



Existing side elevation




Existing front elevation

The contractor is responsible for checking dimensions, tolerances and references.
Where an item is covered by drawings to different scales the larger scale drawing is to be worked to.
Do not scale drawing. Figured dimensions to be worked to in all cases.

All fit out manufacturers to take direct measurements on site before commencing work.

Architect will not be held responsible for any deficiencies in the survey and any furniture mis-fits

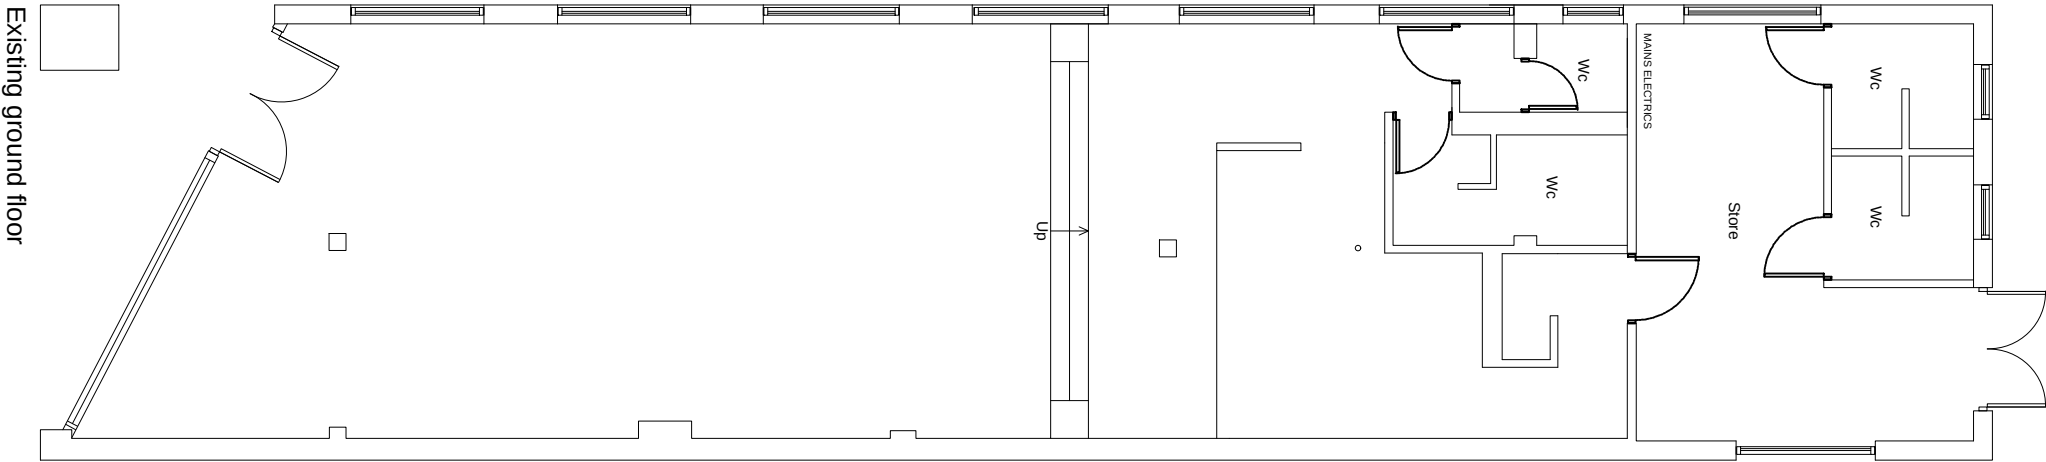

Existing ground floor



Drawing no. 2.0			
date	rev.	revision/author/checker	
purpose of issue PLANNING			
Project 109B Oxford Road, RG1 7UD			
Drawing EXISTING PLAN / ELEVATION			
Job no. 2017-0176			rev.
Drawn	GS	checked	
Scale	1:100 @A3	Date	02/11/2017

architecture