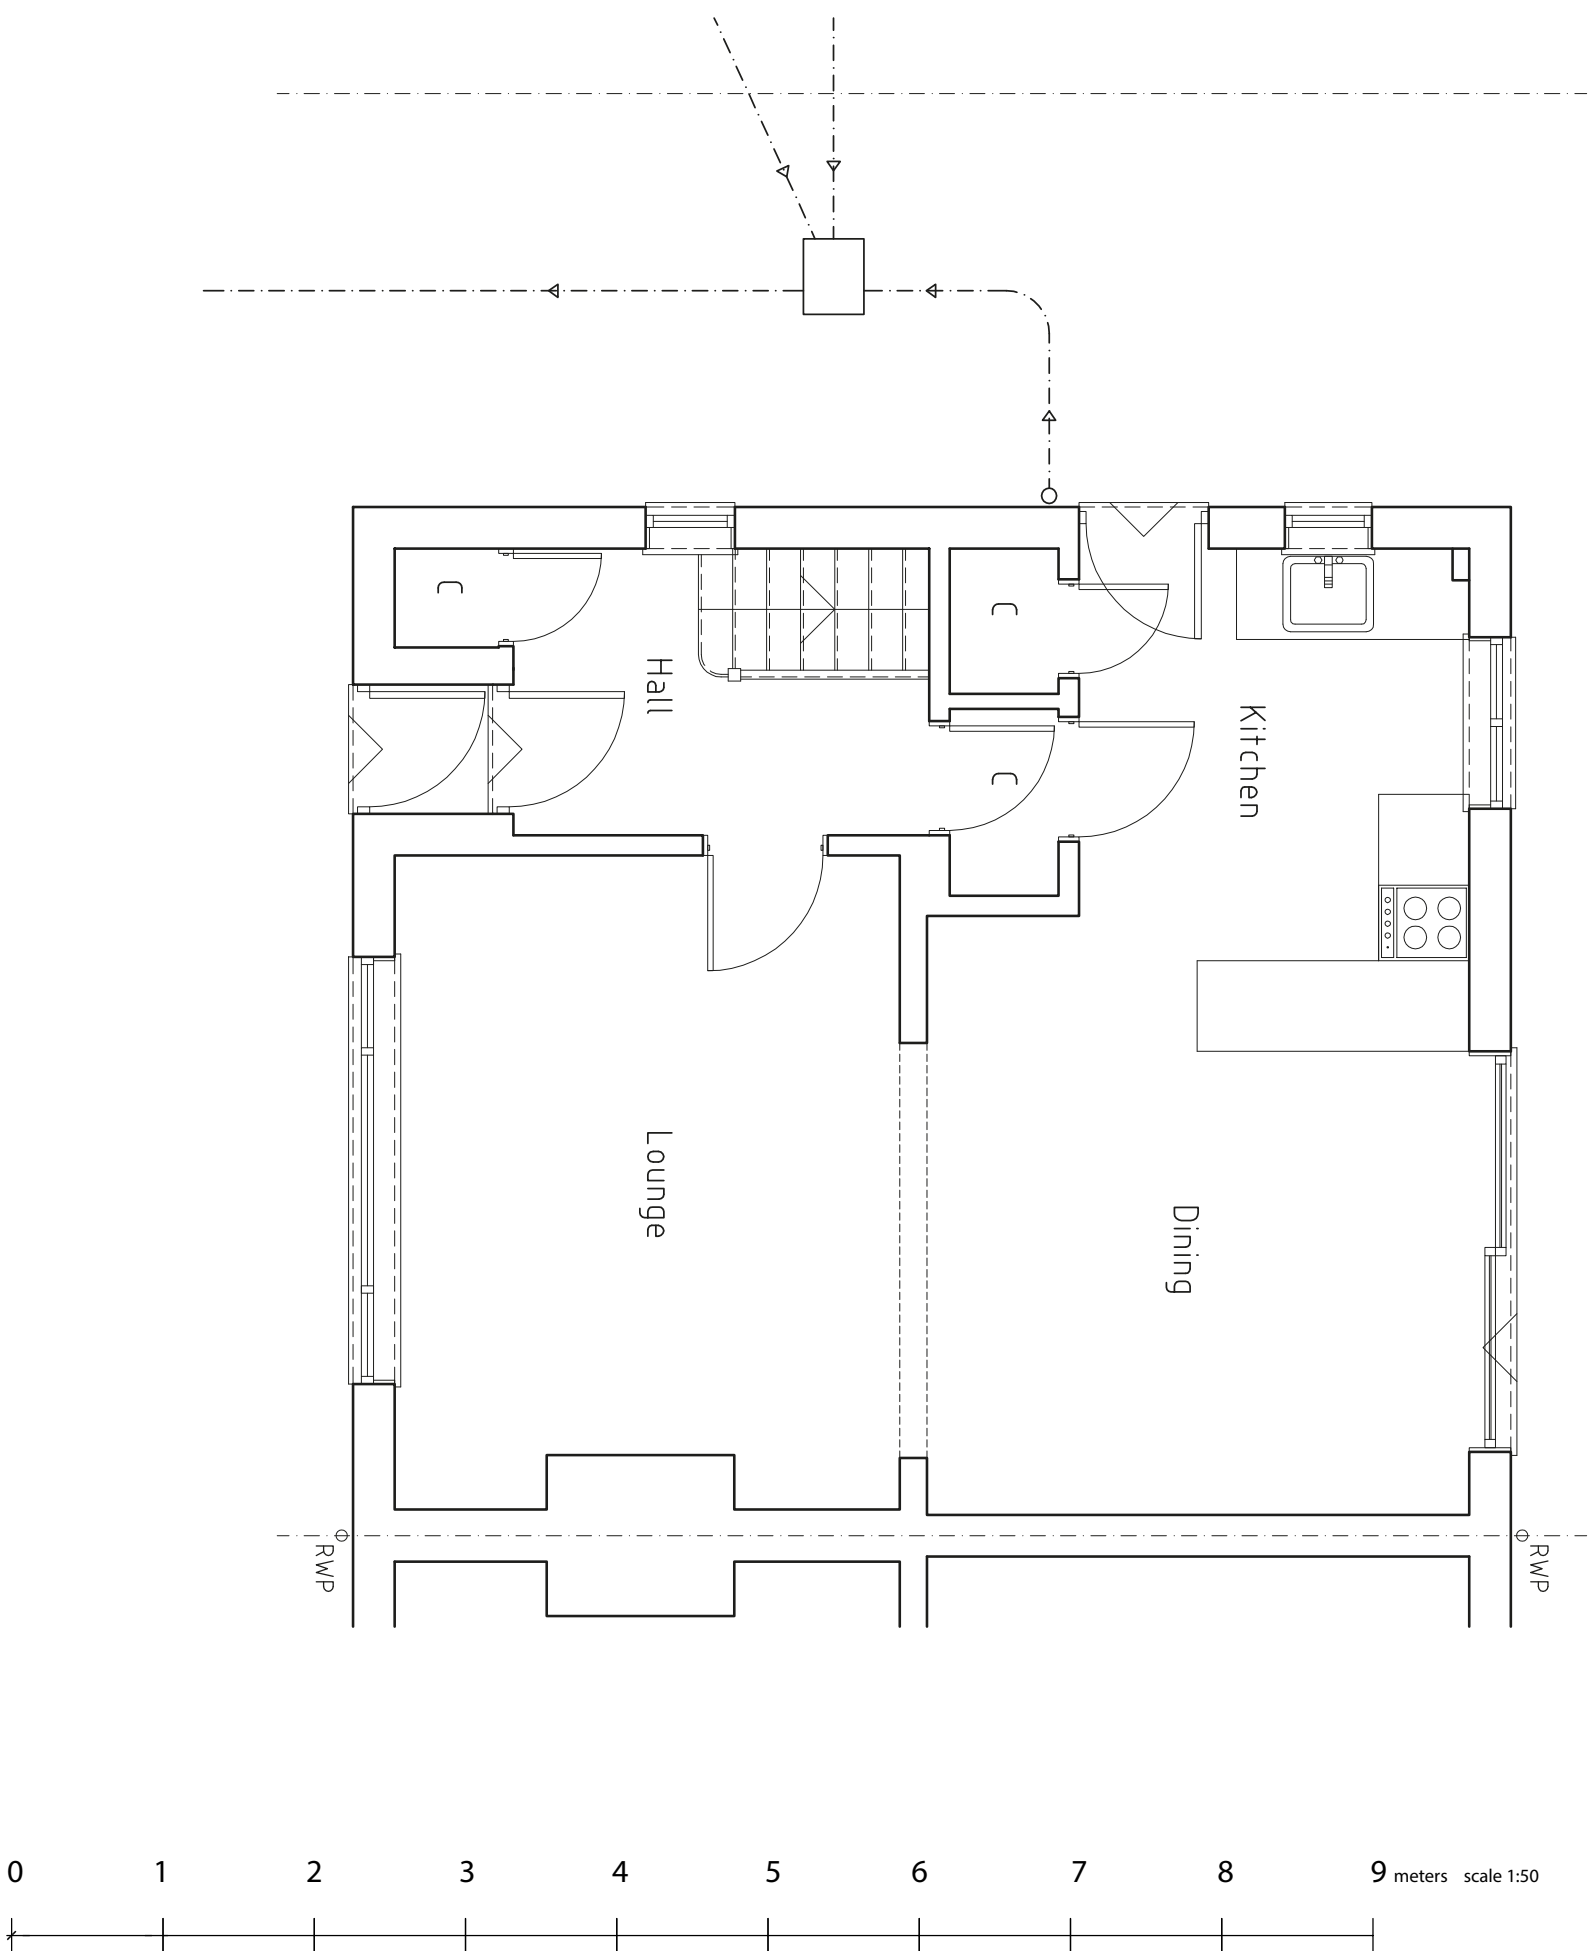


PRIOR TO THE COMMENCEMENT OF ANY WORKS, THE BUILDER IS TO CHECK AND/OR DETERMINE ALL CONSTRUCTION DETAILS, INCLUDING CHECKING EXISTING SITE LEVELS AND DIMENSIONS. THE DRAWING IS TO BE READ IN CONJUNCTION WITH ALL OTHER PROJECT DRAWINGS, CONSTRUCTION NOTES AND/OR PROJECT SPECIFICATION. ALL DISCREPANCIES SHOULD BE REPORTED IMMEDIATELY.



Rev.	Date	Details	Drawn

Mr & Mrs C Zinzani

Product: Front, side & rear extension	
Site Address: 10 Berrylands Road Caversham Reading, Berks RG4 8NU	Description: Existing Ground Floor Plan
Drawing Number: 15/660/001	
Date: Mar 15	Scale: 1:50 @ A3
Drawn: DD	Checked: JFD

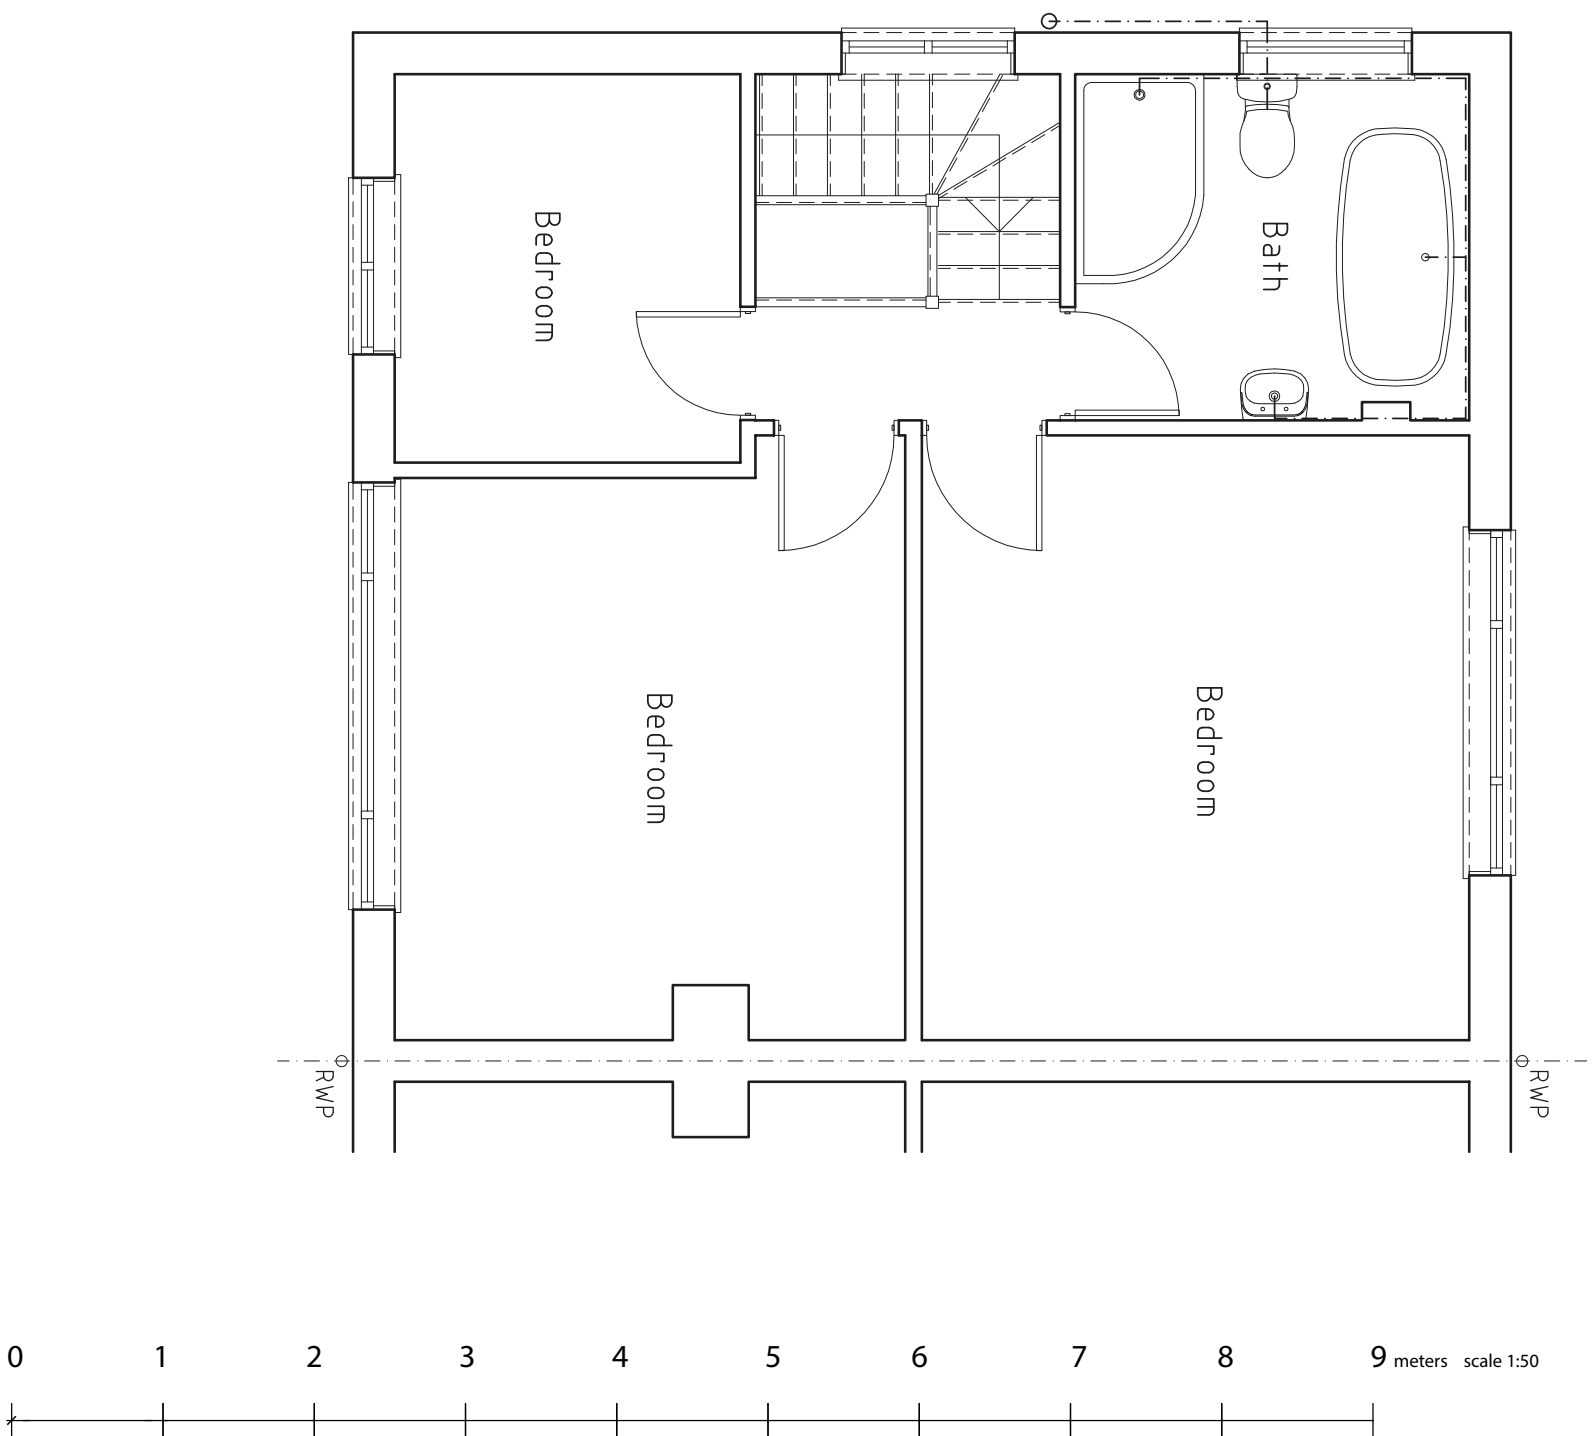
John F. Dick
Architectural Consultants
'Over 40 years in architecture'

14 Westfield Road
Winnersh
Wokingham
Berkshire
RG41 3ER

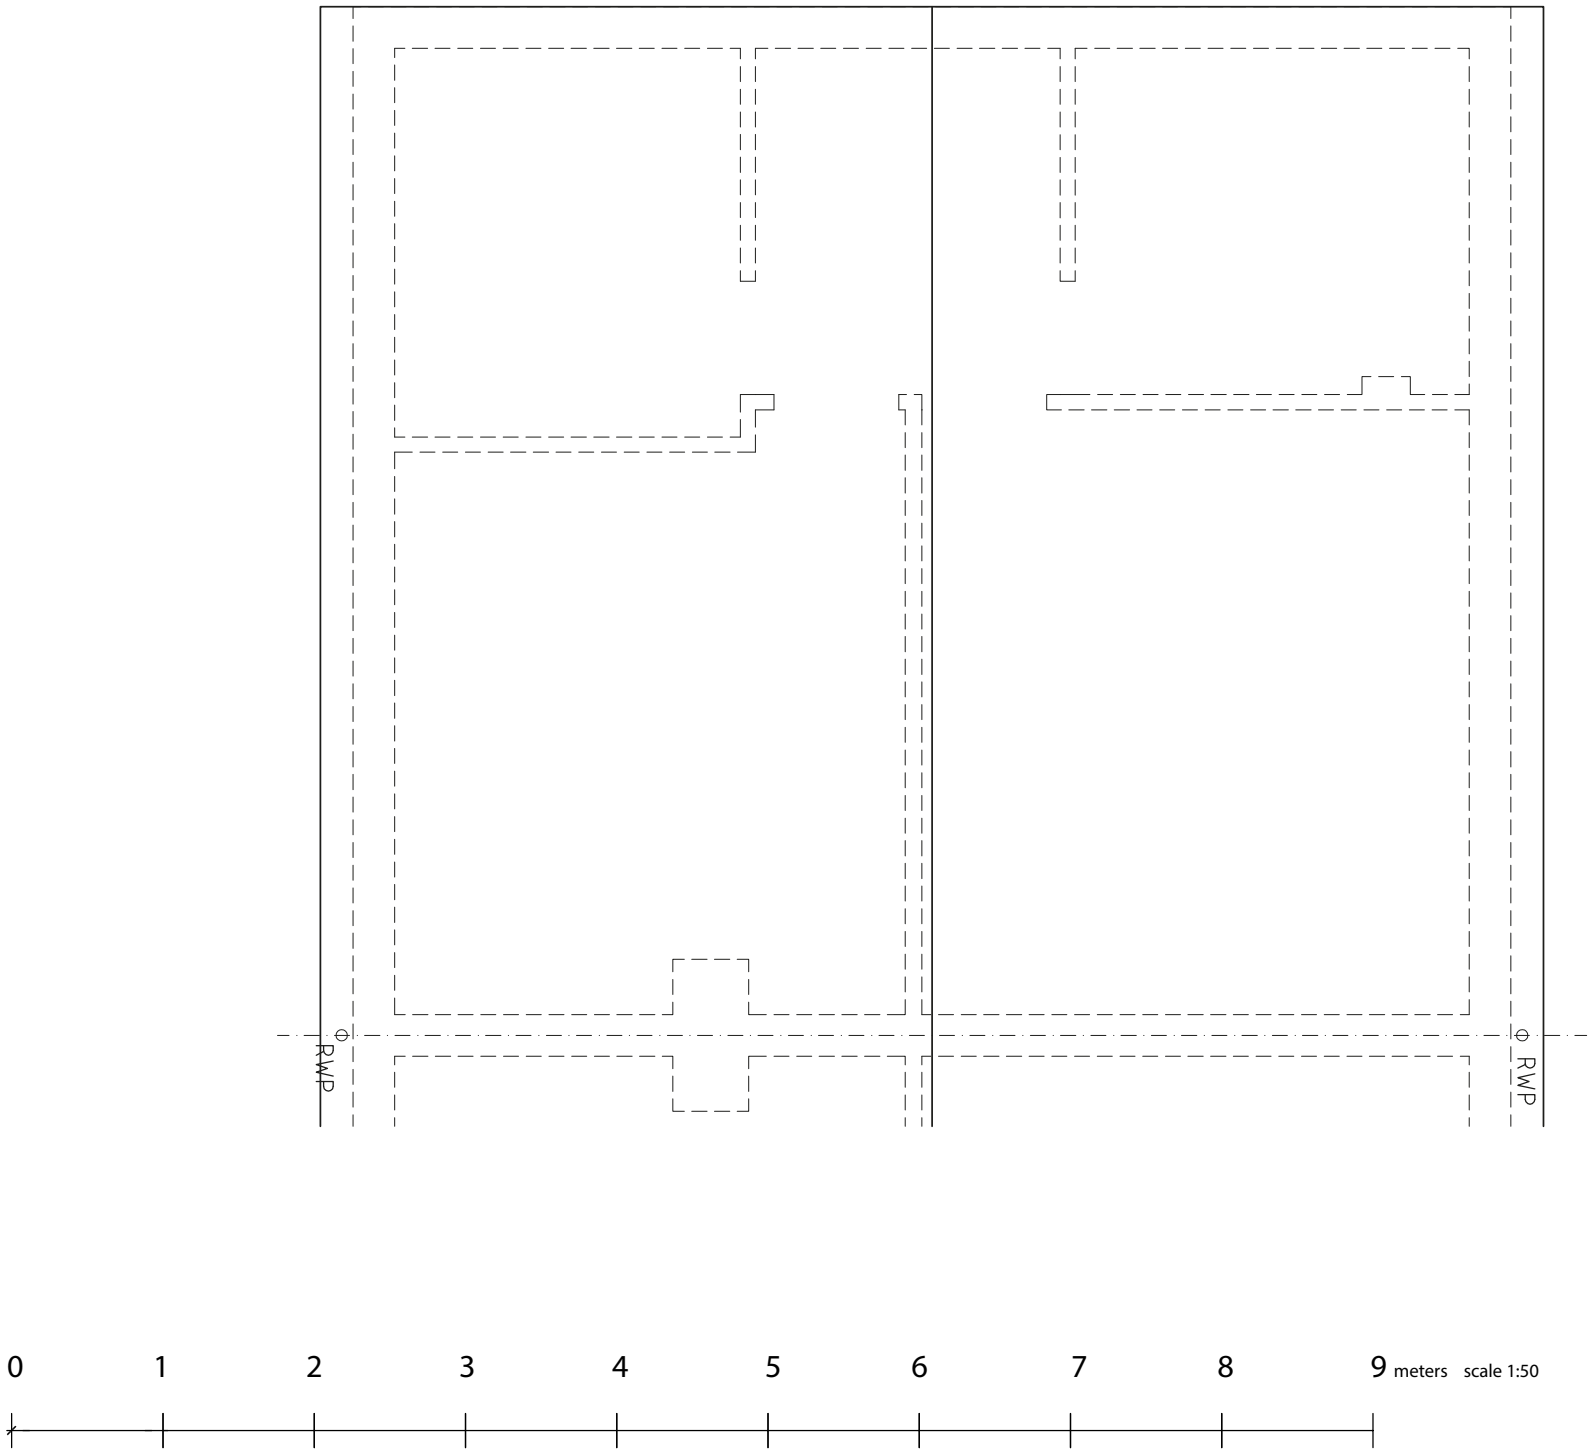
Tel / Fax 0118 977 3370
Mobile: 07813 662612
e-mail: jldarclions@aol.com

THIS DRAWING IS THE COPYRIGHT OF JED ARCHITECTURAL CONSULTANTS AND
MUST NOT BE USED IN CONJUNCTION WITH ANY OTHER
PROJECT WITHOUT WRITTEN CONSENT

PRIOR TO THE COMMENCEMENT OF ANY WORKS, THE BUILDER IS TO CHECK AND/OR DETERMINE ALL CONSTRUCTION DETAILS, INCLUDING CHECKING EXISTING SITE LEVELS AND DIMENSIONS. THE DRAWING IS TO BE READ IN CONJUNCTION WITH ALL OTHER PROJECT DRAWINGS, CONSTRUCTION NOTES AND/OR PROJECT SPECIFICATION. ALL DISCREPANCIES SHOULD BE REPORTED IMMEDIATELY.

[illegible]

PRIOR TO THE COMMENCEMENT OF ANY WORKS, THE BUILDER IS TO CHECK AND/OR DETERMINE ALL CONSTRUCTION DETAILS INCLUDING CHECKING EXISTING SITE LEVELS AND DIMENSIONS. THE DRAWING IS TO BE READ IN CONJUNCTION WITH ALL OTHER PROJECT DRAWINGS, CONSTRUCTION NOTES AND/OR PROJECT SPECIFICATION. ALL DISCREPANCIES SHOULD BE REPORTED IMMEDIATELY.

[illegible]

Mr & Mrs C Zinzani

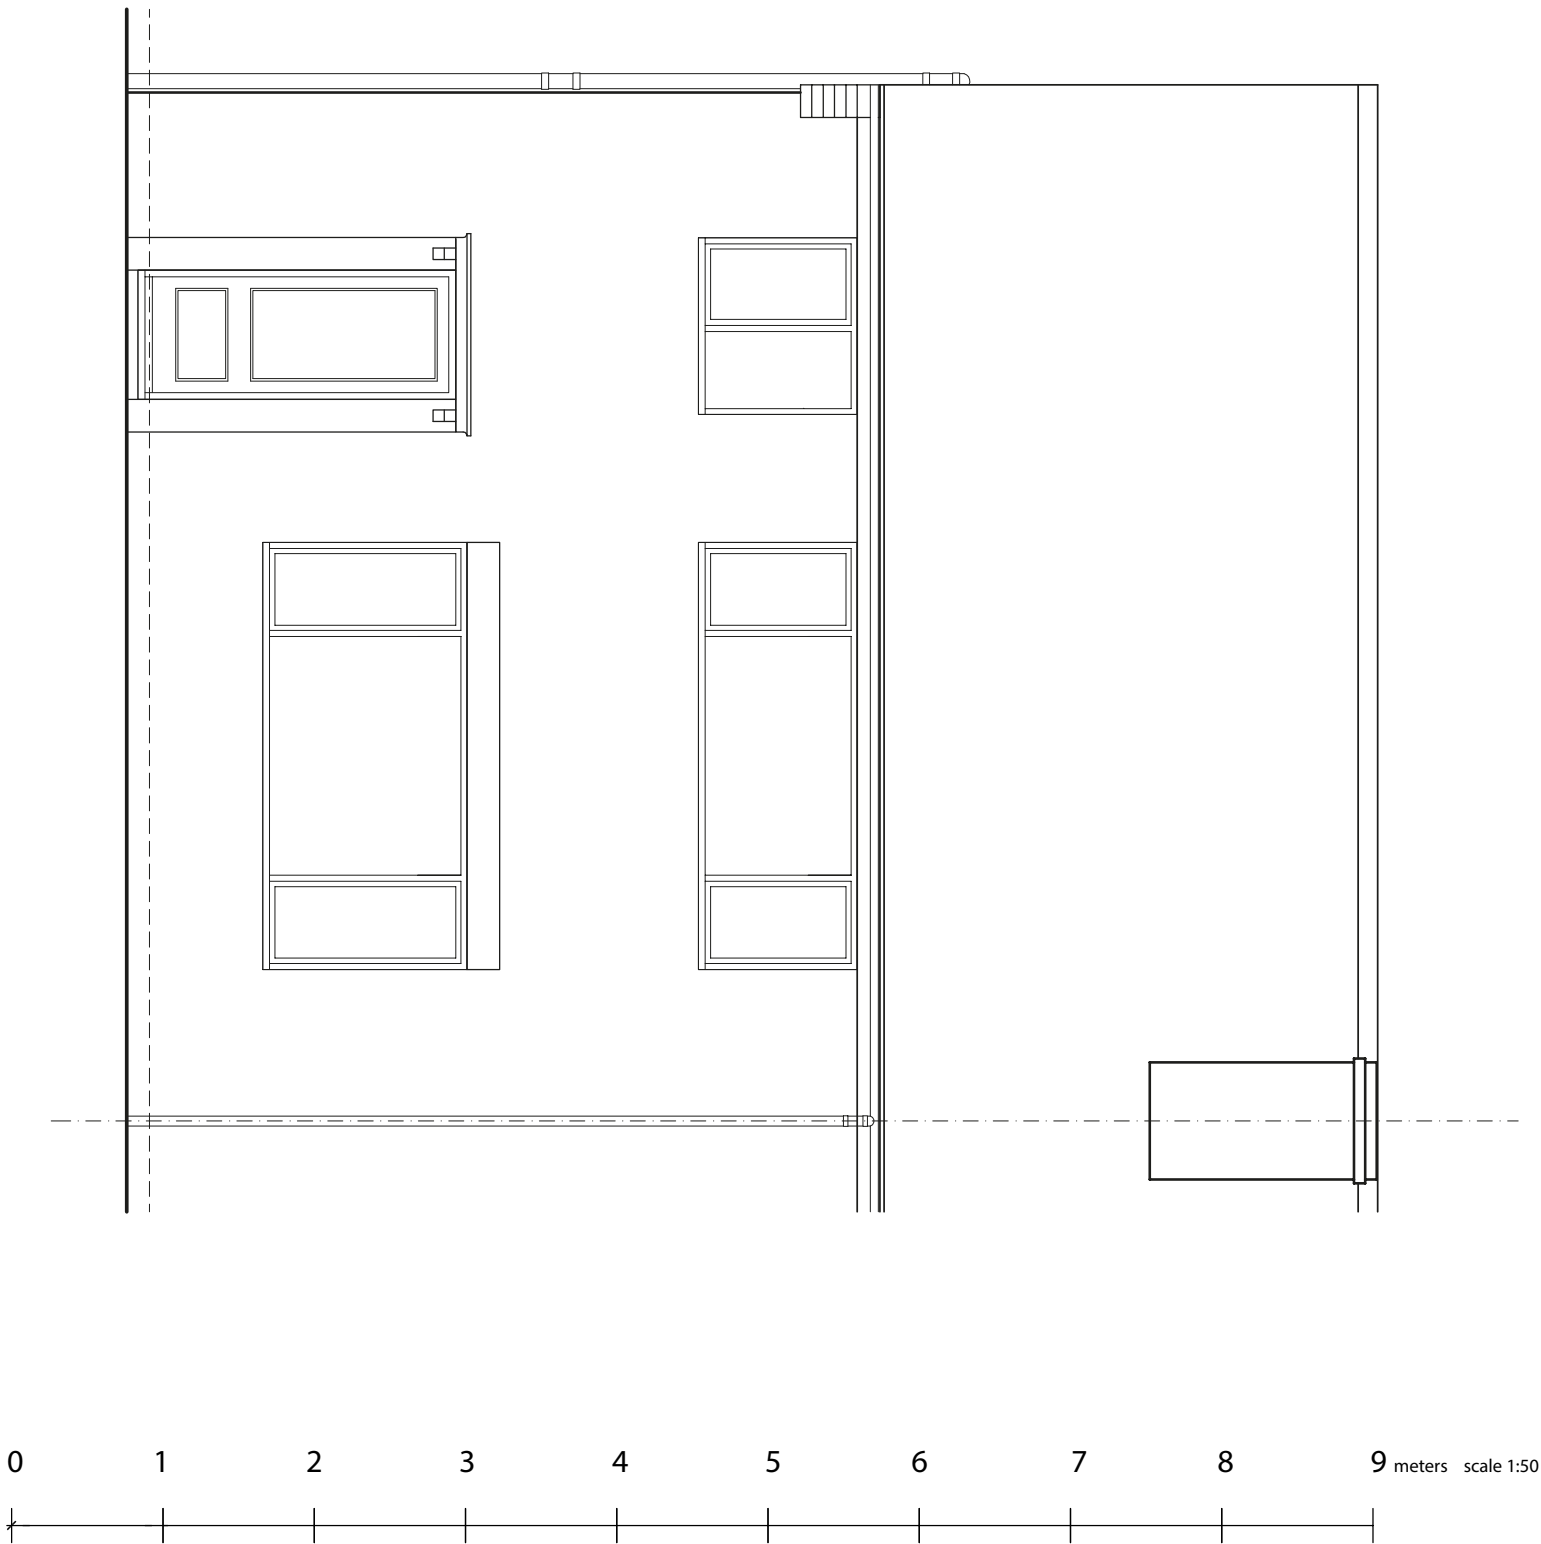
Project: Front, side & rear extension	
Site Address: 10 Berrylands Road Caversham Reading, Berks RG4 8NU	Description: Existing Roofscape
Drawing Number: 15/660/003	
Date: Mar '15	Scale: 1:50 @ A3
Drawn: DD	Checked: JFD

John F. Dick
Architectural Consultants
'Over 40 years in architecture'

14 Westfield Road
Wimborne
Dorset
Berkshire
RG41 5ER
Tel / Fax: 0118 977 3370
Mobile: 07813 662612
e-mail: jld@archicons@aol.com

THIS DRAWING IS THE COPYRIGHT OF JED ARCHITECTURAL CONSULTANTS AND
MUST NOT BE USED IN CONJUNCTION WITH ANY OTHER
PROJECT WITHOUT WRITTEN CONSENT

PRIOR TO THE COMMENCEMENT OF ANY WORKS, THE BUILDER IS TO CHECK AND/OR DETERMINE ALL CONSTRUCTION DETAILS INCLUDING CHECKING EXISTING SITE LEVELS AND DIMENSIONS. THE DRAWING IS TO BE READ IN CONJUNCTION WITH ALL OTHER PROJECT DRAWINGS, CONSTRUCTION NOTES AND/OR PROJECT SPECIFICATION. ALL DISCREPANCIES SHOULD BE REPORTED IMMEDIATELY.

[illegible]

Mr & Mrs C Zinzani

Product: Front, side & rear extension	
Site Address:	Description:
10 Berrylands Road Caversham Reading, Berks RG4 8NU	Existing Front Elevation
Drawing Number: 15/660/004	
Date: Mar '15	Scale: 1:50 @ A3
Drawn: DD	Checked: JFD

John F. Dick
Architectural Consultants
'Over 40 years in architecture'

14 Westfield Road
Wimborne
Wokingham
Berkshire
RG41 5ER
Tel / Fax: 0118 977 3370
Mobile: 07813 662612
e-mail: jf@harclicons@aol.com

THIS DRAWING IS THE COPYRIGHT OF JPD ARCHITECTURAL CONSULTANTS AND
MUST NOT BE USED IN CONJUNCTION WITH ANY OTHER
PROJECT WITHOUT WRITTEN CONSENT

PRIOR TO THE COMMENCEMENT OF ANY WORKS, THE BUILDER IS TO CHECK AND/OR DETERMINE ALL CONSTRUCTION DETAILS INCLUDING CHECKING EXISTING SITE LEVELS AND DIMENSIONS. THE DRAWING IS TO BE READ IN CONJUNCTION WITH ALL OTHER PROJECT DRAWINGS, CONSTRUCTION NOTES AND/OR PROJECT SPECIFICATION. ALL DISCREPANCIES SHOULD BE REPORTED IMMEDIATELY.



Rev.	Date	Details	Drawn

Mr & Mrs C Zinzani

Product: Front, side & rear extension	
Site Address: 10 Berrylands Road Caversham Reading, Berks RG4 8NU	Description: Existing Side Elevation
Drawing Number: 15/660/005	
Date: Mar '15	Scale: 1:50 @ A3
Drawn: DD	Checked: JFD

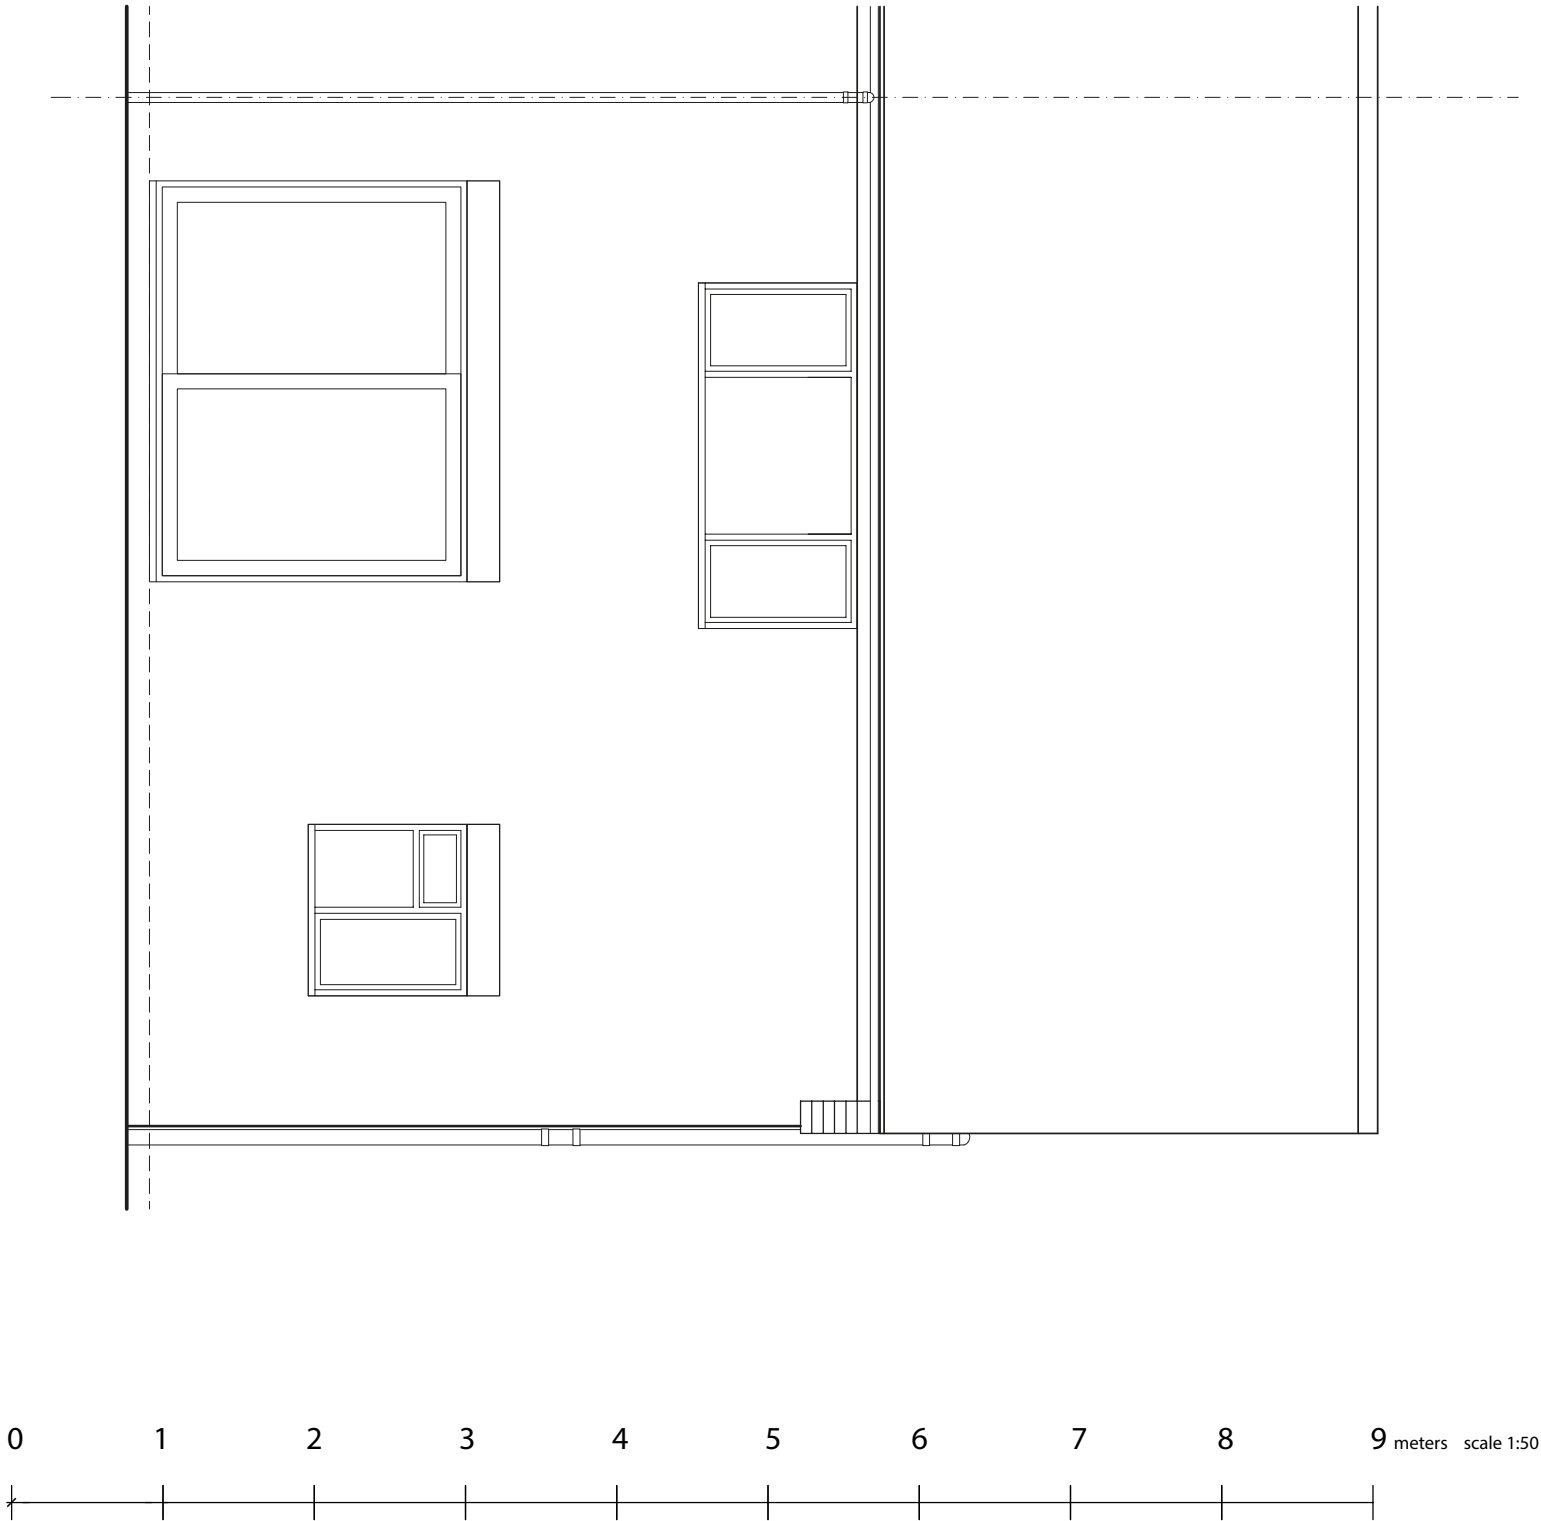
John F. Dick
Architectural Consultants
'Over 40 years in architecture'

14 Westfield Road
Winnersh
Wokingham
Berkshire
RG41 5ER

Tel / Fax: 0118 977 3370
Mobile: 07813 662612
e-mail: jldarcbcons@aol.com

THIS DRAWING IS THE COPYRIGHT OF JRD ARCHITECTURAL CONSULTANTS AND
MUST NOT BE USED IN CONJUNCTION WITH ANY OTHER
PROJECT WITHOUT WRITTEN CONSENT

PRIOR TO THE COMMENCEMENT OF ANY WORKS, THE BUILDER IS TO CHECK AND/OR DETERMINE ALL CONSTRUCTION DETAILS INCLUDING CHECKING EXISTING SITE LEVELS AND DIMENSIONS. THE DRAWING IS TO BE READ IN CONJUNCTION WITH ALL OTHER PROJECT DRAWINGS, CONSTRUCTION NOTES AND/OR PROJECT SPECIFICATION. ALL DISCREPANCIES SHOULD BE REPORTED IMMEDIATELY.



Rev.	Date	Details	Drawn

Mr & Mrs C Zinzani

Product: Front, side & rear extension	
Site Address: 10 Berrylands Road Caversham Reading, Berks RG4 8NU	Description: Existing Rear Elevation
Drawing Number: 15/660/006	
Date: Mar '15	Scale: 1:50 @ A3
Drawn: DD	Checked: JFD

John F. Dick
Architectural Consultants
'Over 40 years in architecture'

14 Westfield Road
Wimborsh
Wokingham
Berkshire
RG41 5ER

Tel / Fax: 0118 977 5370
Mobile: 07813 662612
e-mail: jldarchicons@aol.com

THIS DRAWING IS THE COPYRIGHT OF JFD ARCHITECTURAL CONSULTANTS AND
MUST NOT BE USED IN CONJUNCTION WITH ANY OTHER
PROJECT WITHOUT WRITTEN CONSENT