

(C) THIS DRAWING IS COPYRIGHT

CONTRACTORS MUST CHECK ALL DIMENSIONS ON SITE. ONLY FIGURED DIMENSIONS ARE TO BE WORKED FROM. DISCREPANCIES AND OMISSIONS MUST BE REPORTED IMMEDIATELY TO THE AUTHOR BEFORE PROCEEDING.

TO BE READ IN CONJUNCTION WITH SPECIFICATION AND SCHEDULE OF WORKS

ALWAYS CHECK FOR LATER REVISIONS OF THIS DRAWING.

revision history:


rev A - 17.10.13 - Drawing orientation altered


rev B - 27.11.13 Scales amended and garage footprint added



Location Plan

Block Plan

 
Scale for planning purposes only

 

lauradonald
architect
the gables • pleck lane • kingston blount • OX39 4RU
tel: 07778 991422 email: laura@ld-architects.co.uk

project: 9 St Peters Avenue, Caversham

drawing: Location and Block Plan

scale: 1:1250 / 1:500 @ A3

drawing no: 11.008 L01 **rev:** B

date: 07.03.13



status: Preliminary

ALWAYS CHECK FOR LATER REVISIONS OF THIS DRAWING.


revision history:

rev a: 13.03.13 Tree spot level and TPO noted

rev b 18.10.13 Site levels added and orientation altered.

 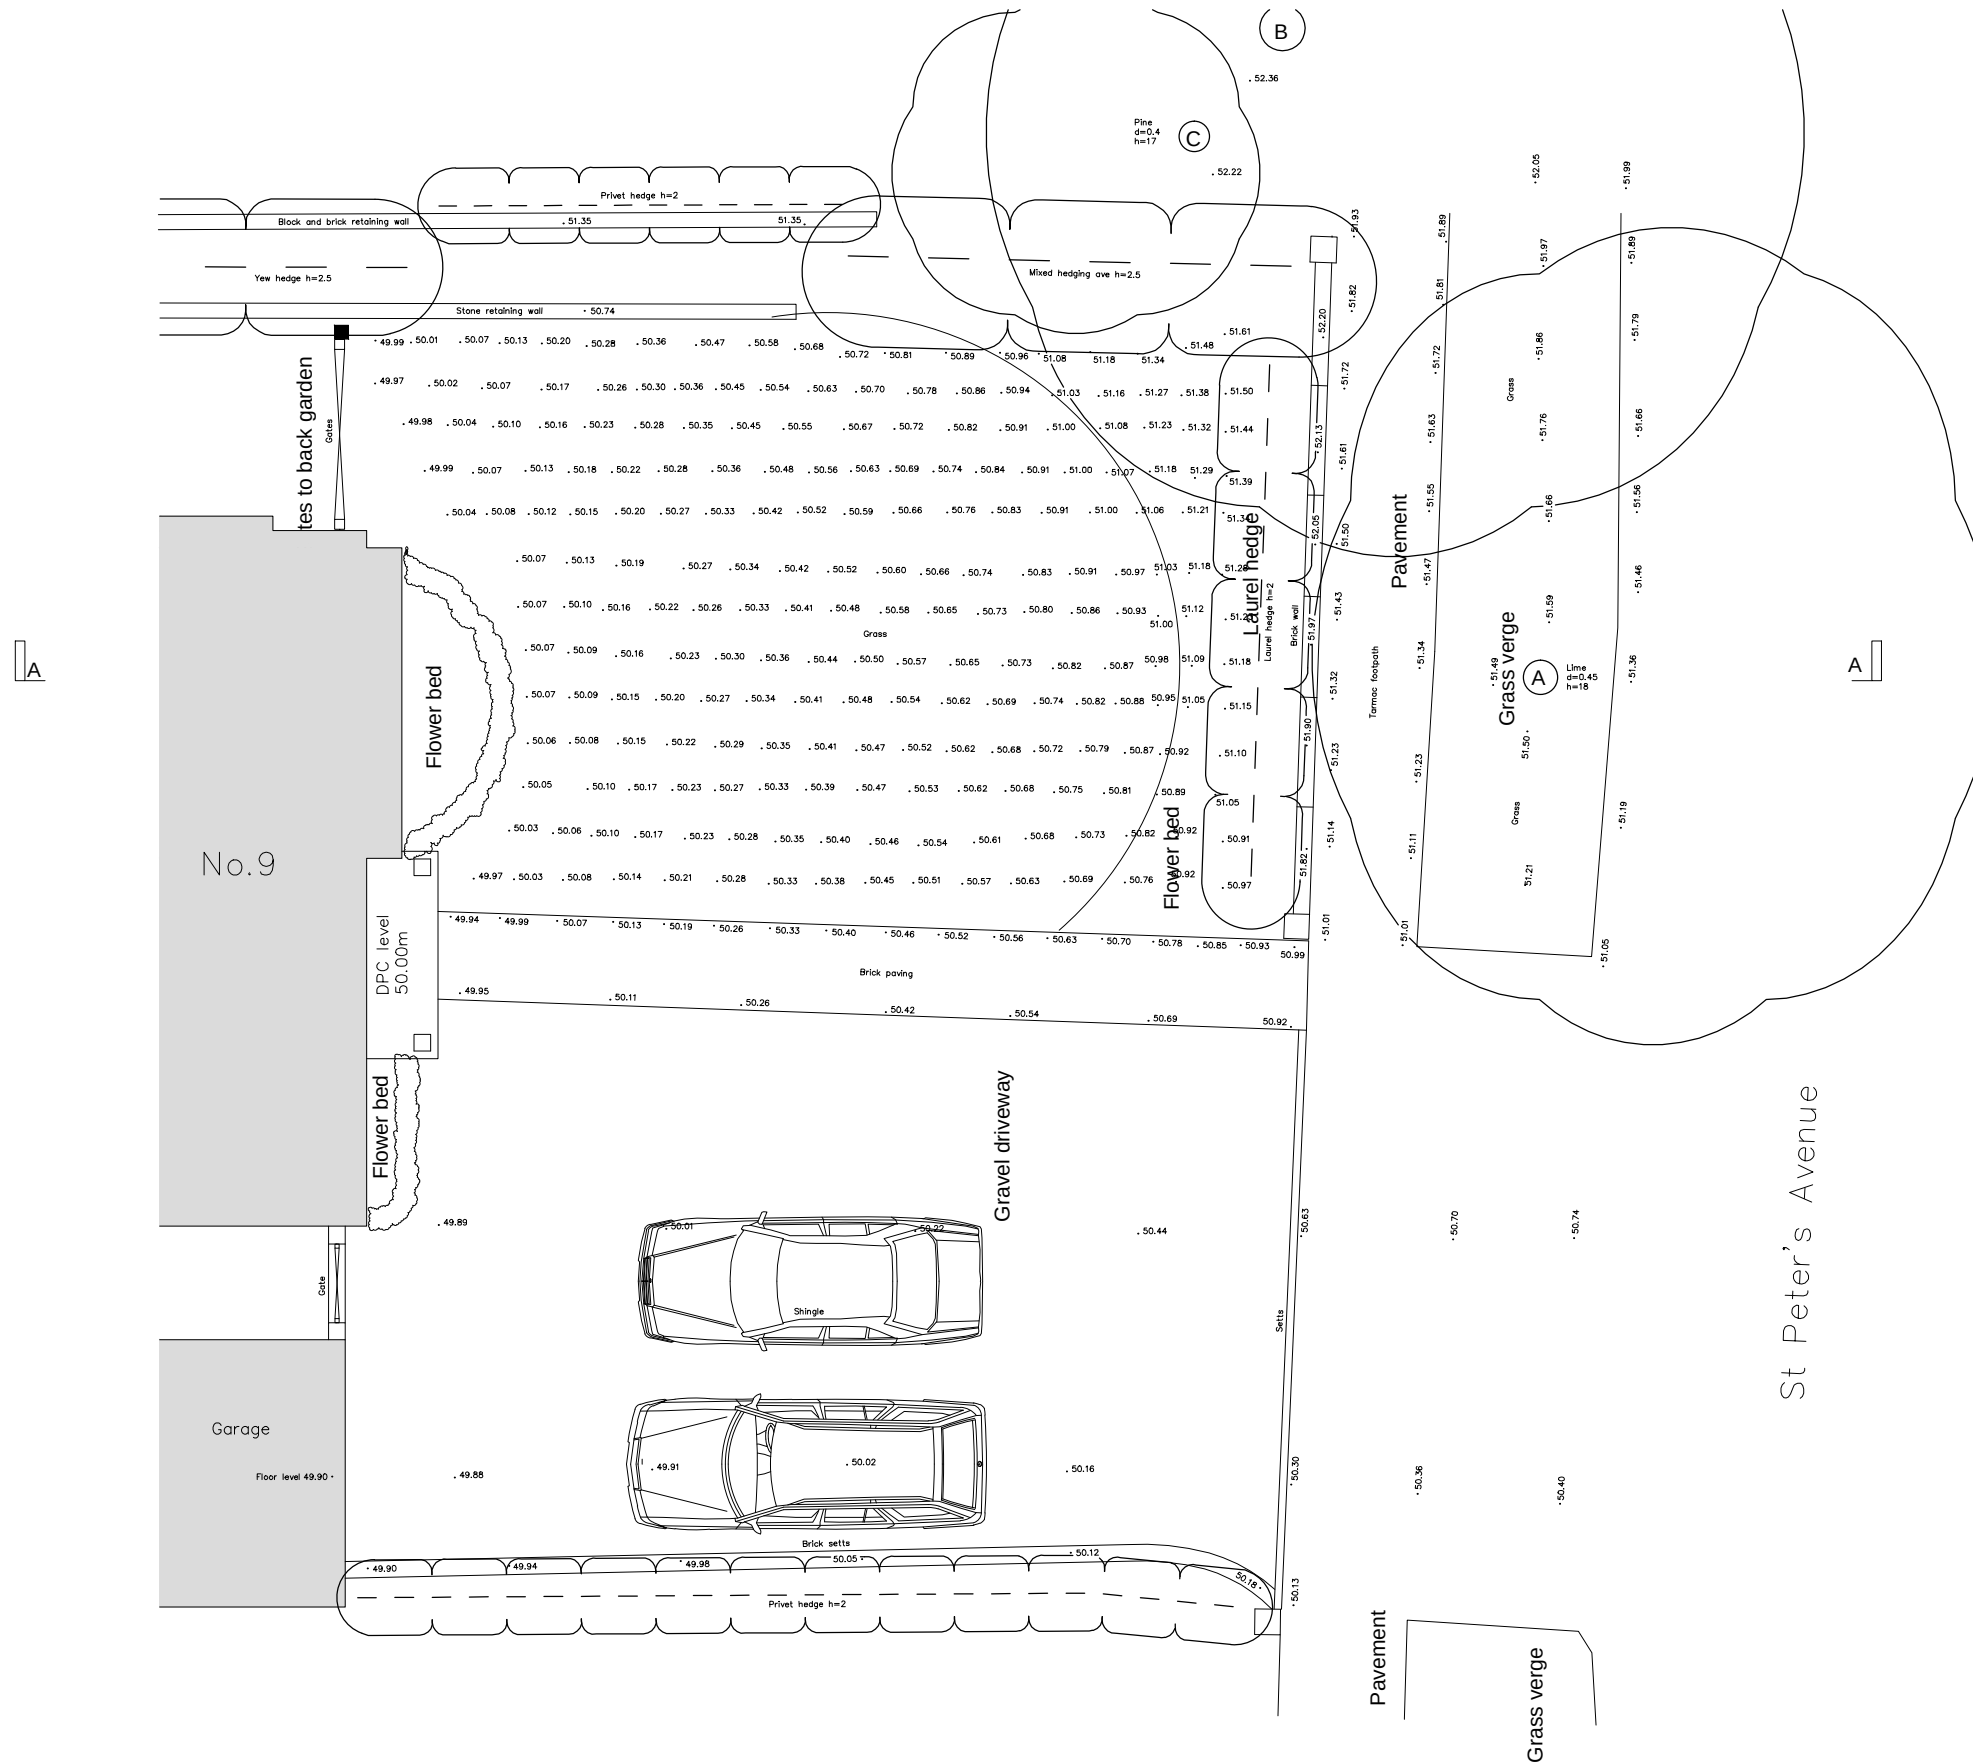

Scale for planning purposes only

 

laura donald
architect

the gables • pleck lane • kingston blount • OX39 4RU
tel: 07778 991422 email: laura@ld-architects.co.uk

project: 9 St Peters Avenue, Caversham

drawing: Existing Site Plan and levels

scale: 1:100 @ A3

drawing no: 11.008 S01


rev: b

date: 07.03.13


status: Preliminary



FRONT ELEVATION

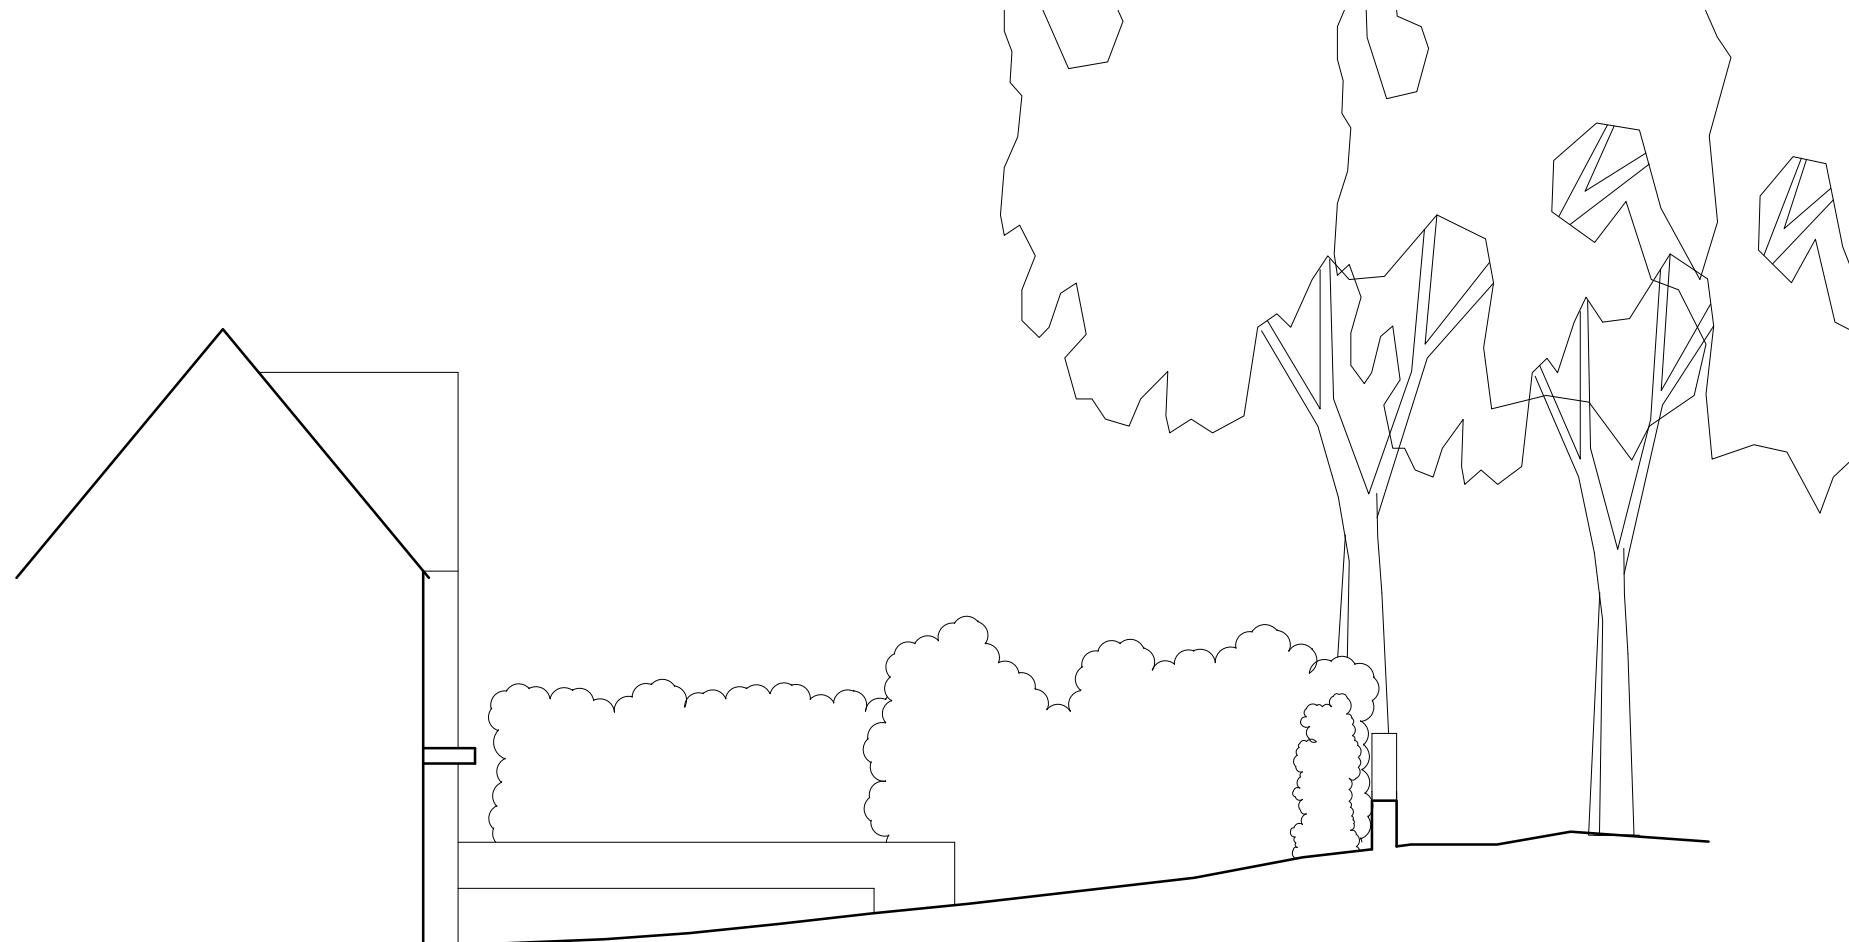

SITE SECTION AA

 

Scale for planning purposes only
Tree elevations and height are for illustrative purposes only

(C) THIS DRAWING IS COPYRIGHT

CONTRACTORS MUST CHECK ALL DIMENSIONS ON SITE. ONLY FIGURED DIMENSIONS ARE TO BE WORKED FROM. DISCREPANCIES AND OMISSIONS MUST BE REPORTED IMMEDIATELY TO THE AUTHOR BEFORE PROCEEDING.

TO BE READ IN CONJUNCTION WITH SPECIFICATION AND SCHEDULE OF WORKS

ALWAYS CHECK FOR LATER REVISIONS OF THIS DRAWING.

revision history:
rev a 13.10.13 Levels updated

laura donald
architect

the gables • pleck lane • kingston blount • OX39 4RU
tel: 07778 991422 email: laura@ld-architects.co.uk

project: 9 St Peters Avenue, Caversham
drawing: Existing Front Elevation and Section
scale: 1:100 @ A3
drawing no: 11.008 S02 **rev:** a
date: 07.03.13
status: Preliminary

AERIAL PHOTO



FRONT ELEVATION



FRONT GARDEN



TREES C & B



TREE A



TREES C, B, A (from left to right)

(C) THIS DRAWING IS COPYRIGHT

CONTRACTORS MUST CHECK ALL DIMENSIONS ON SITE. ONLY FIGURED DIMENSIONS ARE TO BE WORKED FROM. DISCREPANCIES AND OMISSIONS MUST BE REPORTED IMMEDIATELY TO THE AUTHOR BEFORE PROCEEDING.

TO BE READ IN CONJUNCTION WITH SPECIFICATION AND SCHEDULE OF WORKS

ALWAYS CHECK FOR LATER REVISIONS OF THIS DRAWING.

revision history:

laura donald
architect

the gables • pleck lane • kingston blount • OX39 4RU
tel: 07778 991422 email: laura@ld-architects.co.uk

project: 9 St Peters Avenue, Caversham

drawing: Existing Site Photographs

scale: NTS

drawing no: 11.008 S03

rev: -

date: 07.03.13

status: Preliminary