



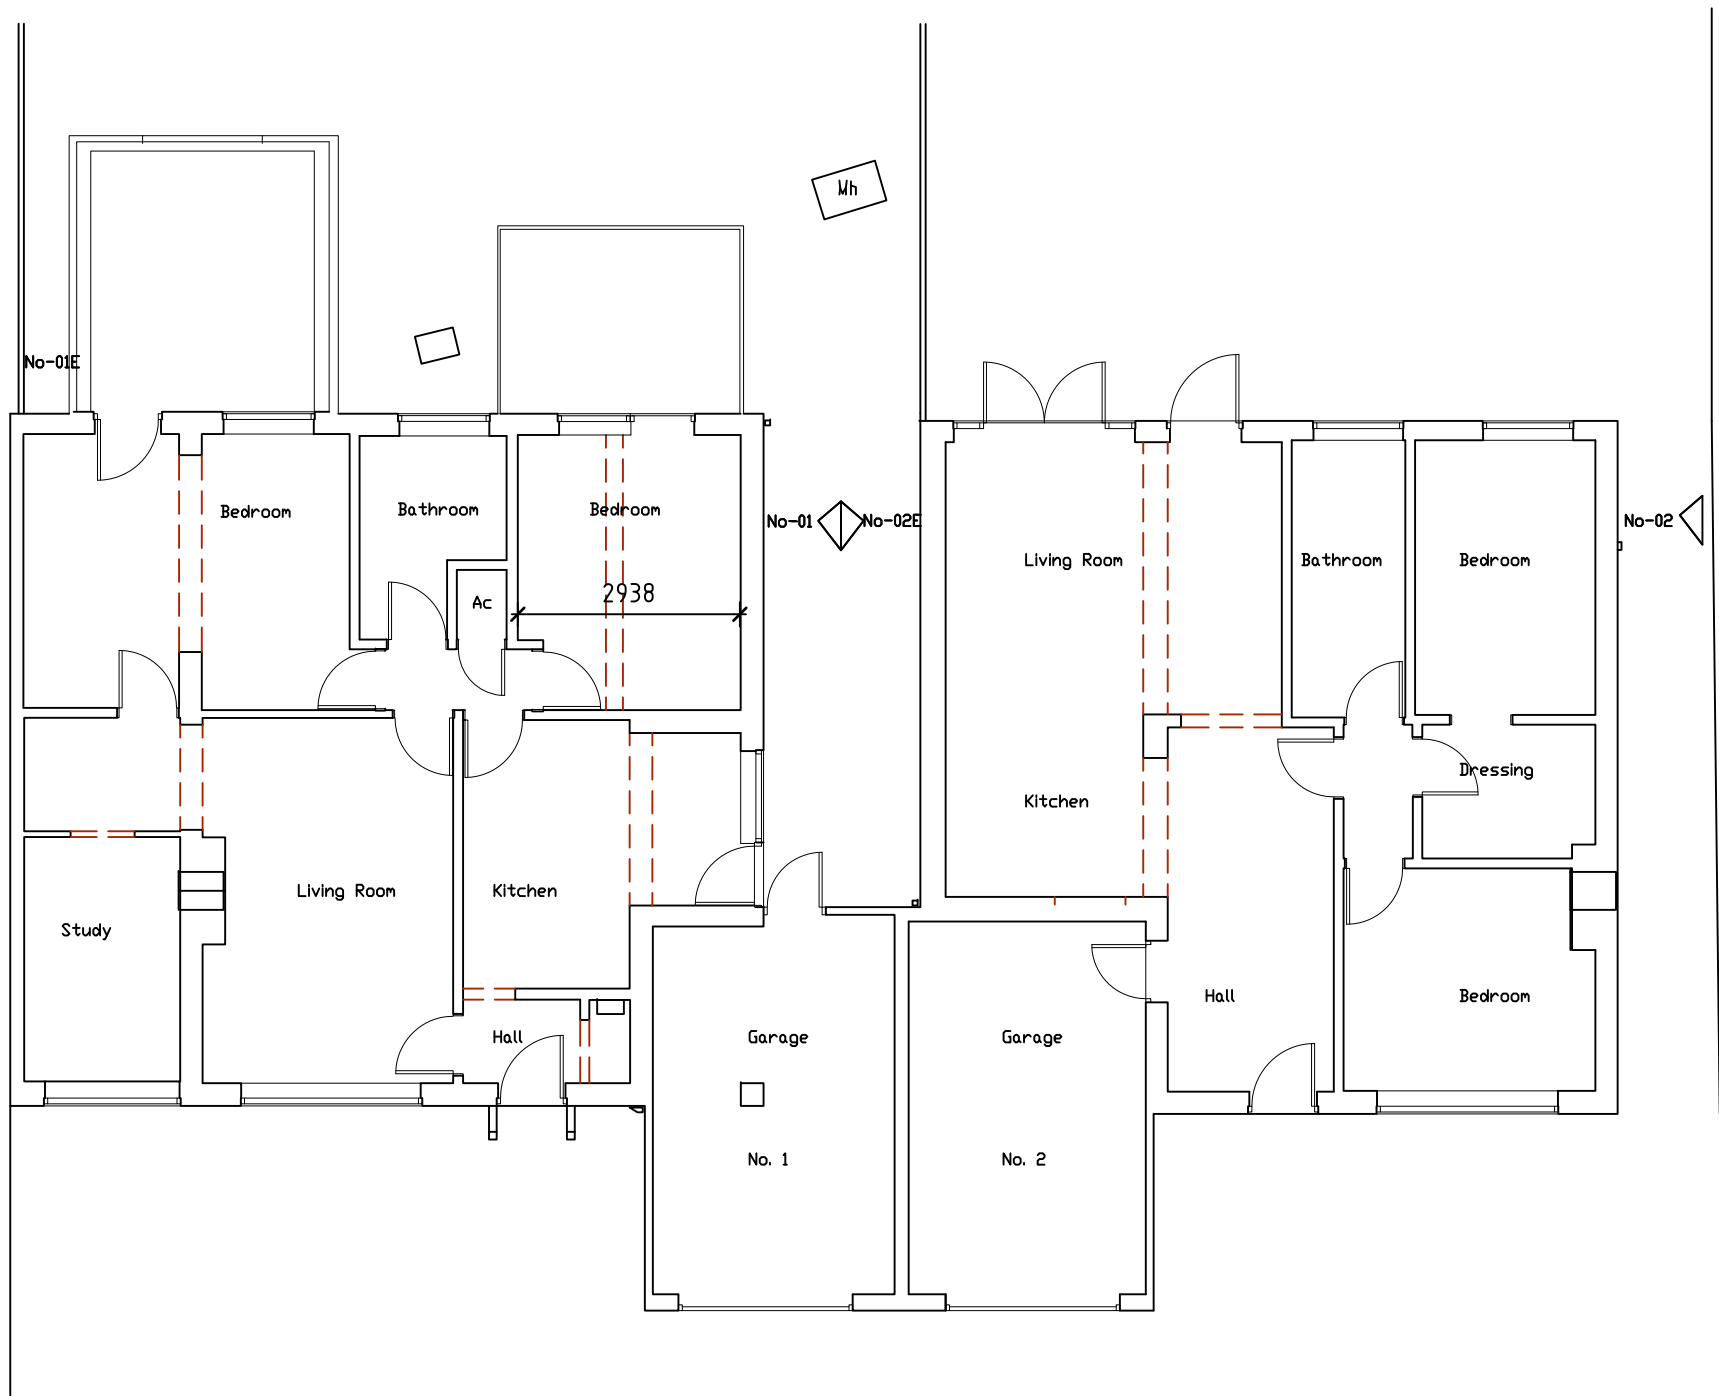

EXISTING GROUND FLOOR PLAN SCALE 1:100

 

client:	MR AND MRS GUIN	1:100	DATE: OCT 2017
JOB TITLE:	1 Gurney Drive, Caversham Heights, Reading RG4 7LG	DRAWN BY/CHECKED BY:	
DRAWING TITLE:	GROUND FLOOR PLAN AS EXISTING	DRAWING NO: 631-17-Extg -01	