


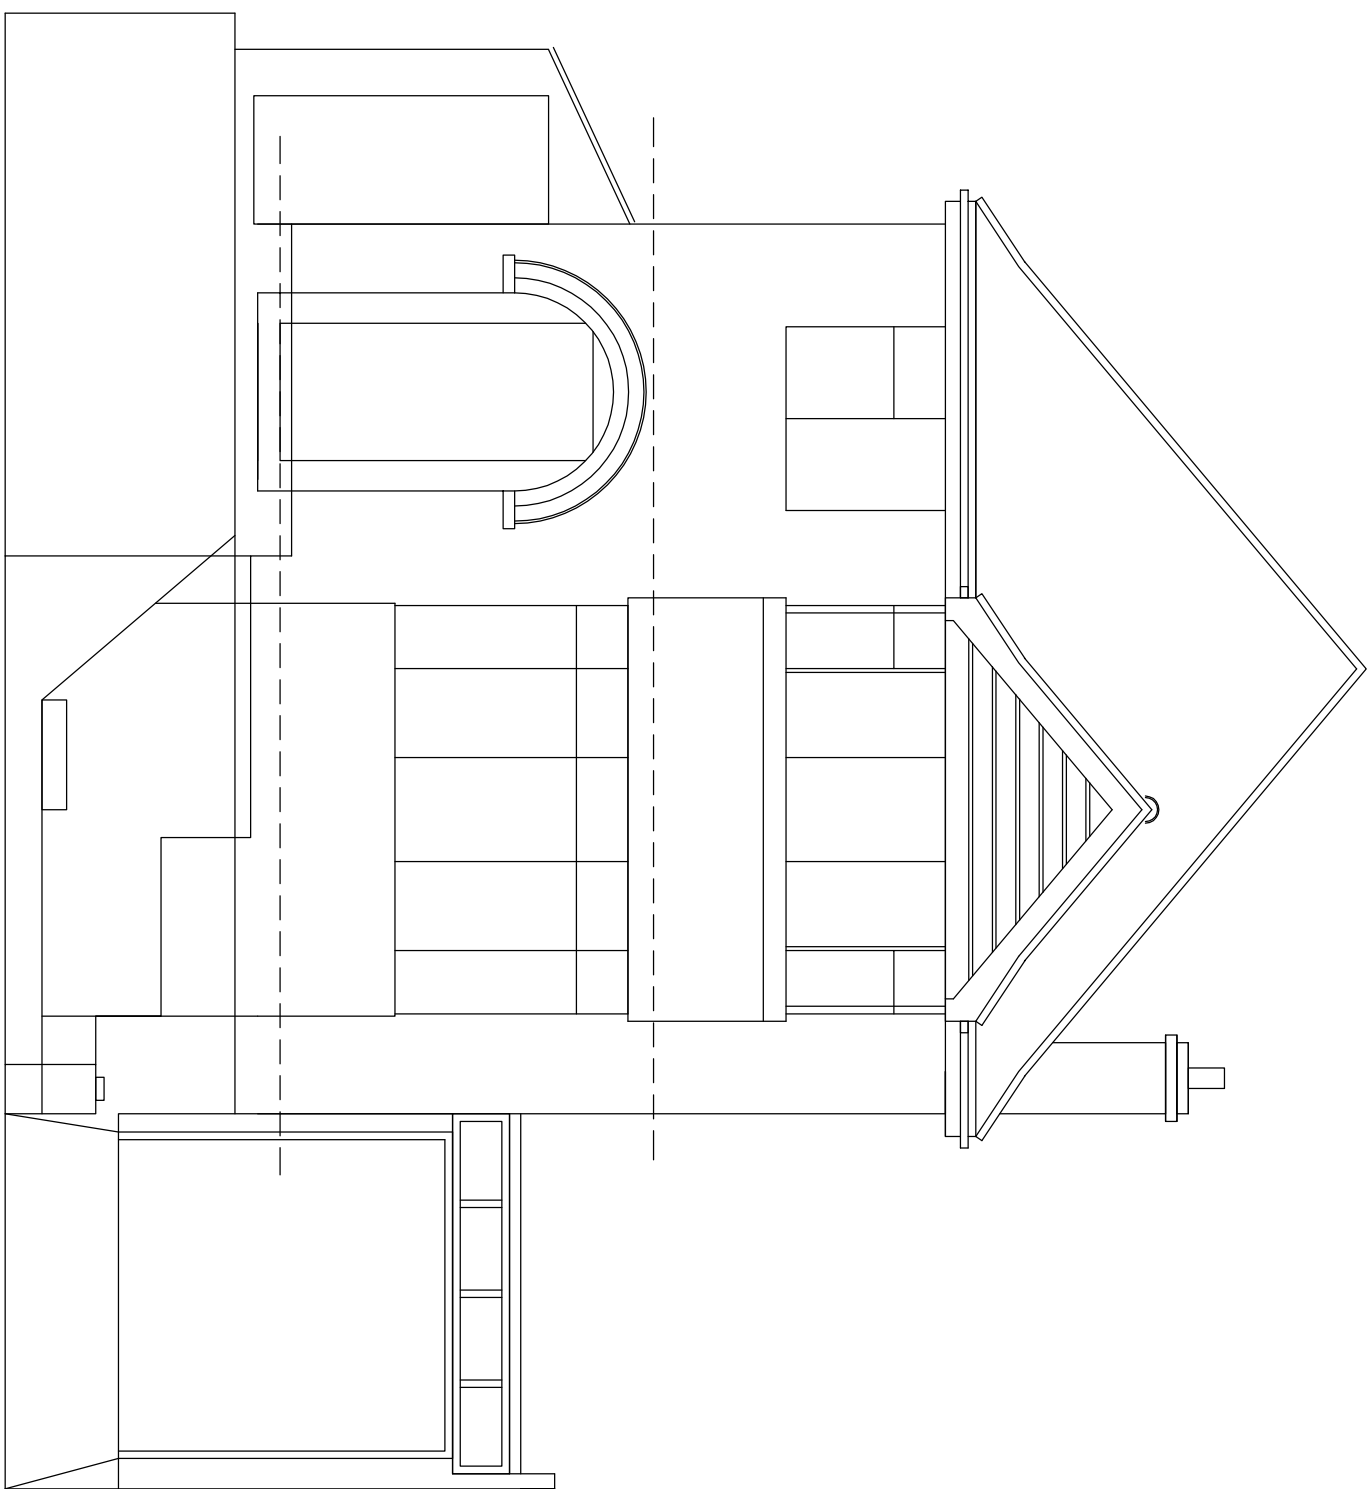


 


Front Elevation

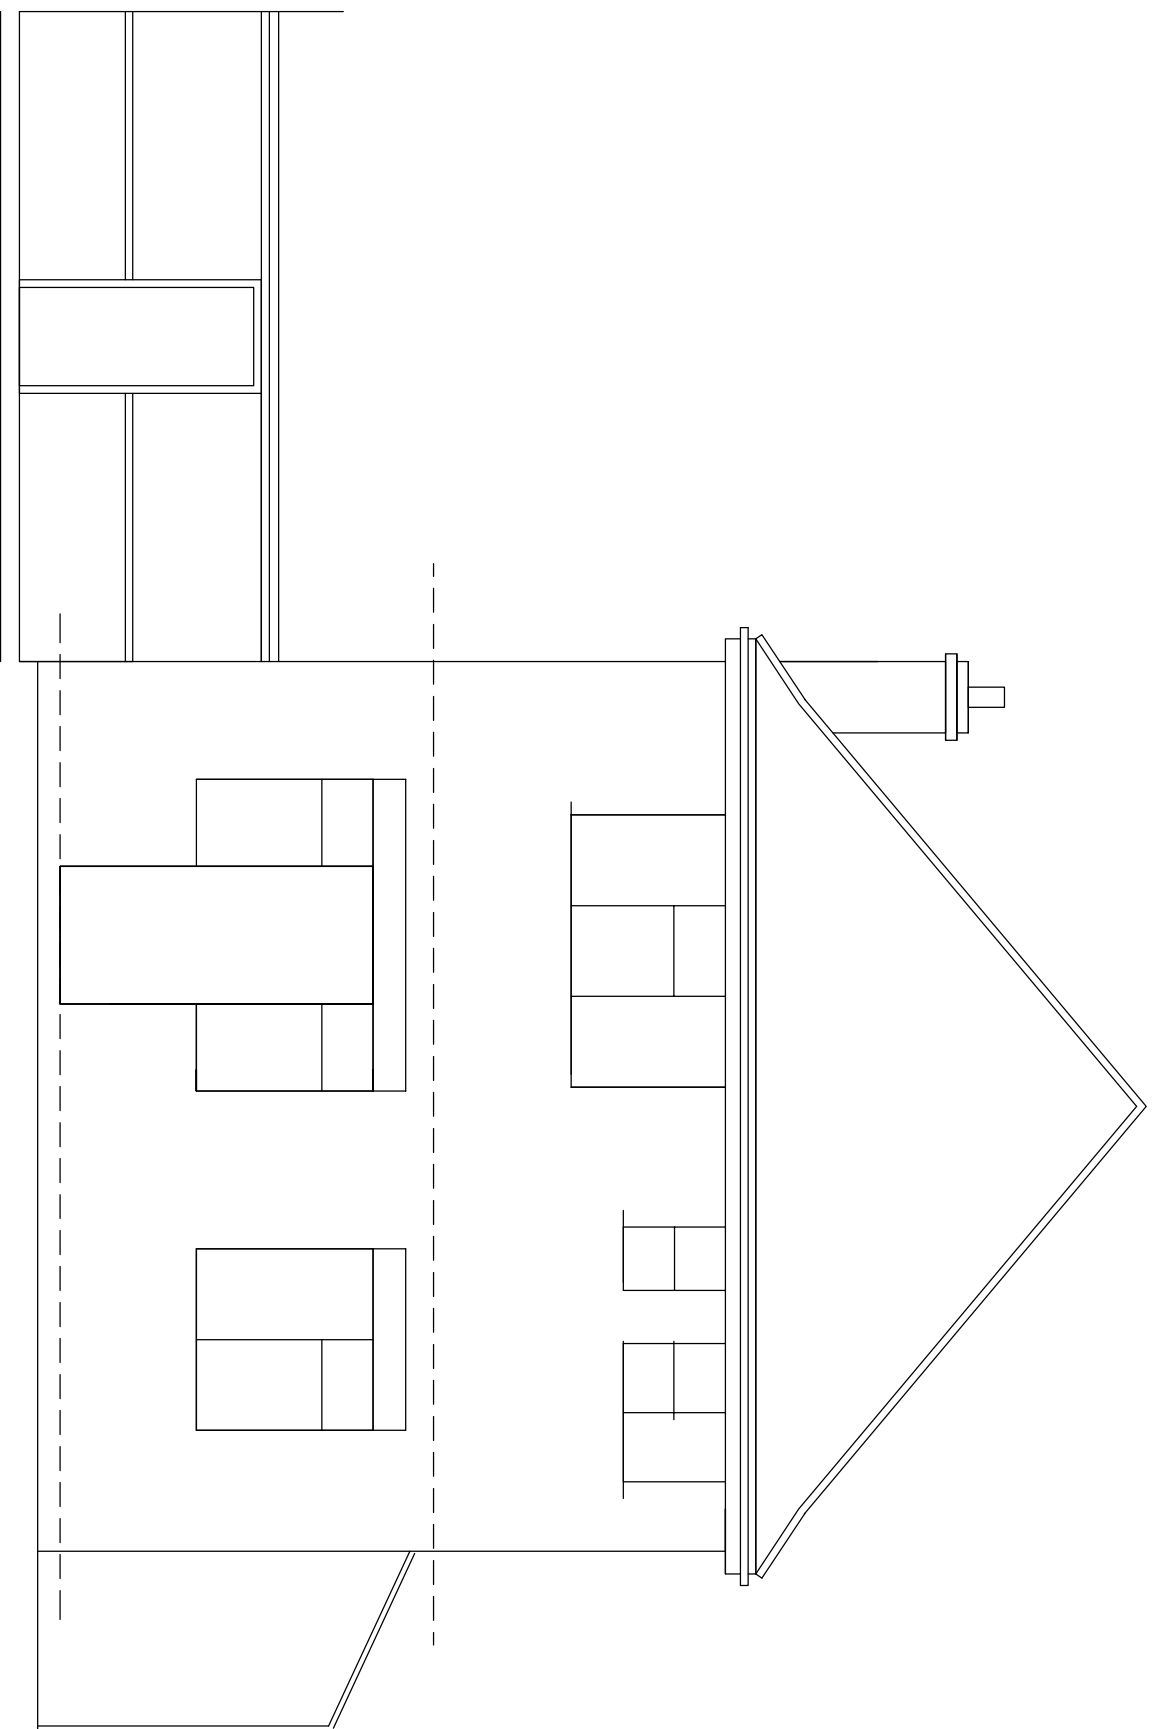


Rear Elevation

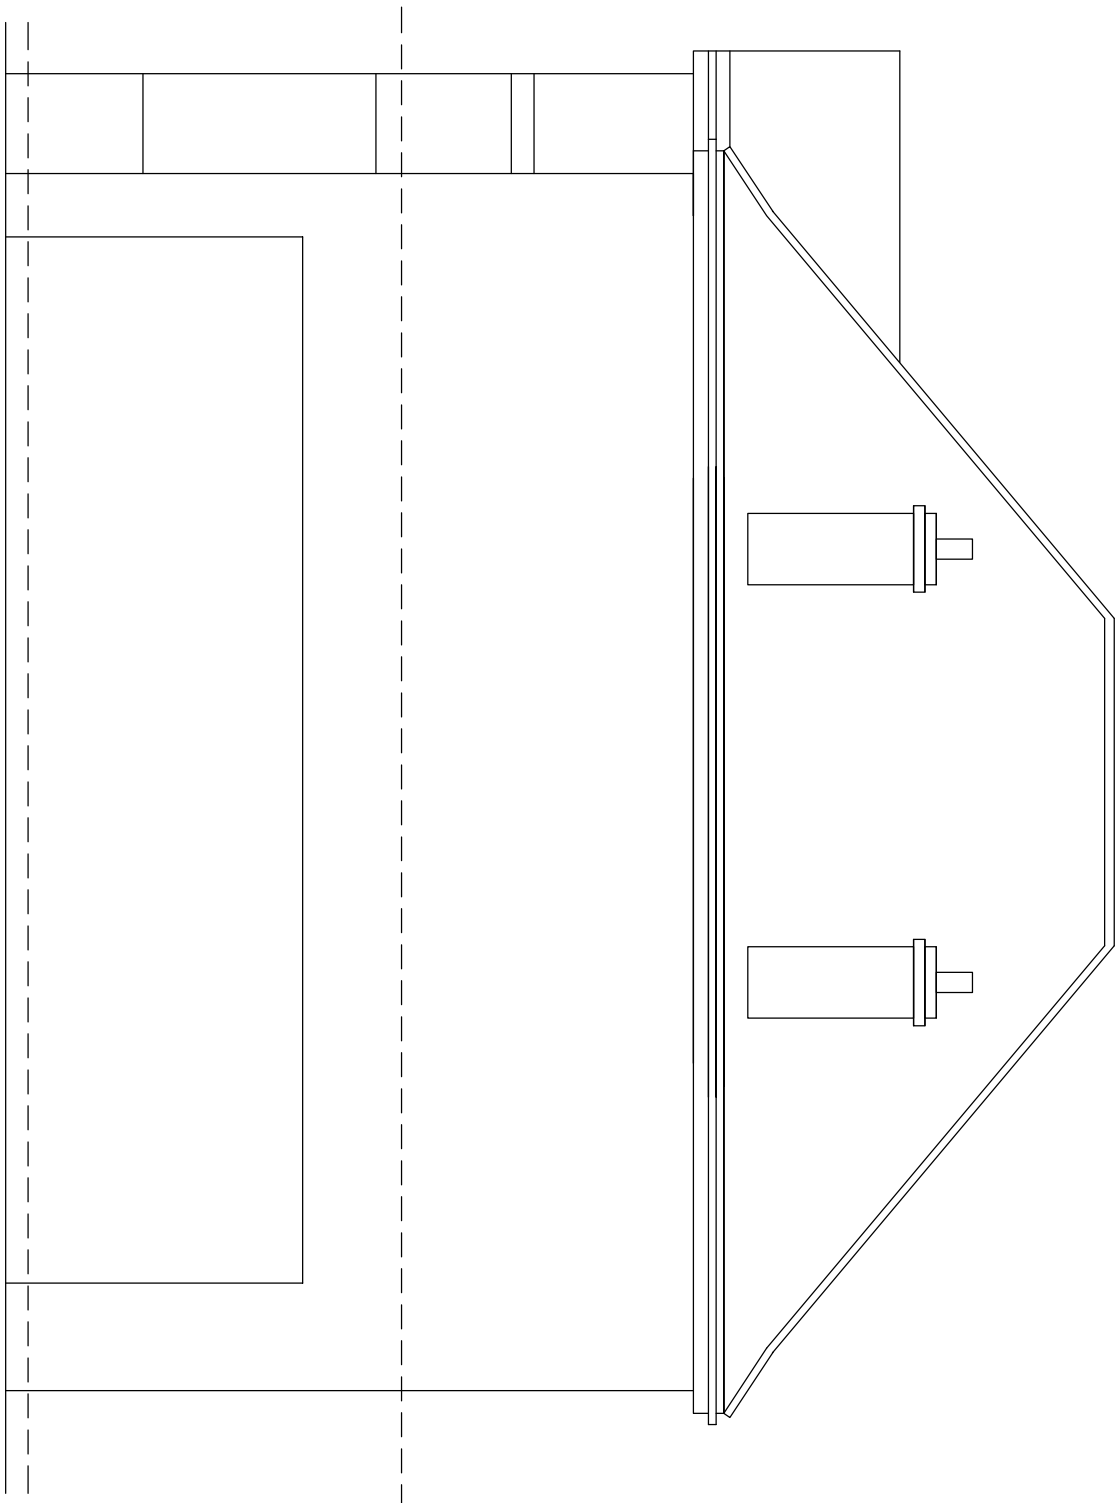


Right Side

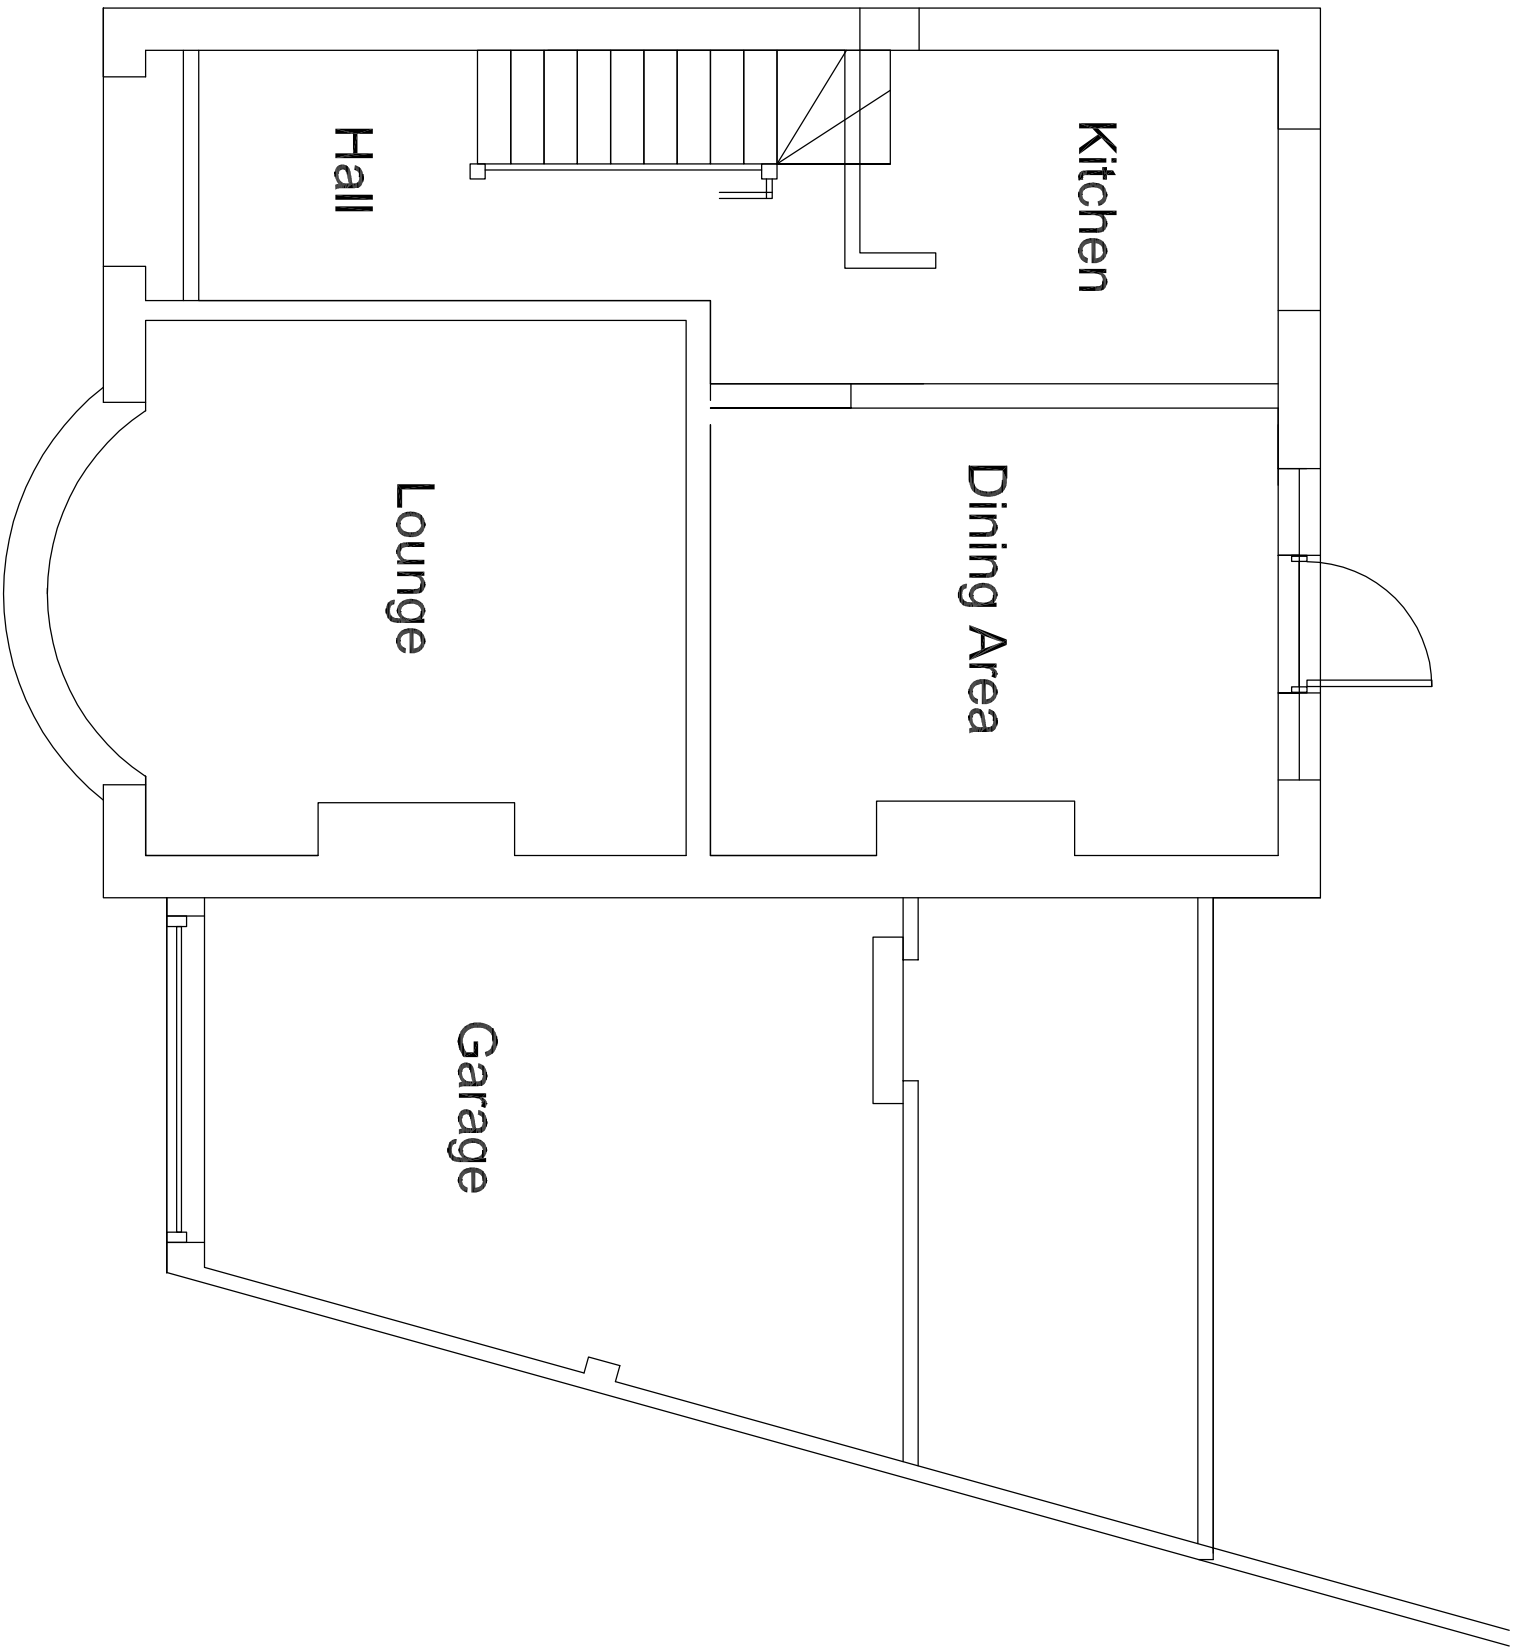

Ground Floor

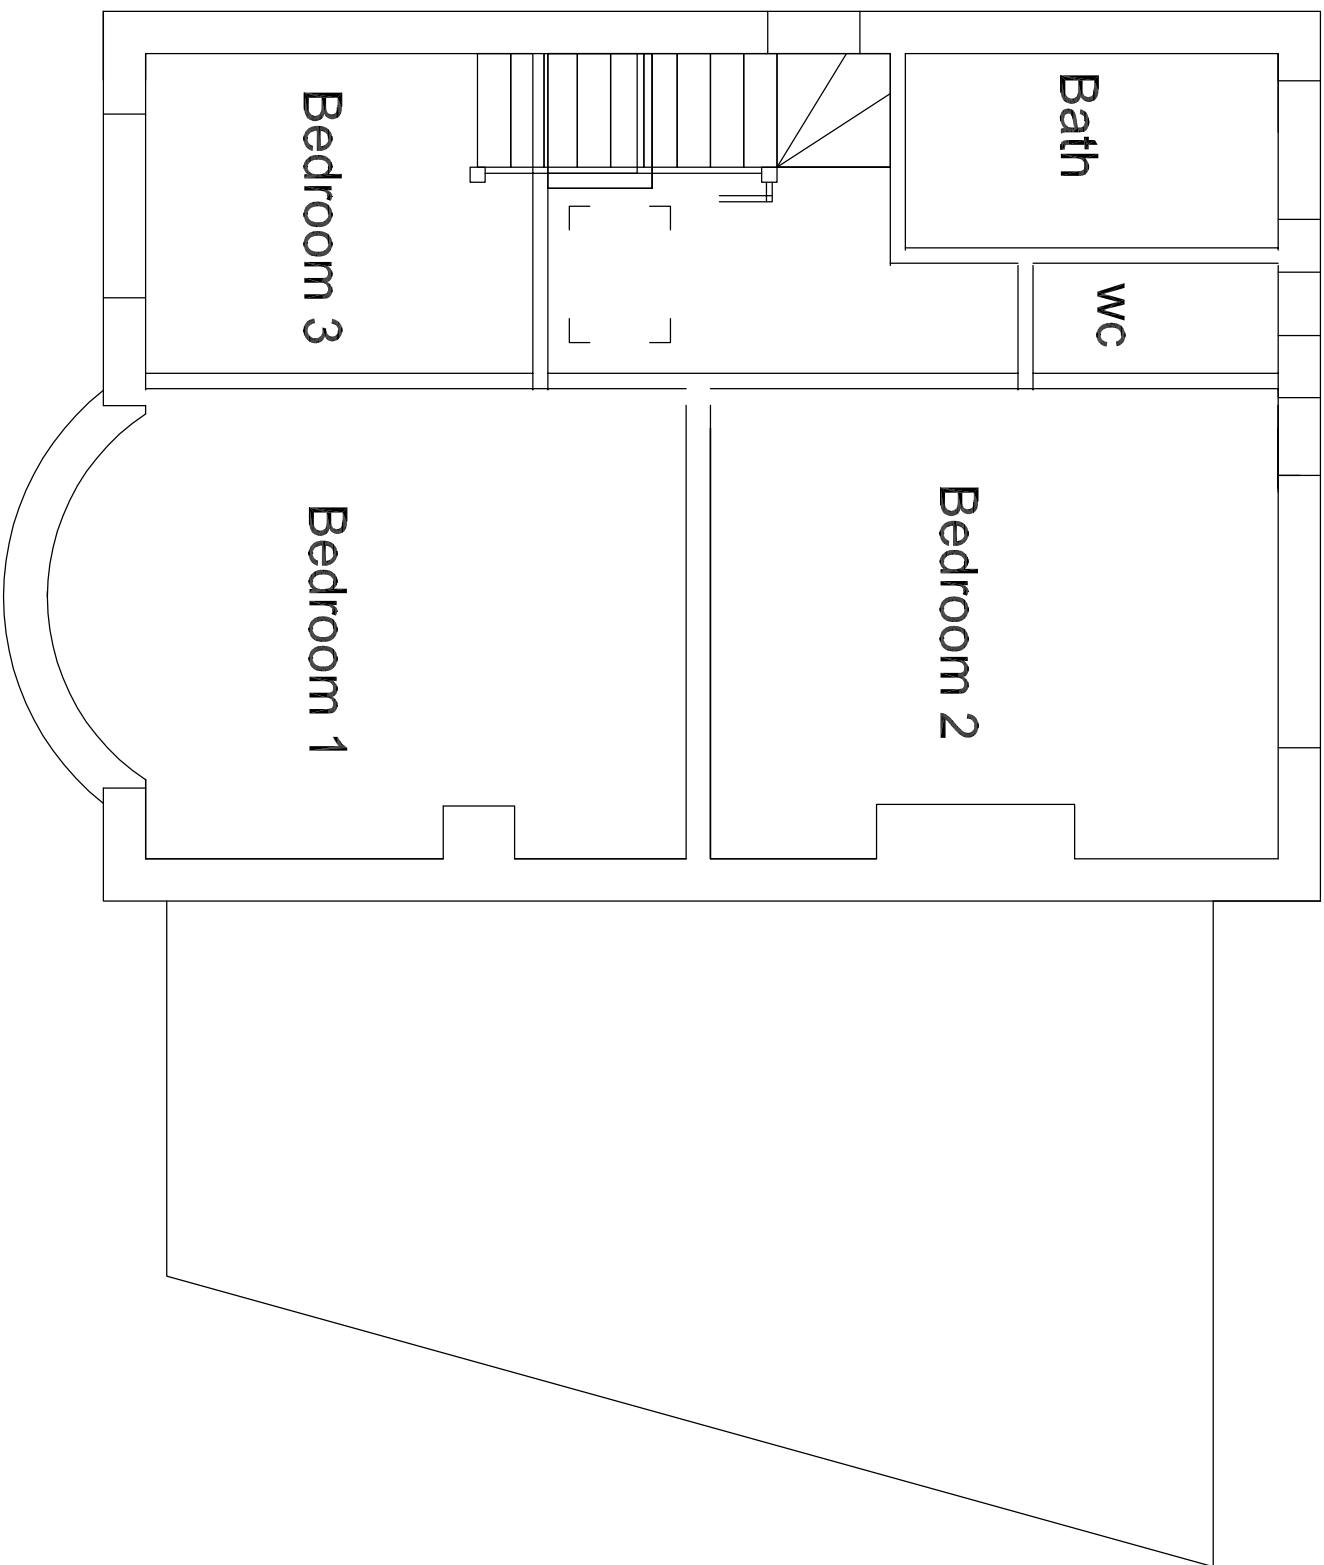

First Floor

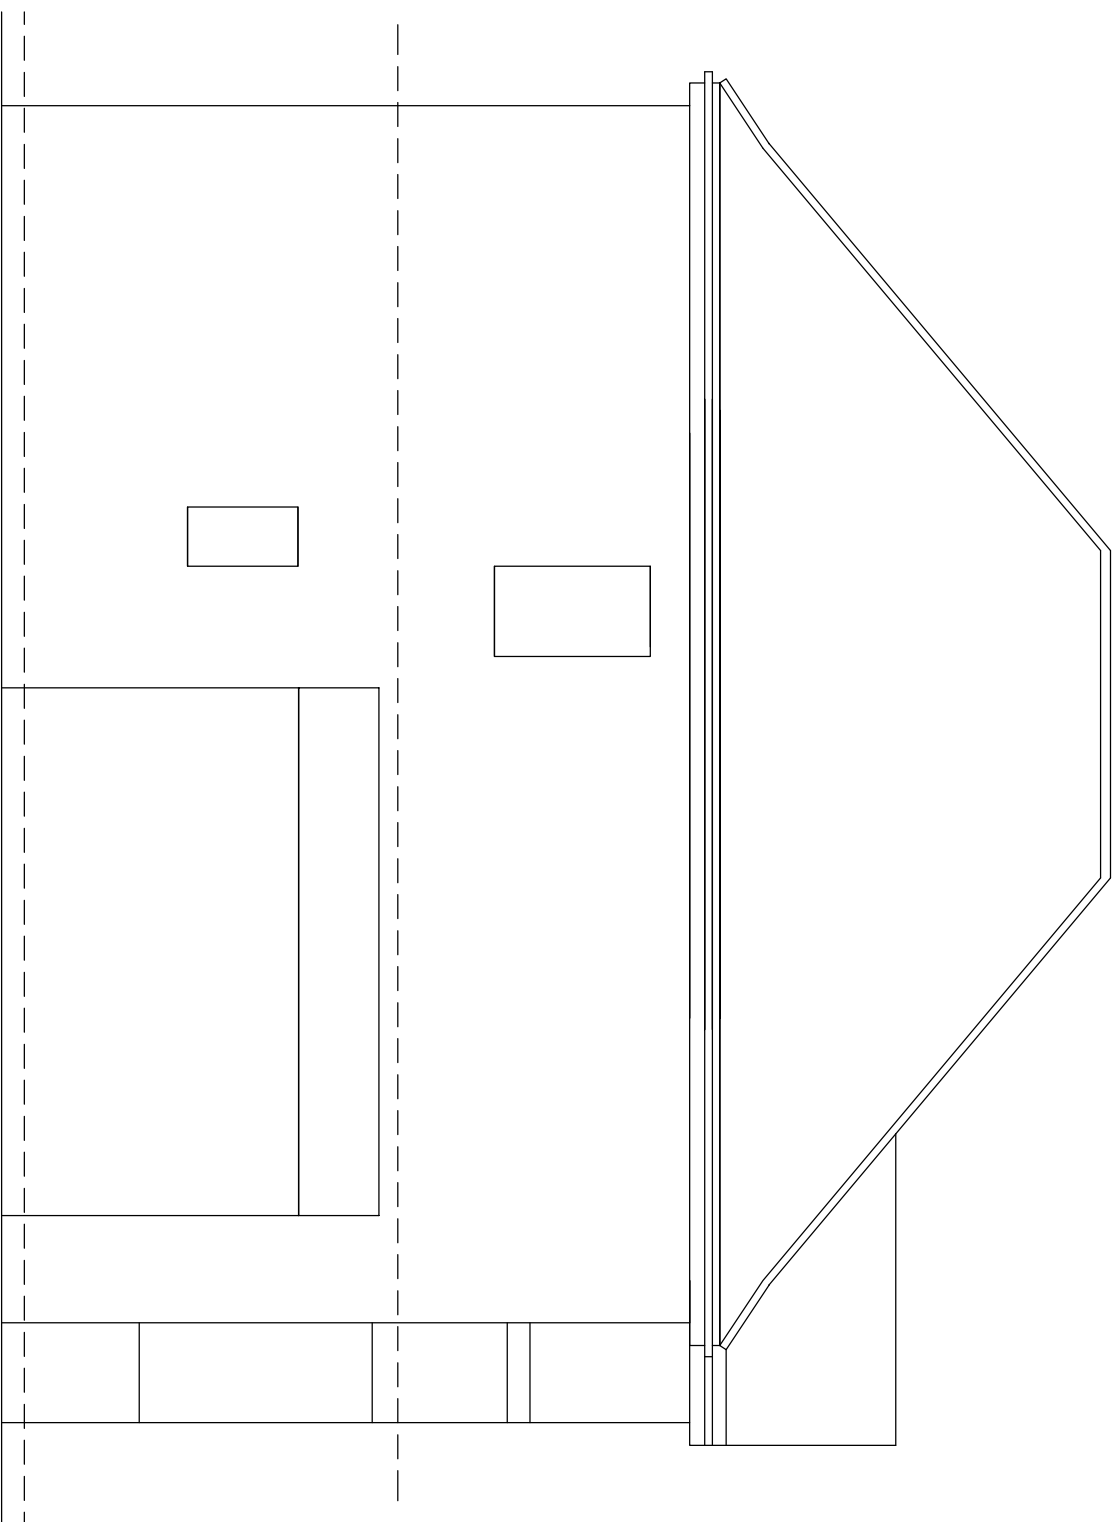


Left Side

PLANNING

REV	DESCRIPTION	DATE
A	Right Side Elevation added	Jan 16
B	General Update	

CLIENT
Simon Mendham
PROJECT
7 Briar Close, Caversham
TITLE
**Existing
Plans and Elevations**

SCALE
1:50 @ A1 1:100 @ A3
DATE
Dec 2016
DRAWING NO.
2001/P03
DRAWN BY
nb
REV.
B

 

DLK
ARCHITECTS

Chiltern Chambers, St Peter's Avenue
Caversham, Tel 0118 944 9856
enquiries@dlkarchitects.com

Detail added to plans. Registered in England No. 2344373. Trading as DLK Architects
© DANIEL LILLOTT RAUZE LTD.