




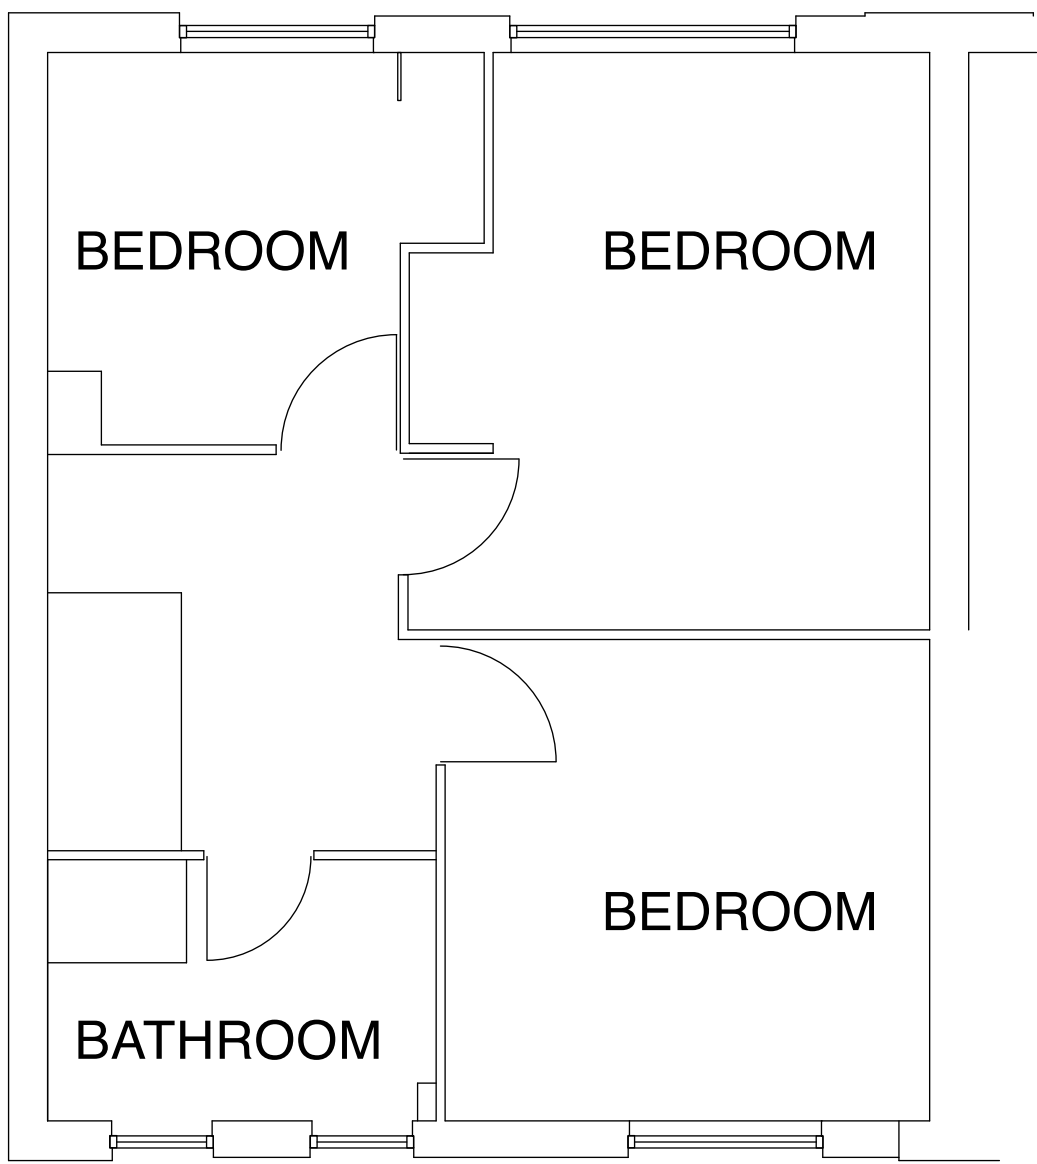

EIXTING FIRST FLOOR PLAN

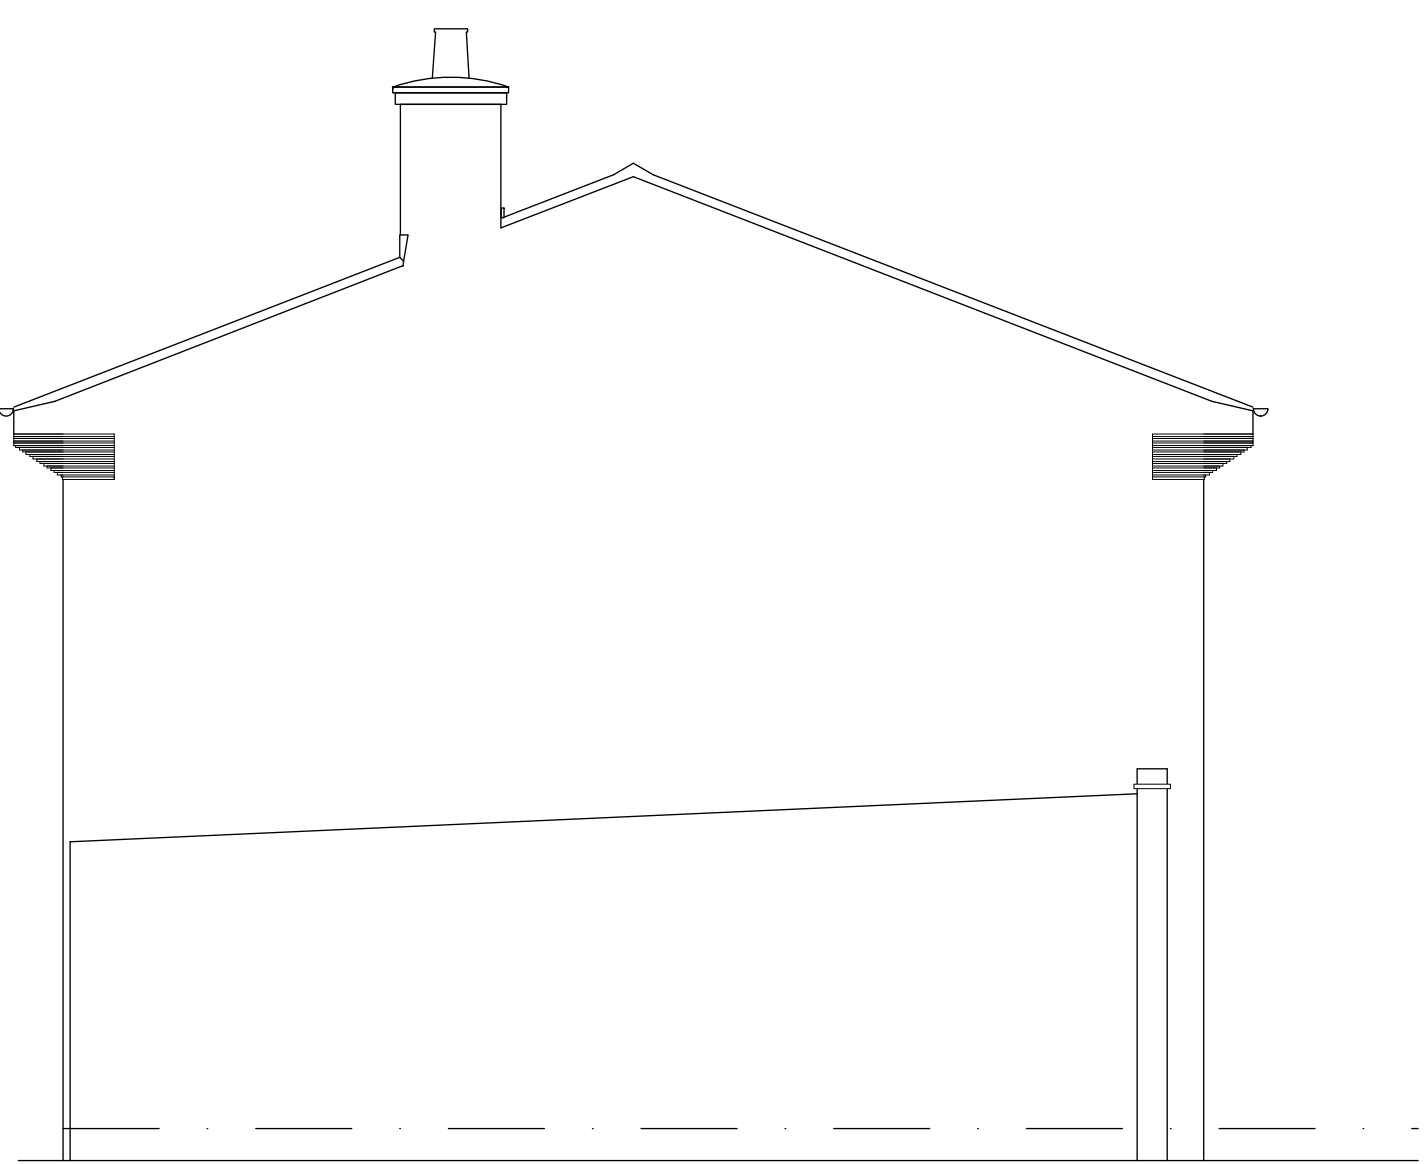

EXISTING SIDE ELEVATION

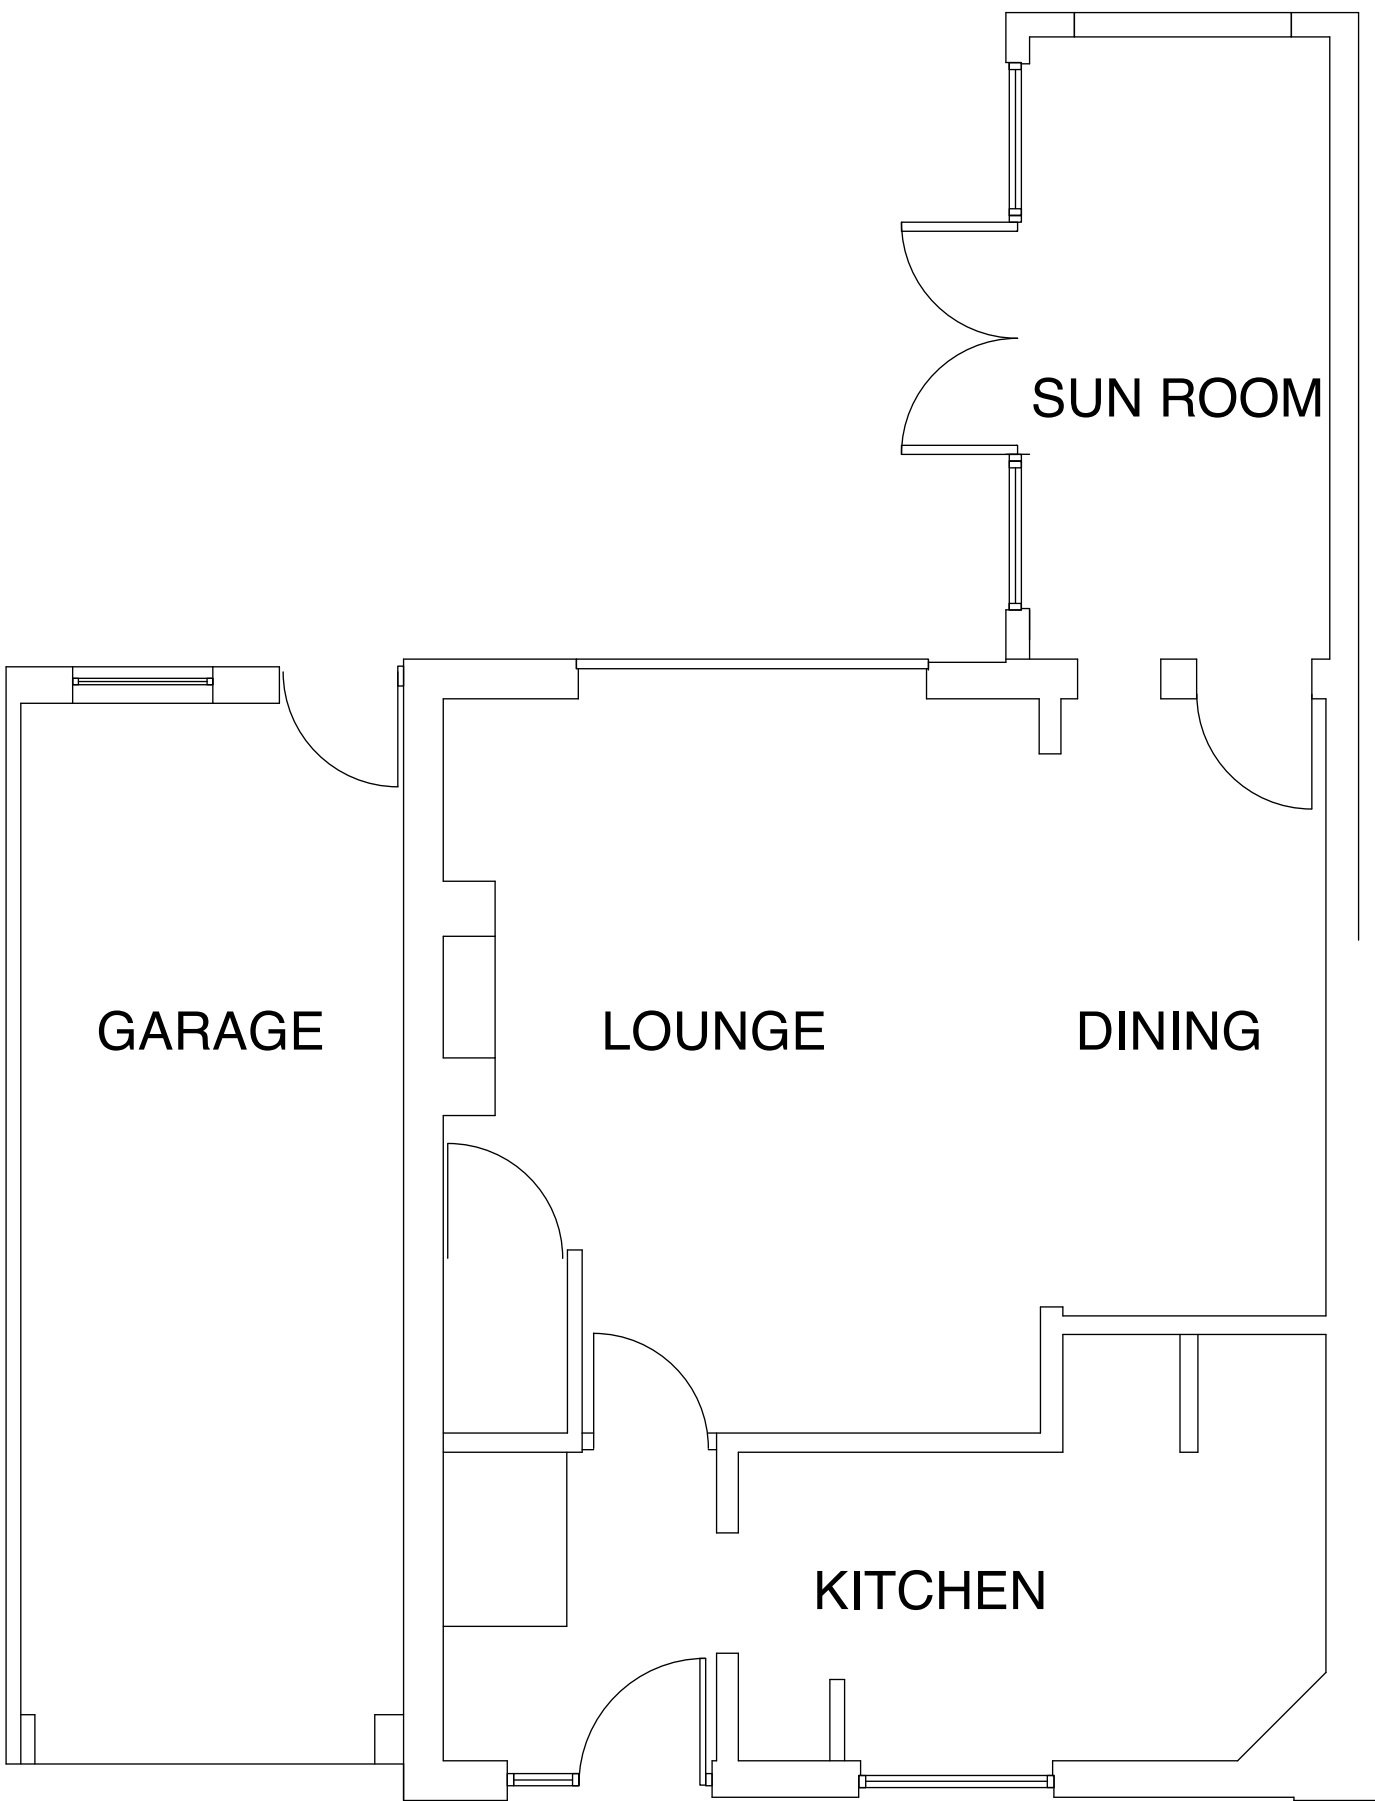

EIXTING GROUND FLOOR PLAN



EXISTING FRONT ELEVATION



EXISTING REAR ELEVATION

Rev	Date	Comment		

THE LIVING PERSPECTIVE

t.0118 3765533 m.07788 726100
e.mattwprice@ntlworld.com

19, Upper Crown Street,
Reading,
Berks,
RG1 2SS

Client Tim and Cassie Hill,
36 Southcote Farm Lane,
Southcote,
Reading,
RG30 3DU

Scale 1:50
Date AUG 2017
Drawn

Drawing title
Existing plans and elevations

Job title
Two storey side extension with internal
alterations to 36 Southcote Farm Lane,
Southcote, Reading, RG30 3DU

P1	07
----	----