


42 WATER ROAD, READING, RG30 2NN

PLANNING

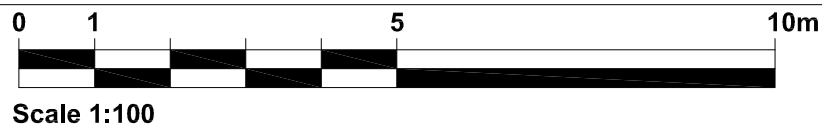

Rev	Date	Description	Dm By	NOTES 1. This drawing is copyright of: CAD UP LTD. Reproduction is only to take place with our written authority. 2. These Plans are subject to 'Planning and Building Regulation Approval' or any other statute in law before building commences. 3. Any structural work where mentioned on the drawing is subject to a qualified structural and civil engineer calculations before building work commences. 4. All drawings marked preliminary or planning are not to be built or manufactured from. 5. If any discrepancies are found in the drawings these are to be brought to the attention of CAD UP for rectification. 6. Boundary line indicative only. Exact location must be determined on site before building work commences.	Drawing Title: Existing Floor Plans, Section and Rear Elevation					
-	-	-	-		Project & Drawing Number: 17.42WR.P01	Rev: /	Scale: 1:100	Sheet size: A3	Date: Jul '17	 Landmark House, Station Road, Hook, Hampshire, RG27 9HA W: www.cadup.co.uk. E: enquiries@cadup.co.uk. T: 01256 702811
-	-	-	-							
-	-	-	-							



42 WATER ROAD, READING, RG30 2NN

PLANNING



Cross Section



Rev	Date	Description	Dm By	NOTES	Drawing Title:					CADUP				
-	-	-	-	1. This drawing is copyright of: CAD UP LTD. Reproduction is only to take place with our written authority. 2. These Plans are subject to 'Planning and Building Regulation Approval' or any other statute in law before building commences. 3. Any structural work where mentioned on the drawing is subject to a qualified structural and civil engineer calculations before building work commences. 4. All drawings marked preliminary or planning are not to be built or manufactured from. 5. If any discrepancies are found in the drawings these are to be brought to the attention of CAD UP for rectification. 6. Boundary line indicative only. Exact location must be determined on site before building work commences.	Proposed Floor Plans, Section and Rear Elevation					Landmark House, Station Road, Hook, Hampshire, RG27 9HA W: www.cadup.co.uk. E: enquiries@cadup.co.uk. T: 01256 702811				
-	-	-	-		Project & Drawing Number:		Rev:	Scale:	Sheet size:	Date:				
-	-	-	-		17.42WR.P02		/	1:100	A3	Jul '17				
-	-	-	-											
-	-	-	-											