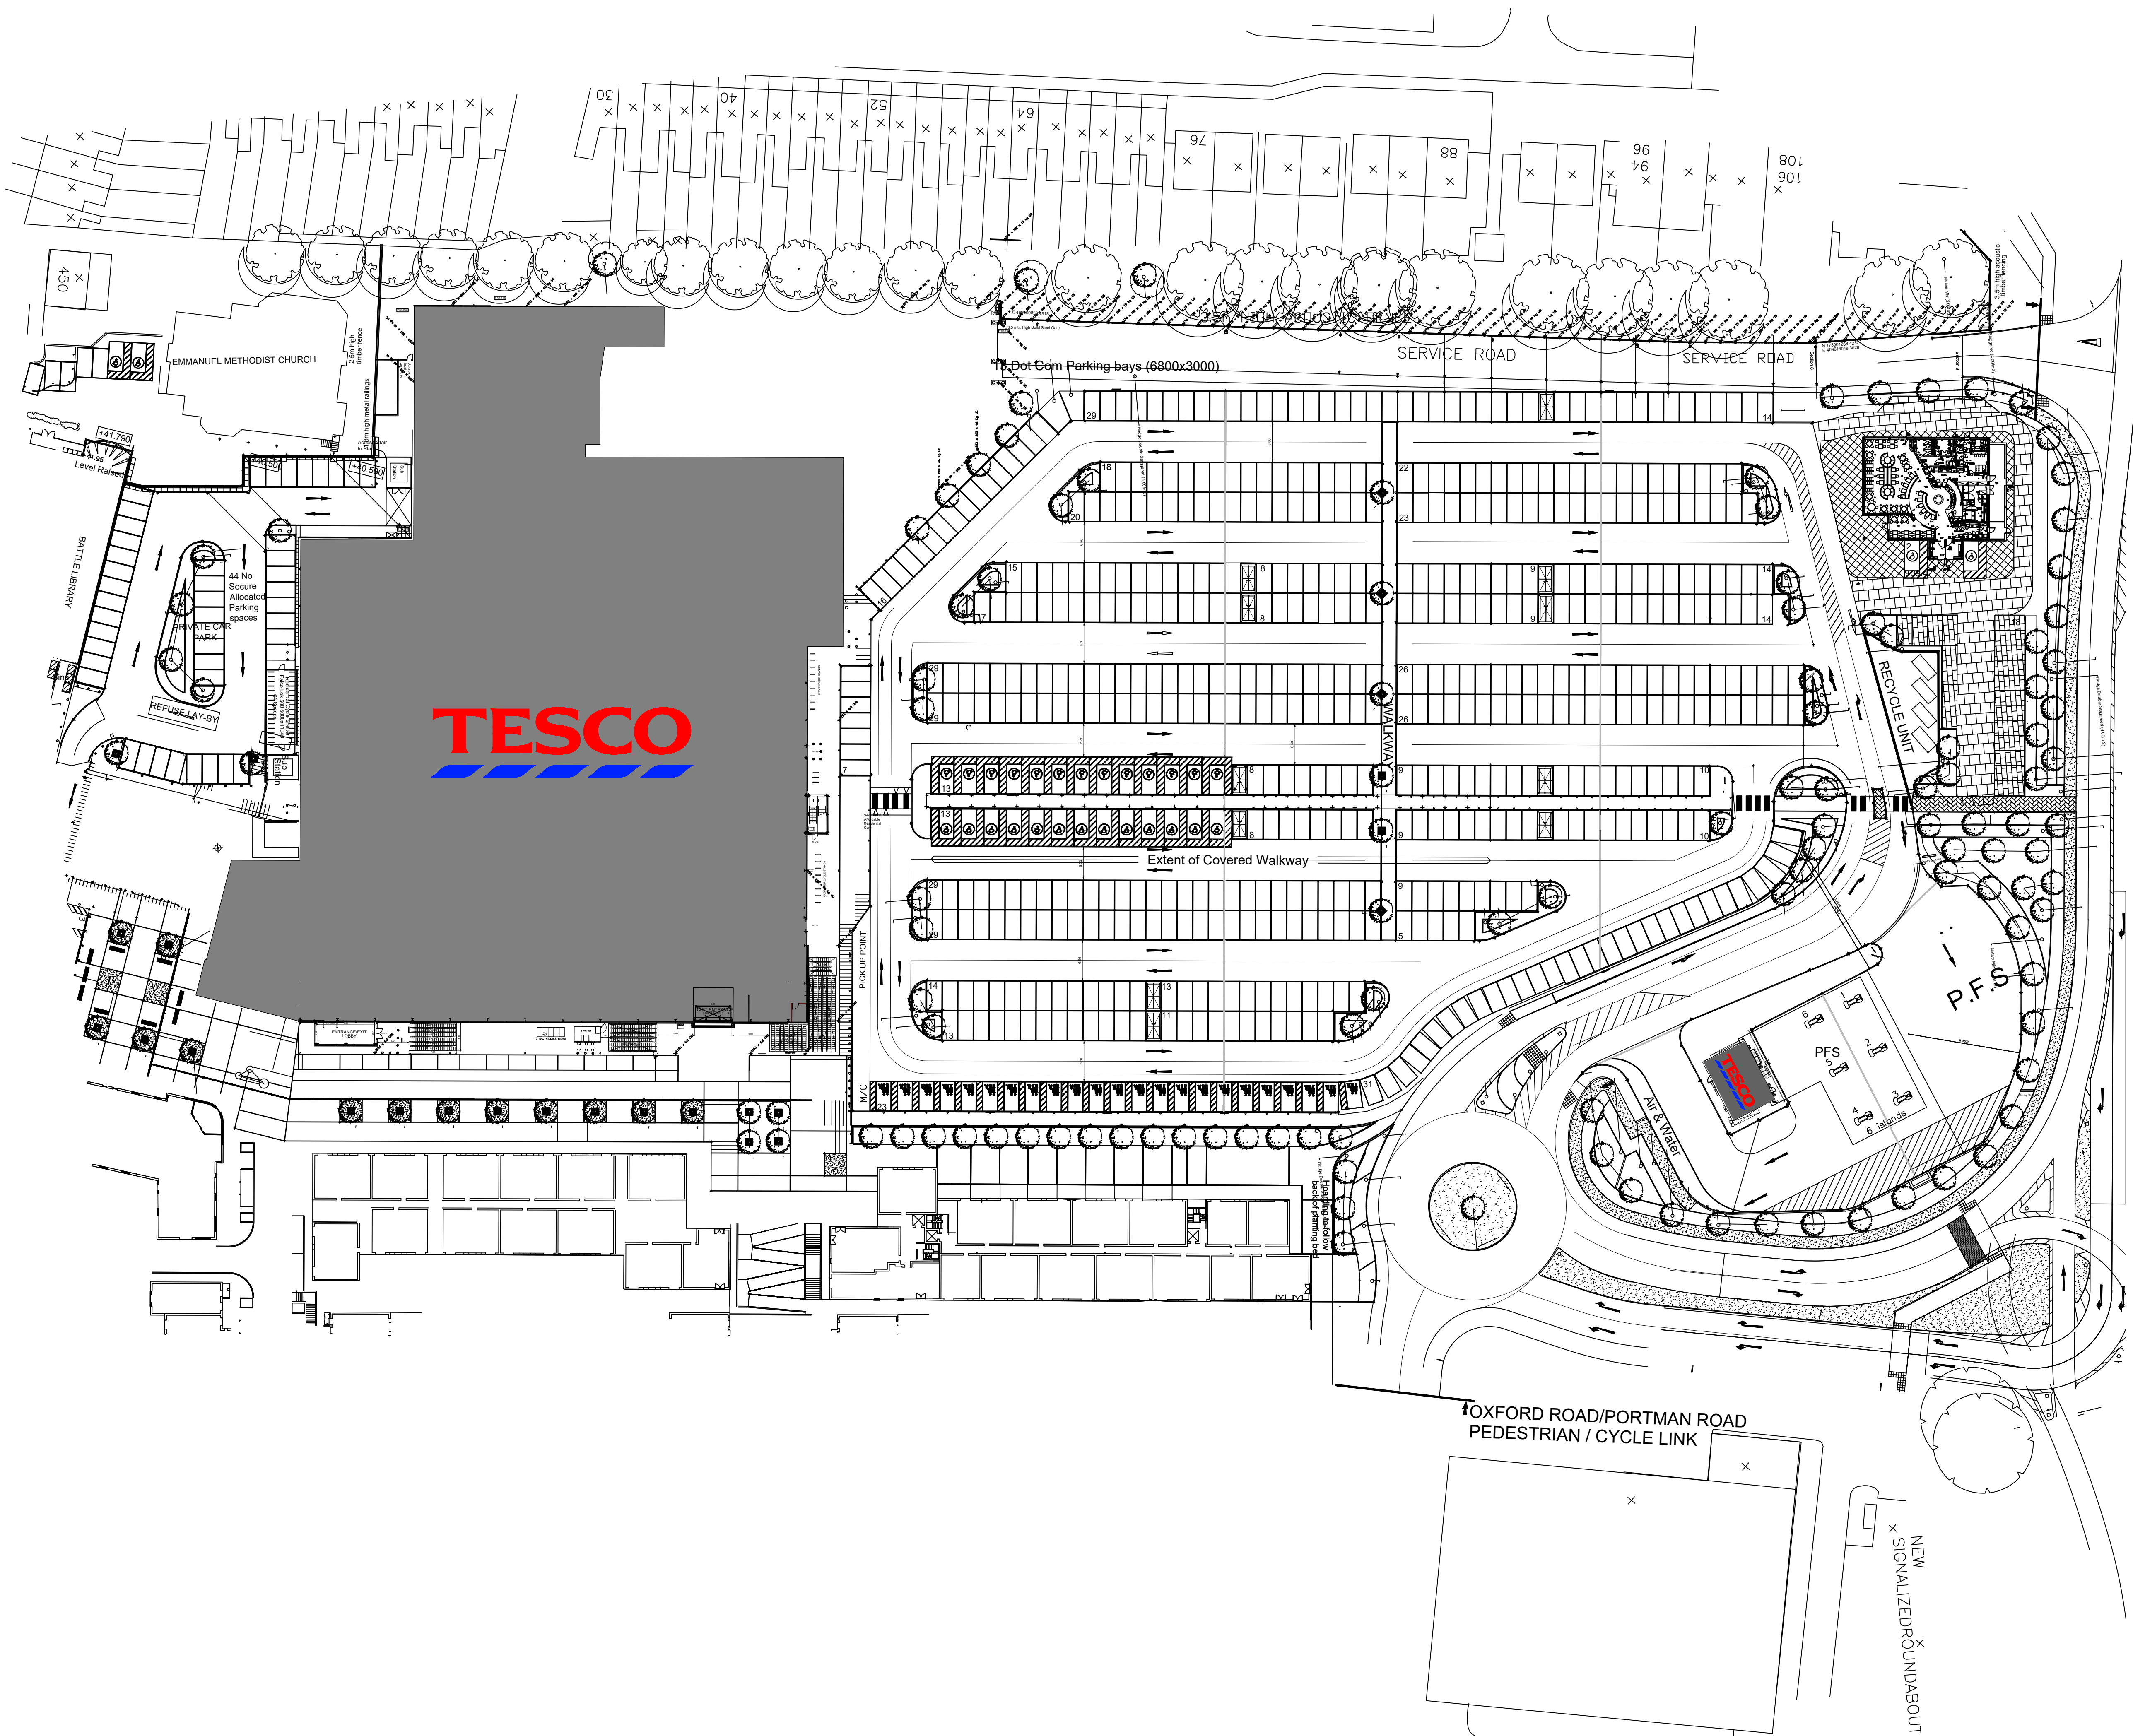


DISCLAIMER :
- USE FIGURED DIMENSIONS ONLY. DO NOT SCALE FROM DRAWING
- ANY DISCREPANCIES ARE TO BE REPORTED BACK TO THE STORE PLANNER.
- ALL DETAILS & DIMENSIONS ARE TO BE CHECKED ON SITE BY MAIN CONTRACTOR PRIOR TO CONSTRUCTION.

SITE AREA : 36,770 SQ MT

PROJECT
**5528 READING WEST EXTRA
FORMAT 60**

DESCRIPTION
**TIMPSON DRY CLEANERS
EXISTING SITE PLAN**

DRAWING NO. **5528pg##.dwg**

PHASE ISSUE #

SYSTEM ID. No **5528pg##.dwg**

SCALE DATE
1:500@A1 13/09/2017

DRAWN GAUTHAM.R

UK PLANNER GJS DESIGN CONSULTANTS



RETAIL PLANNING & DESIGN IMPLEMENTATION

TESCO STORES LIMITED
STORE PLANNING DEPARTMENT
PROPERTY SERVICES
P.O. BOX 400, CIRRUS BUILDING, SHIRE PARK
WELWYN GARDEN CITY, HERTS. AL7 1AB
TELEPHONE : 01707 395150
THE COPYRIGHT AND ALL OTHER RIGHTS IN AND RELATING TO THIS PUBLICATION
BELONG TO AND ARE THE SOLE PROPERTY OF TESCO STORES LIMITED.
ALL RIGHTS ARE RESERVED. NEITHER THE WHOLE NOR ANY PART OF THIS
PUBLICATION MAY BE REPRODUCED OR TRANSMITTED IN ANY FORM OR BY ANY
ELECTRONIC OR MECHANICAL MEANS INCLUDING PHOTOCOPYING AND RECORDING
OR FROM ANY RETRIEVAL SYSTEM WITHOUT THE PRIOR WRITTEN LICENCE FROM THE OWNER
© 2009 TESCO STORES LIMITED