


© This drawing remains the property of The Keen Partnership and shall not be copied without prior written consent.

All dimensions to be checked on site and any discrepancies to be reported before work commences.

Notes:




E-01 Proposed Front Elevation 1:100

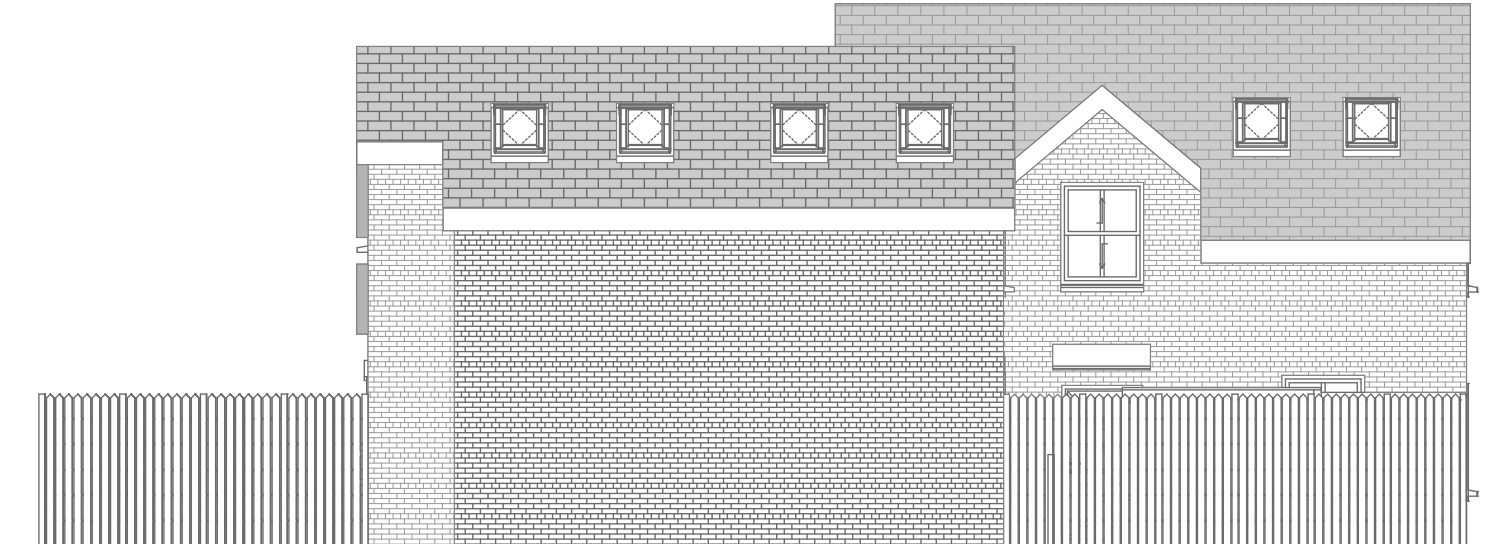

E-02 Proposed Left Elevation 1:100



E-05 Proposed Rear Elevation 1:100

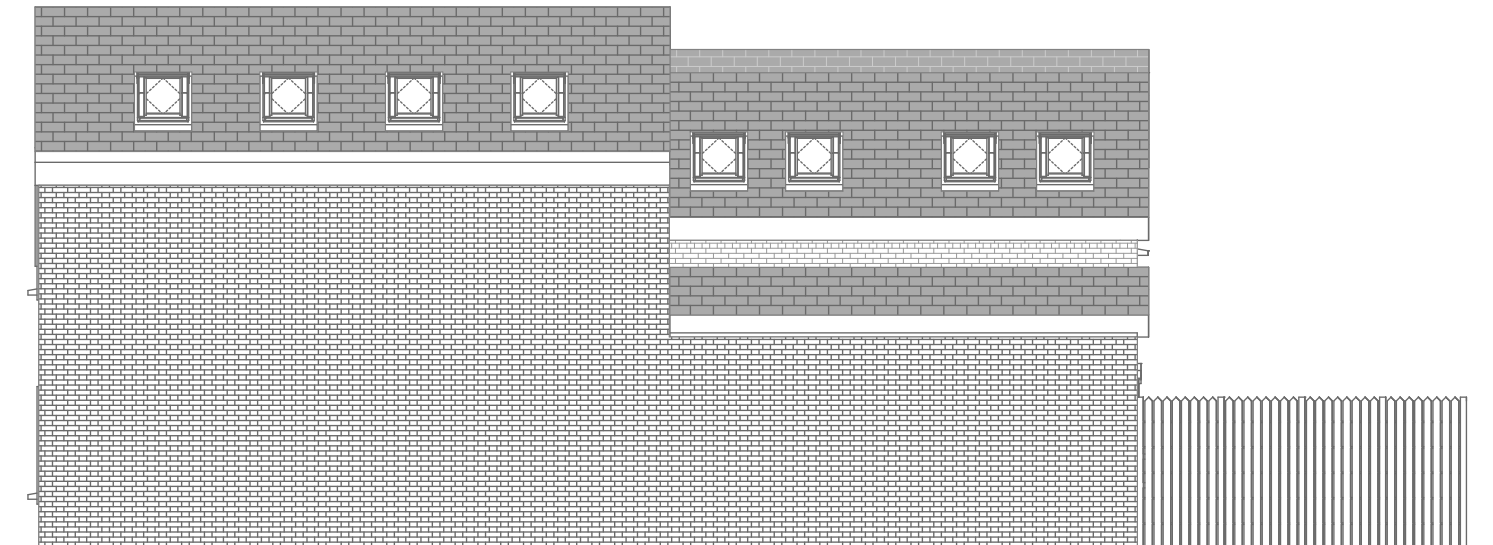

E-04 Proposed Right Elevation 1:100

THE KEEN PARTNERSHIP

The Courtyard
Edinburgh Road
Reading RG30 2UA
Tel: 0118 9510 855
Fax: 0118 9510 866
chris@keenpartnership.co.uk
www.keenpartnership.co.uk

cabe
chartered association
of building engineers

arb
Architects Registration Board

COLEGIO DE INGENIEROS DE VENEZUELA

Colegio de Arquitectos de Venezuela

Client:

BSS Ltd

Job Title:

1A Elm Park Rd, Reading, RG30 2TP

Drawing Title:

Proposed Elevations

Drawing Date:	Status:	
01/01/2017	PLANNING DRAWINGS	
Issue Date:	Drawn By:	Scale:
21/07/2017	KC	1:100@A3
Job No:	Drawing No:	Rev:
8658-16	PL-10	