

0 5 10m

Notes:

Amendments:

Drawing type:
Planning

Client: Kenavon Drive Management
c/o RMG

Project:
Kennet Walk
Window/Door Set Replacement

Title:
Existing Block A
Front Elevation
(North Facing)

Scale: 1:200 @A3 Date: 19/06/2017

Drawn: JS Checked: CM

Drg.no: 6414/BS/14/EA1

Rev: *



Keegans Group
Studio 3
Blue Lion Place
237 Long Lane
London SE1 4PU
T: +44 (0)20 7199 0900
F: +44 (0)20 7199 0901
W: www.thekeegansgroup.com



Elevation A

Elevation B

Elevation C



Elevation D

Elevation E


Elevation F

Elevation G

Existing Block A - Front Elevations

SCALE 1 : 200

0 5 10m

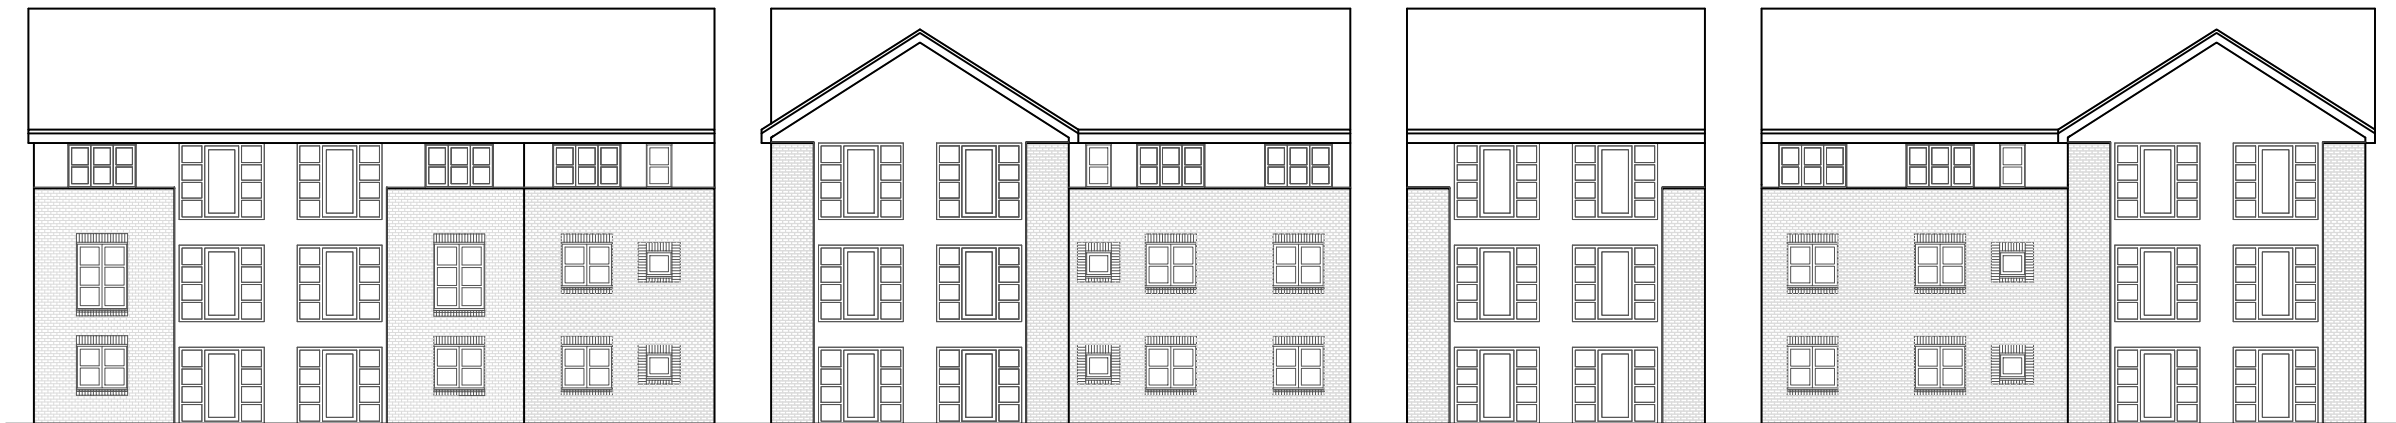

Elevation H

Elevation I

Elevation J

Elevation K



Elevation L

Elevation M

Elevation N

Existing Block A - Rear Elevations

SCALE 1 : 200

Notes:

Amendments:

Drawing type:

Planning

Client: Kenavon Drive Management
c/o RMG

Project:
Kennet Walk
Window/Door Set Replacement

Title:
Existing Block A
Rear Elevation
(South Facing)

Scale: 1:200 @A3 Date: 19/06/2017

Drawn: JS Checked: CM

Drg.no: 6414/BS/14/EA2 Rev: *



Keegans Group
Studio 3
Blue Lion Place
237 Long Lane
London SE1 4PU
T: +44 (0)20 7199 0900
F: +44 (0)20 7199 0901
W: www.thekeegansgroup.com

0 5 10m



Elevation A



Elevation B

Elevation C

Existing Block B - Front Elevations

S C A L E 1 : 200

Notes:

Amendments:

Drawing type:

Planning

Client: Kenavon Drive Management
c/o RMG

Project:
Kennet Walk
Window/Door Set Replacement

Title:
Existing Block B
Front Elevation
(North Facing)

Scale: 1:200 @A3 Date: 19/06/2017

Drawn: JS Checked: CM

Drg.no: 6414/BS/14/EB1

Rev: *




Keegans Group
Studio 3
Blue Lion Place
237 Long Lane
London SE1 4PU
T: +44 (0)20 7199 0900
F: +44 (0)20 7199 0901
W: www.thekeegansgroup.com

0 5 10m



Elevation D

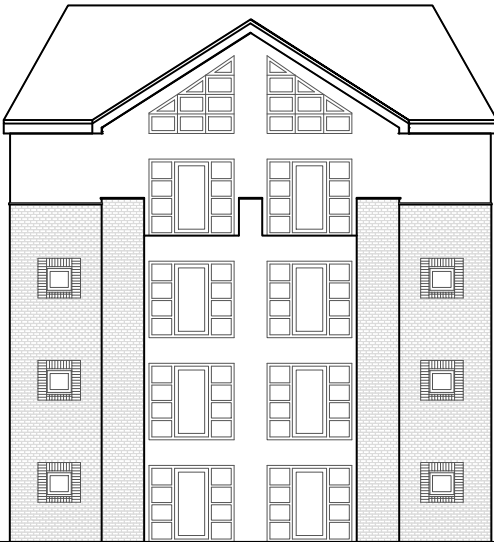

Elevation E



Elevation F

Existing Block B - Rear Elevations

S C A L E 1 : 200

Notes:

Amendments:

Drawing type:
Planning

Client: Kenavon Drive Management
c/o RMG

Project:
Kennet Walk
Window/Door Set Replacement

Title:
Existing Block B
Rear Elevation
(South Facing)

Scale: 1: 200 @A3 Date: 19/06/2017

Drawn: JS Checked: CM


Drg.no: 6414/BS/14/EB2 Rev: *



Keegans Group
Studio 3
Blue Lion Place
237 Long Lane
London SE1 4PU

T: +44 (0)20 7199 0900
F: +44 (0)20 7199 0901
W: www.thekeegansgroup.com

0 5 10m

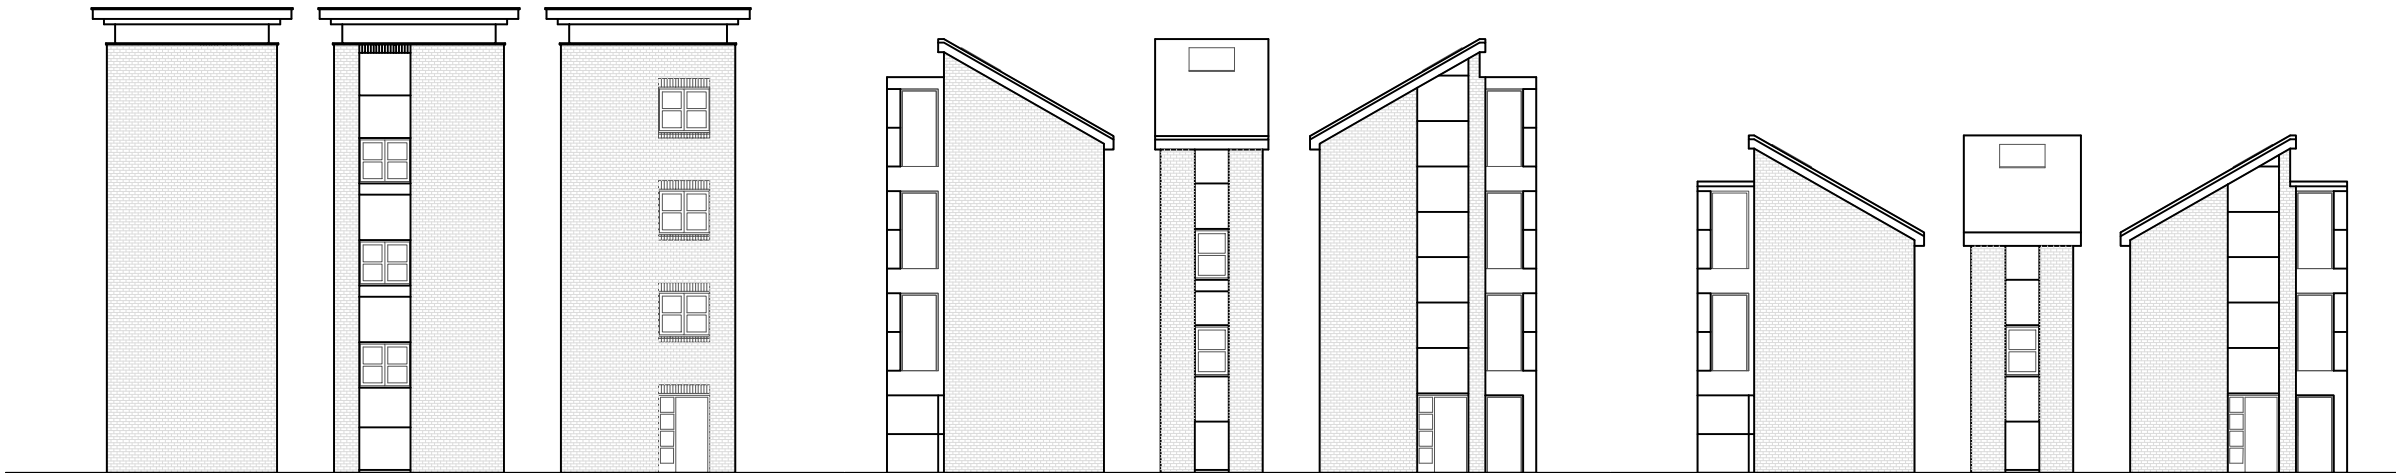

Stairwell A

Stairwell B

Stairwell C

Notes:

Amendments:

Drawing type:
Planning

Client: Kenavon Drive Management
c/o RMG

Project:
Kennet Walk
Window/Door Set Replacement

Title:
Existing Block
Stairwell Elevations

Scale: 1:200 @A3 Date: 19/06/2017

Drawn: JS Checked: CM

Drg.no: 6414/BS/14/ES1 Rev: *



Keegans Group
Studio 3
Blue Lion Place
237 Long Lane
London SE1 4PU
T: +44 (0)20 7199 0900
F: +44 (0)20 7199 0901
W: www.thekeegansgroup.com

0 5 10m

Notes:

Amendments:

Drawing type:
Planning

Client: Kenavon Drive Management
c/o RMG

Project:
Kennet Walk
Window/Door Set Replacement

Title:
Proposed Block A
Front Elevation
(North Facing)

Scale: 1:200 @A3 Date: 19/06/2017

Drawn: JS Checked: CM

Drg.no: 6414/BS/14/PA1

Rev: *



Keegans Group
Studio 3
Blue Lion Place
237 Long Lane
London SE1 4PU
T: +44 (0)20 7199 0900
F: +44 (0)20 7199 0901
W: www.thekeegansgroup.com



Elevation A

Elevation B

Elevation C



Elevation D

Elevation E


Elevation F

Elevation G

Proposed Block A - Front Elevations

S C A L E 1 : 200

0 5 10m

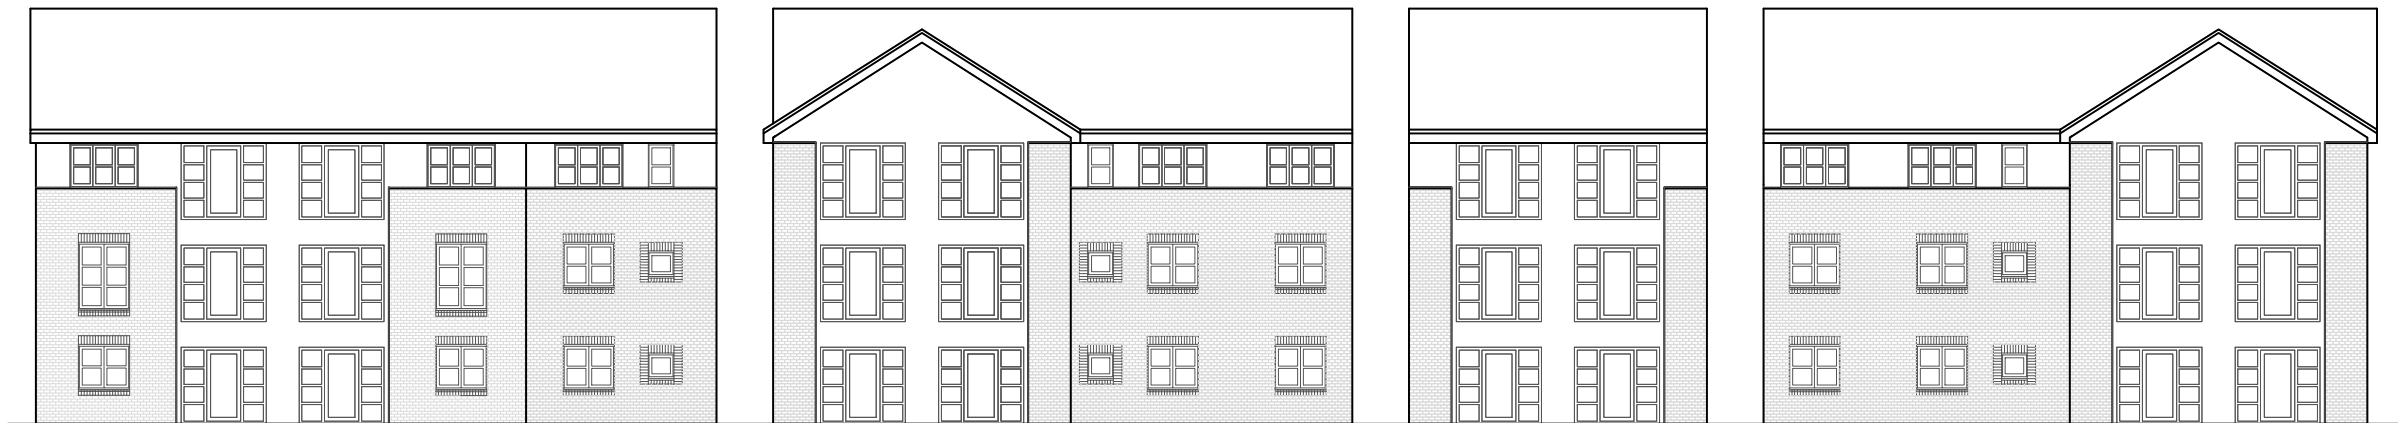

Elevation H

Elevation I

Elevation J

Elevation K



Elevation L

Elevation M

Elevation N

Proposed Block A - Rear Elevations

S C A L E 1 : 200

Notes:

Amendments:

Drawing type:

Planning

Client: Kenavon Drive Management
c/o RMG

Project:
Kennet Walk
Window/Door Set Replacement

Title:
Proposed Block A
Rear Elevation
(South Facing)

Scale: 1:200 @A3 Date: 19/06/2017

Drawn: JS Checked: CM

Drg.no: 6414/BS/14/PA2 Rev: *



Keegans Group
Studio 3
Blue Lion Place
237 Long Lane
London SE1 4PU
T: +44 (0)20 7199 0900
F: +44 (0)20 7199 0901
W: www.thekeegansgroup.com

0 5 10m



Elevation A



Elevation B

Elevation C

Proposed Block B - Front Elevations

S C A L E 1 : 200

Notes:

Amendments:

Drawing type:

Planning

Client: Kenavon Drive Management
c/o RMG

Project:
Kennet Walk
Window/Door Set Replacement

Title:
Proposed Block B
Front Elevation
(North Facing)

Scale: 1:200 @A3 Date: 19/06/2017

Drawn: JS Checked: CM

Drg.no: 6414/BS/14/PB1

Rev: *




Keegans Group
Studio 3
Blue Lion Place
237 Long Lane
London SE1 4PU
T: +44 (0)20 7199 0900
F: +44 (0)20 7199 0901
W: www.thekeegansgroup.com

0 5 10m



Elevation D

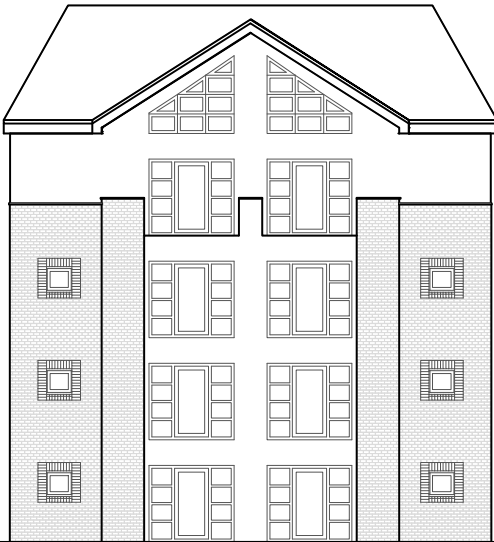

Elevation E



Elevation F

Proposed Block B - Rear Elevations

S C A L E 1 : 200

Notes:

Amendments:

Drawing type:

Planning

Client: Kenavon Drive Management
c/o RMG

Project:
Kennet Walk
Window/Door Set Replacement

Title:
Proposed Block B
Rear Elevation
(South Facing)

Scale: 1:200 @A3 Date: 19/06/2017


Drawn: JS Checked: CM

Drg.no: 6414/BS/14/PB2 Rev: *



Keegans Group
Studio 3
Blue Lion Place
237 Long Lane
London SE1 4PU
T: +44 (0)20 7199 0900
F: +44 (0)20 7199 0901
W: www.thekeegansgroup.com

0 5 10m

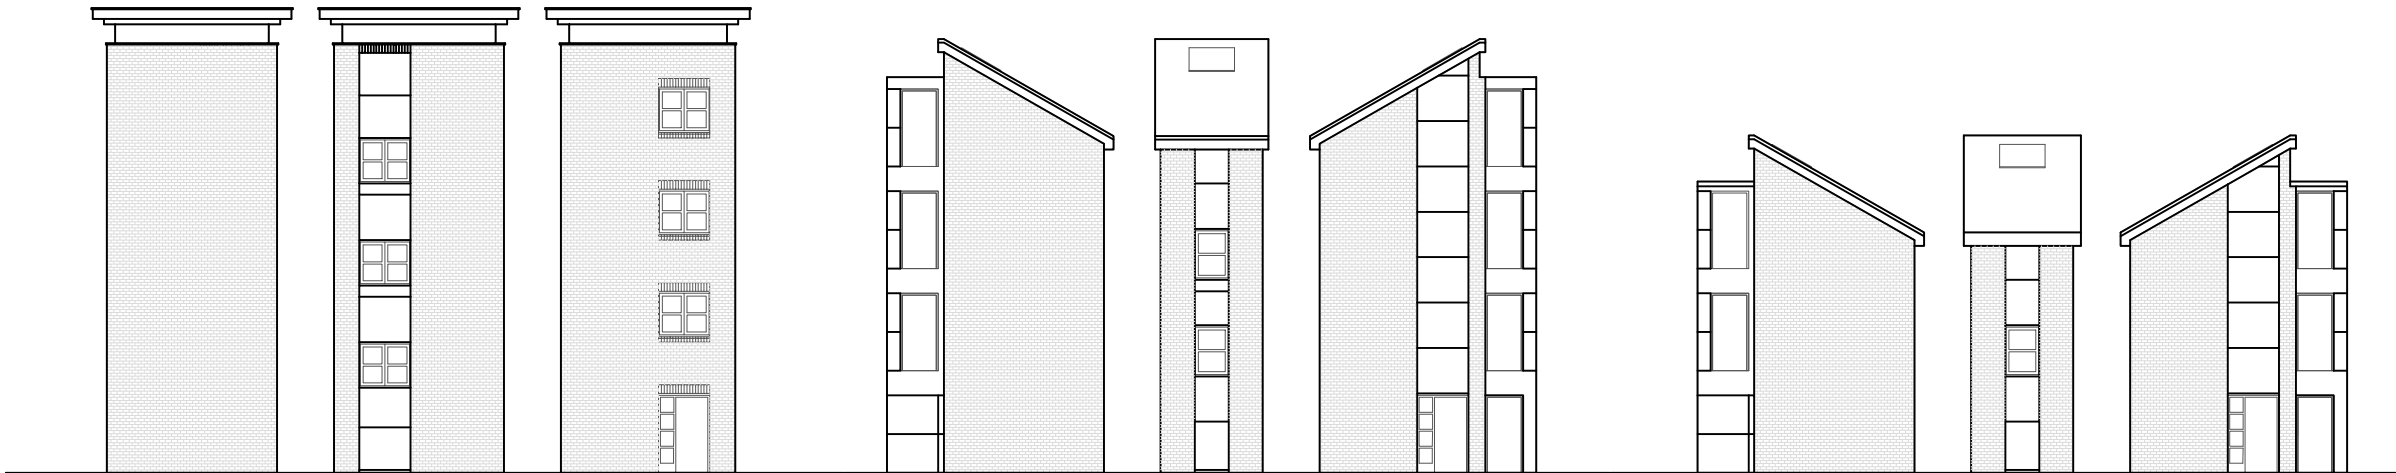

Stairwell A

Stairwell B

Stairwell C

Notes:

Amendments:

Drawing type:
Planning

Client: Kenavon Drive Management
c/o RMG

Project:
Kennet Walk
Window/Door Set Replacement

Title:
Proposed Block
Stairwell Elevations

Scale: 1:200 @A3 Date: 19/06/2017

Drawn: JS Checked: CM

Drg.no: 6414/BS/14/PS1 Rev: *




Keegans Group
Studio 3
Blue Lion Place
237 Long Lane
London SE1 4PU
T: +44 (0)20 7199 0900
F: +44 (0)20 7199 0901
W: www.thekeegansgroup.com

Proposed Block Stairwell Elevations


S C A L E 1 : 200

0 5 10m

Unit Change Ref:
1.

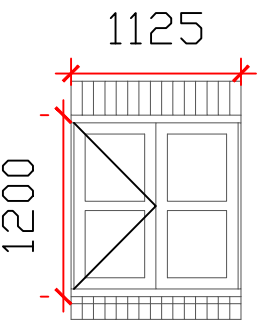


Existing
Ground Floor
Windows

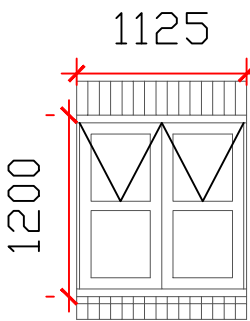


Proposed
Ground Floor
Windows

Unit Change
Ref: 2.

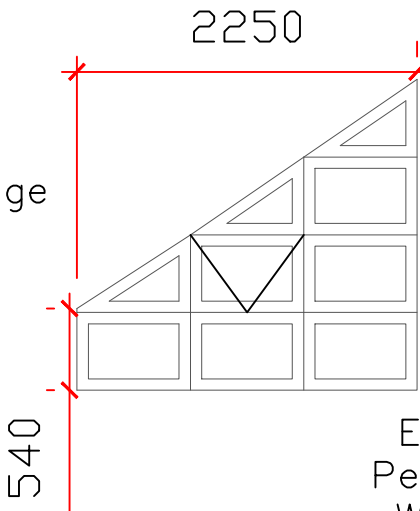


Existing
Penthouse
Windows

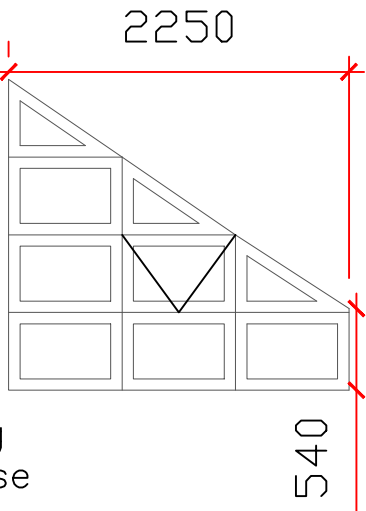


Proposed
Penthouse
Windows

Unit Change Ref:
3.

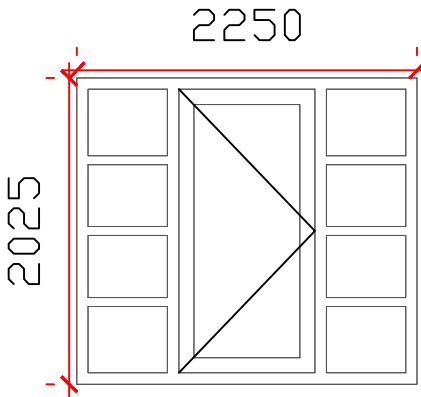

Existing
Ground Floor
Door Sets

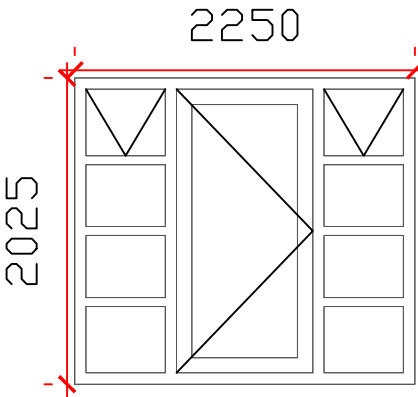

Proposed
Ground Floor
Door Sets

Notes:

We proposed to replace all existing timber window and door sets to the rear elevations of blocks A and B over looking the River Kennet.

Proposed window unit 1. is to be installed to each of the ground floor properties on the following elevations:

- Block A: H/I/K/L/N
- Block B: D/E/F

Proposed window unit 2. is to be installed to each of the third floor penthouse properties on the following elevations:

- Block A: M
- Block B: E

Proposed window unit 3. is to be installed to each of the ground floor properties on the following elevations:

- Block A: H/I/J/K/L/M/N
- Block B: D/E/F

The replacement units are to be double glazed powder coated aluminum frame and be of a design to match the existing as close as practically possible.

Amendments:

Drawing type:

Planning

Client: Kenavon Drive Management
c/o RMG

Project:
Kennet Walk
Window/Door Set Replacement

Title:
Proposed Variations
to Window & Door Sets

Scale: 1: 50 @A3 Date: 19/06/2017

Drawn: JS Checked: CM

Drg.no: 6414/BS/14/PW1

Rev: *



Keegans Group
Studio 3
Blue Lion Place
237 Long Lane
London SE1 4PU

T: +44 (0)20 7199 0900
F: +44 (0)20 7199 0901
W: www.thekeegangsgroup.com