




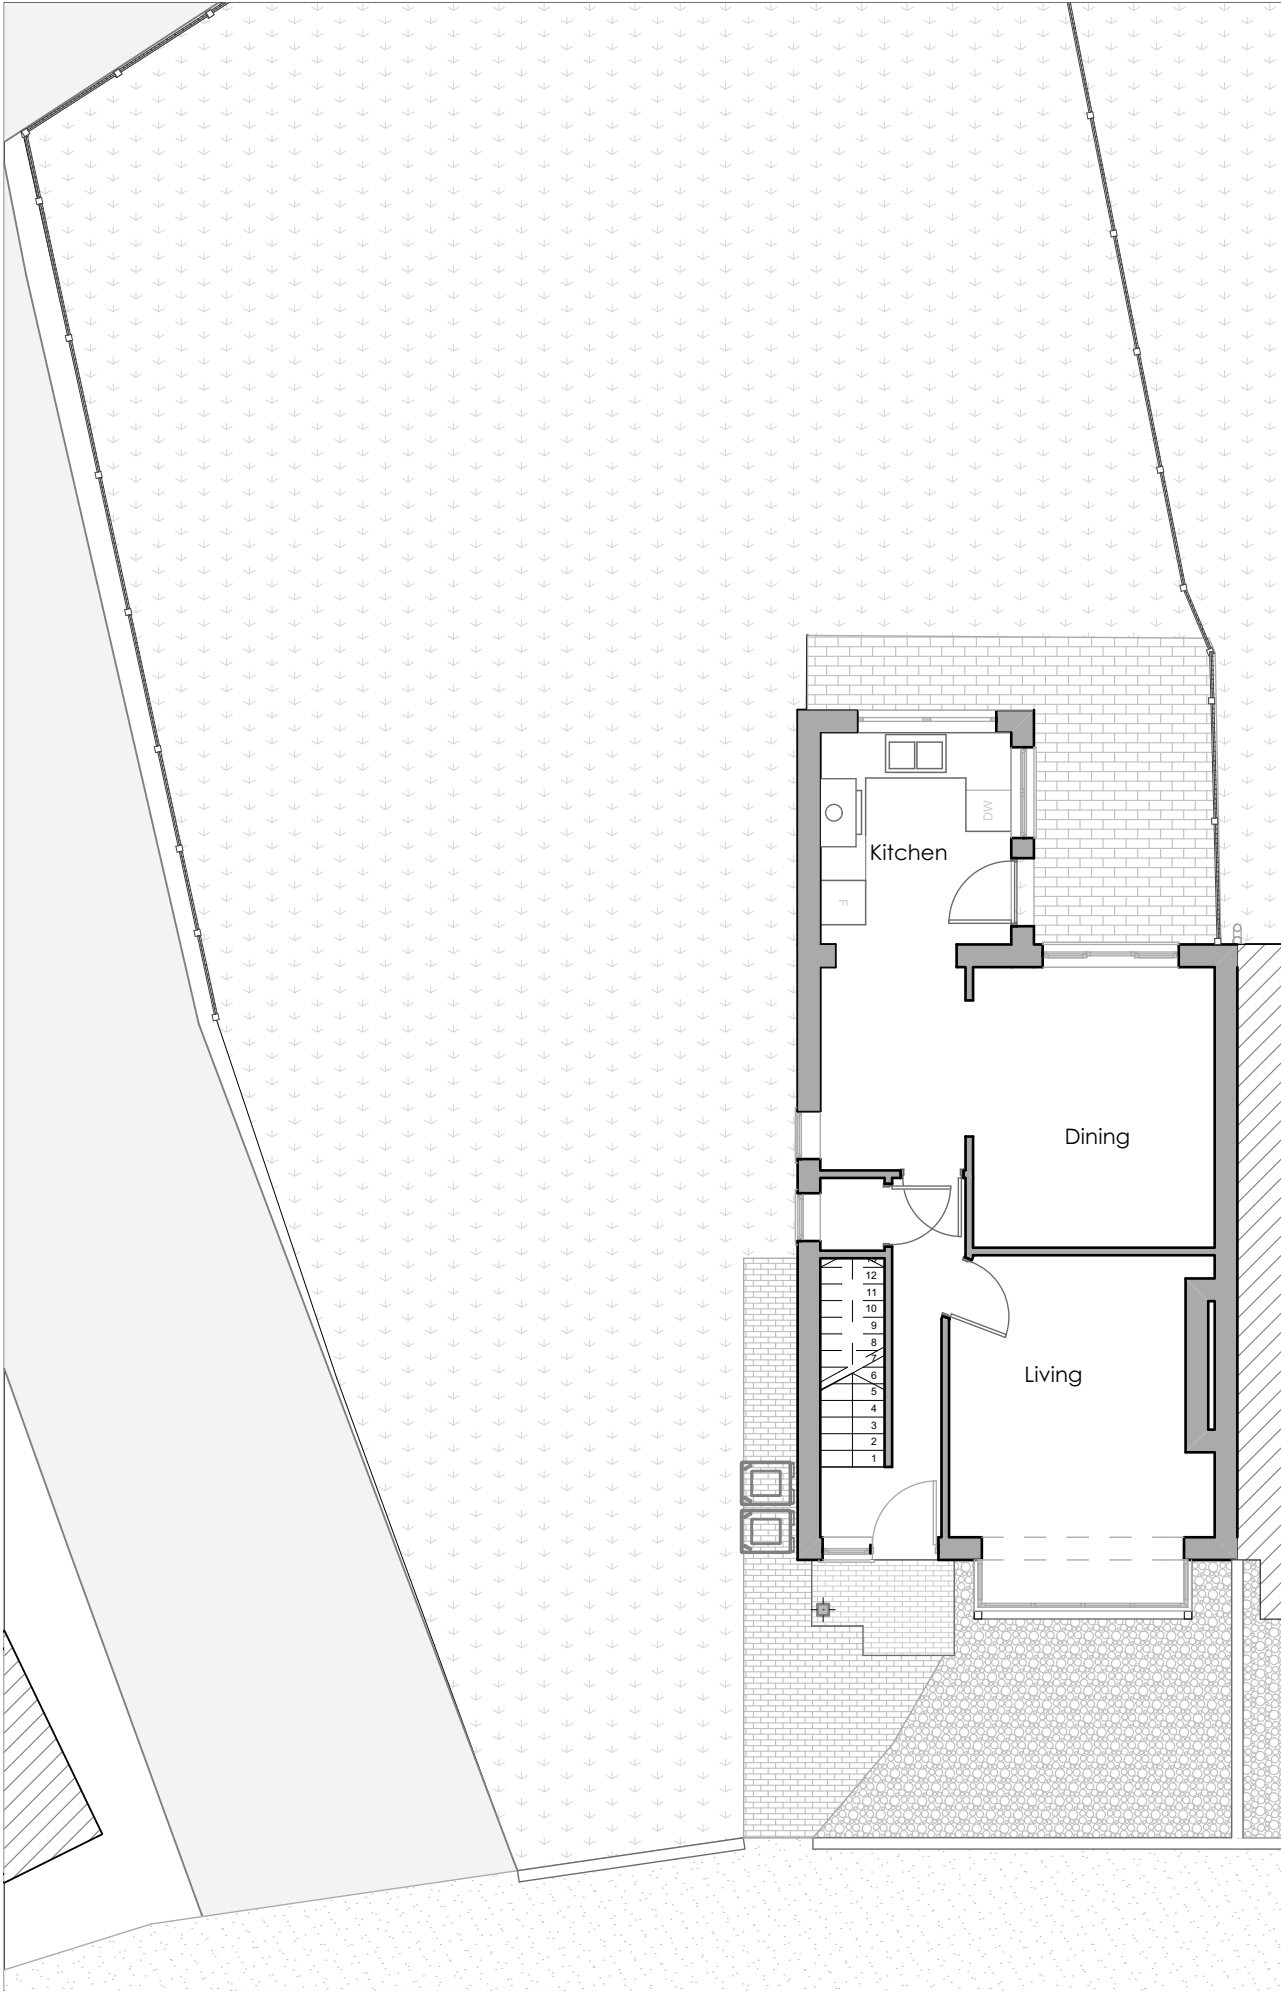

EXISTING GROUND FLOOR PLAN
3 St Ronans Rd Reading RG30 2 QE

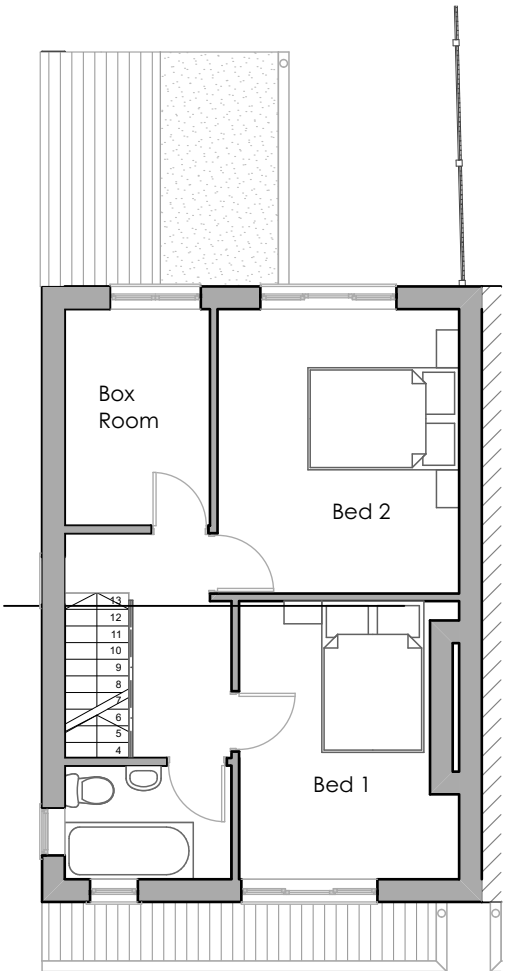

EXISTING FIRST FLOOR PLAN
3 St Ronans Rd Reading RG30 2 QE

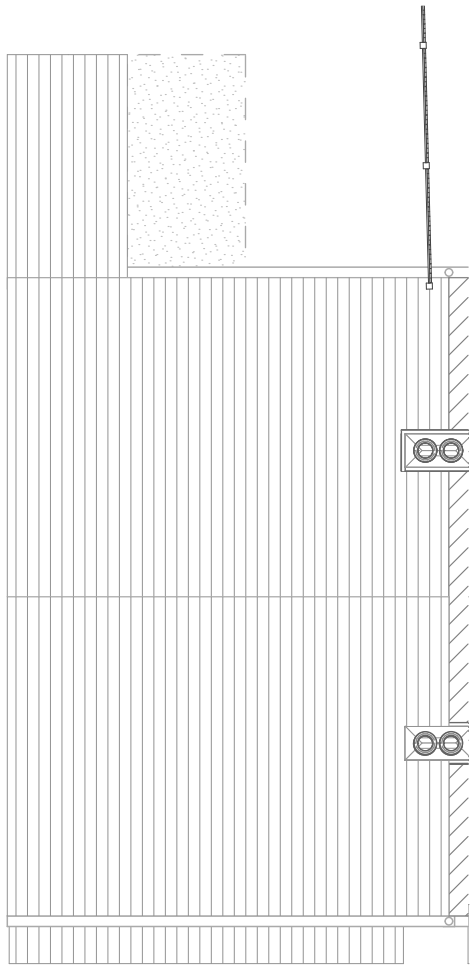

EXISTING ROOF PLAN
3 St Ronans Rd Reading RG30 2 QE

© This drawing remains the property of The Keen Partnership and shall not be copied without prior written consent.

All dimensions to be checked on site and any discrepancies to be reported before work commences.

Notes:

1:100

0 1 2 3 4 5 m

Rev	Comment	By	Date
-----	---------	----	------

THE
KEEN
PARTNERSHIP

The Courtyard
Edinburgh Road
Reading
RG30 2UA
Tel: 0118 9510855
Fax: 0118 951866
Email: info@keenpartnership.co.uk

Client:
MR RAHMAN FRANCIS

Job Title:
3 St Ronans Rd Reading
RG30 2 QE

Drawing Title:
Existing Floor Plans

Status:
PLANNING

Date Drawn: 28/04/17	Drawn By: C.P.	Scale: 1:100@A3
-------------------------	-------------------	--------------------

Job No: 8727-17	Drg No: PL-04	Rev: 05/05/2017
--------------------	------------------	--------------------