



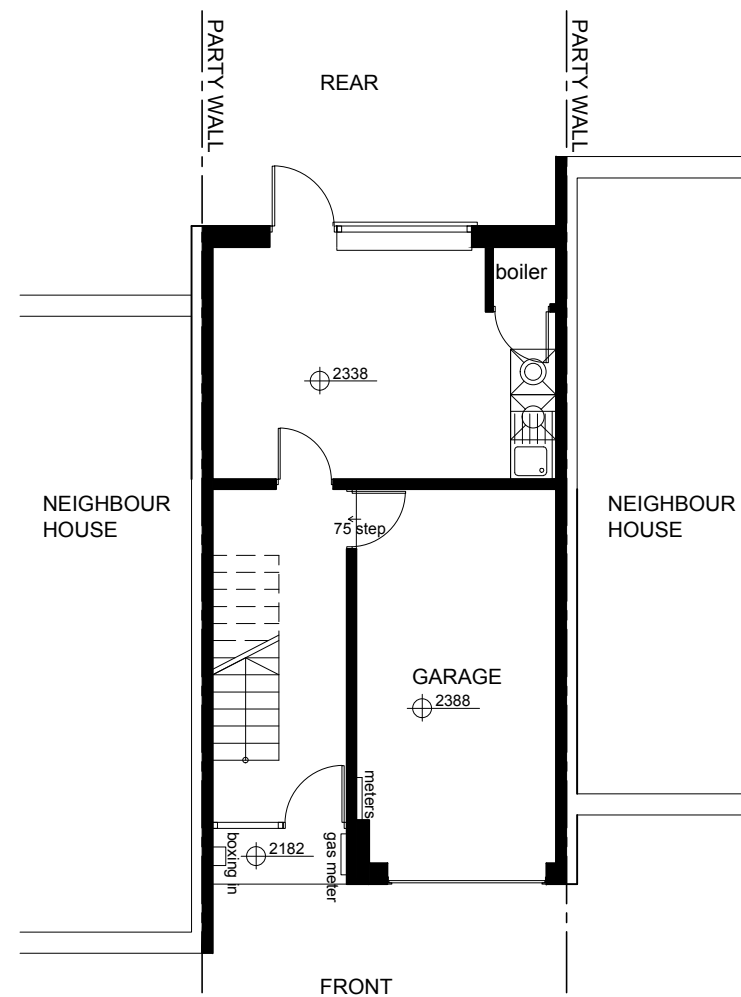

GROUND FLOOR PLAN

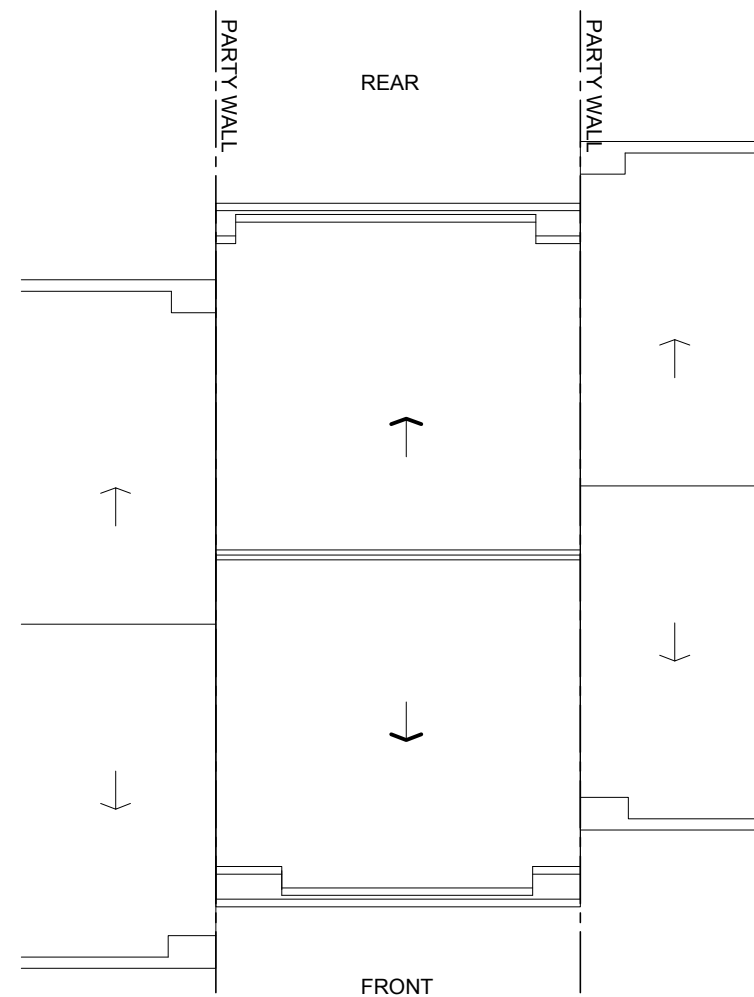

ROOF



1:100 SCALE in METRES

STAAC ©

1A Fairlight Road
Eastbourne
BN22 7NY

99 Potters Lane
Send
GU23 7AL

t: 01323 325354
t: 01932 506111
e: office@staac.co.uk

NOTES:

This drawing is to be read in conjunction with all relevant Architects and Engineers drawings
Only figured dimensions are to be used for construction
All dimensions are to be verified on site prior to work commencing

No.	Description	Date
Client:	Barbara & Antony Frost	
Address:	42b Eastern Avenue, Reading, Reading RG1 5RY	
Project:	Garage Conversion	
Drawing title:	Existing Plans	
Project No	17146	
Date	27-10-17	
Drawn by	IA	
Drawing No	E01	
Scale1:100@A3		