


The copyright of this drawing is vested with Corstorphine + Wright Ltd and must not be copied or reproduced without the consent of the company.

Figured dimensions only to be taken from this drawing. DO NOT SCALE.
All contractors must visit the site and be responsible for checking all setting out dimensions and notifying the architect of any discrepancies prior to any manufacture or construction work.


NOTES:

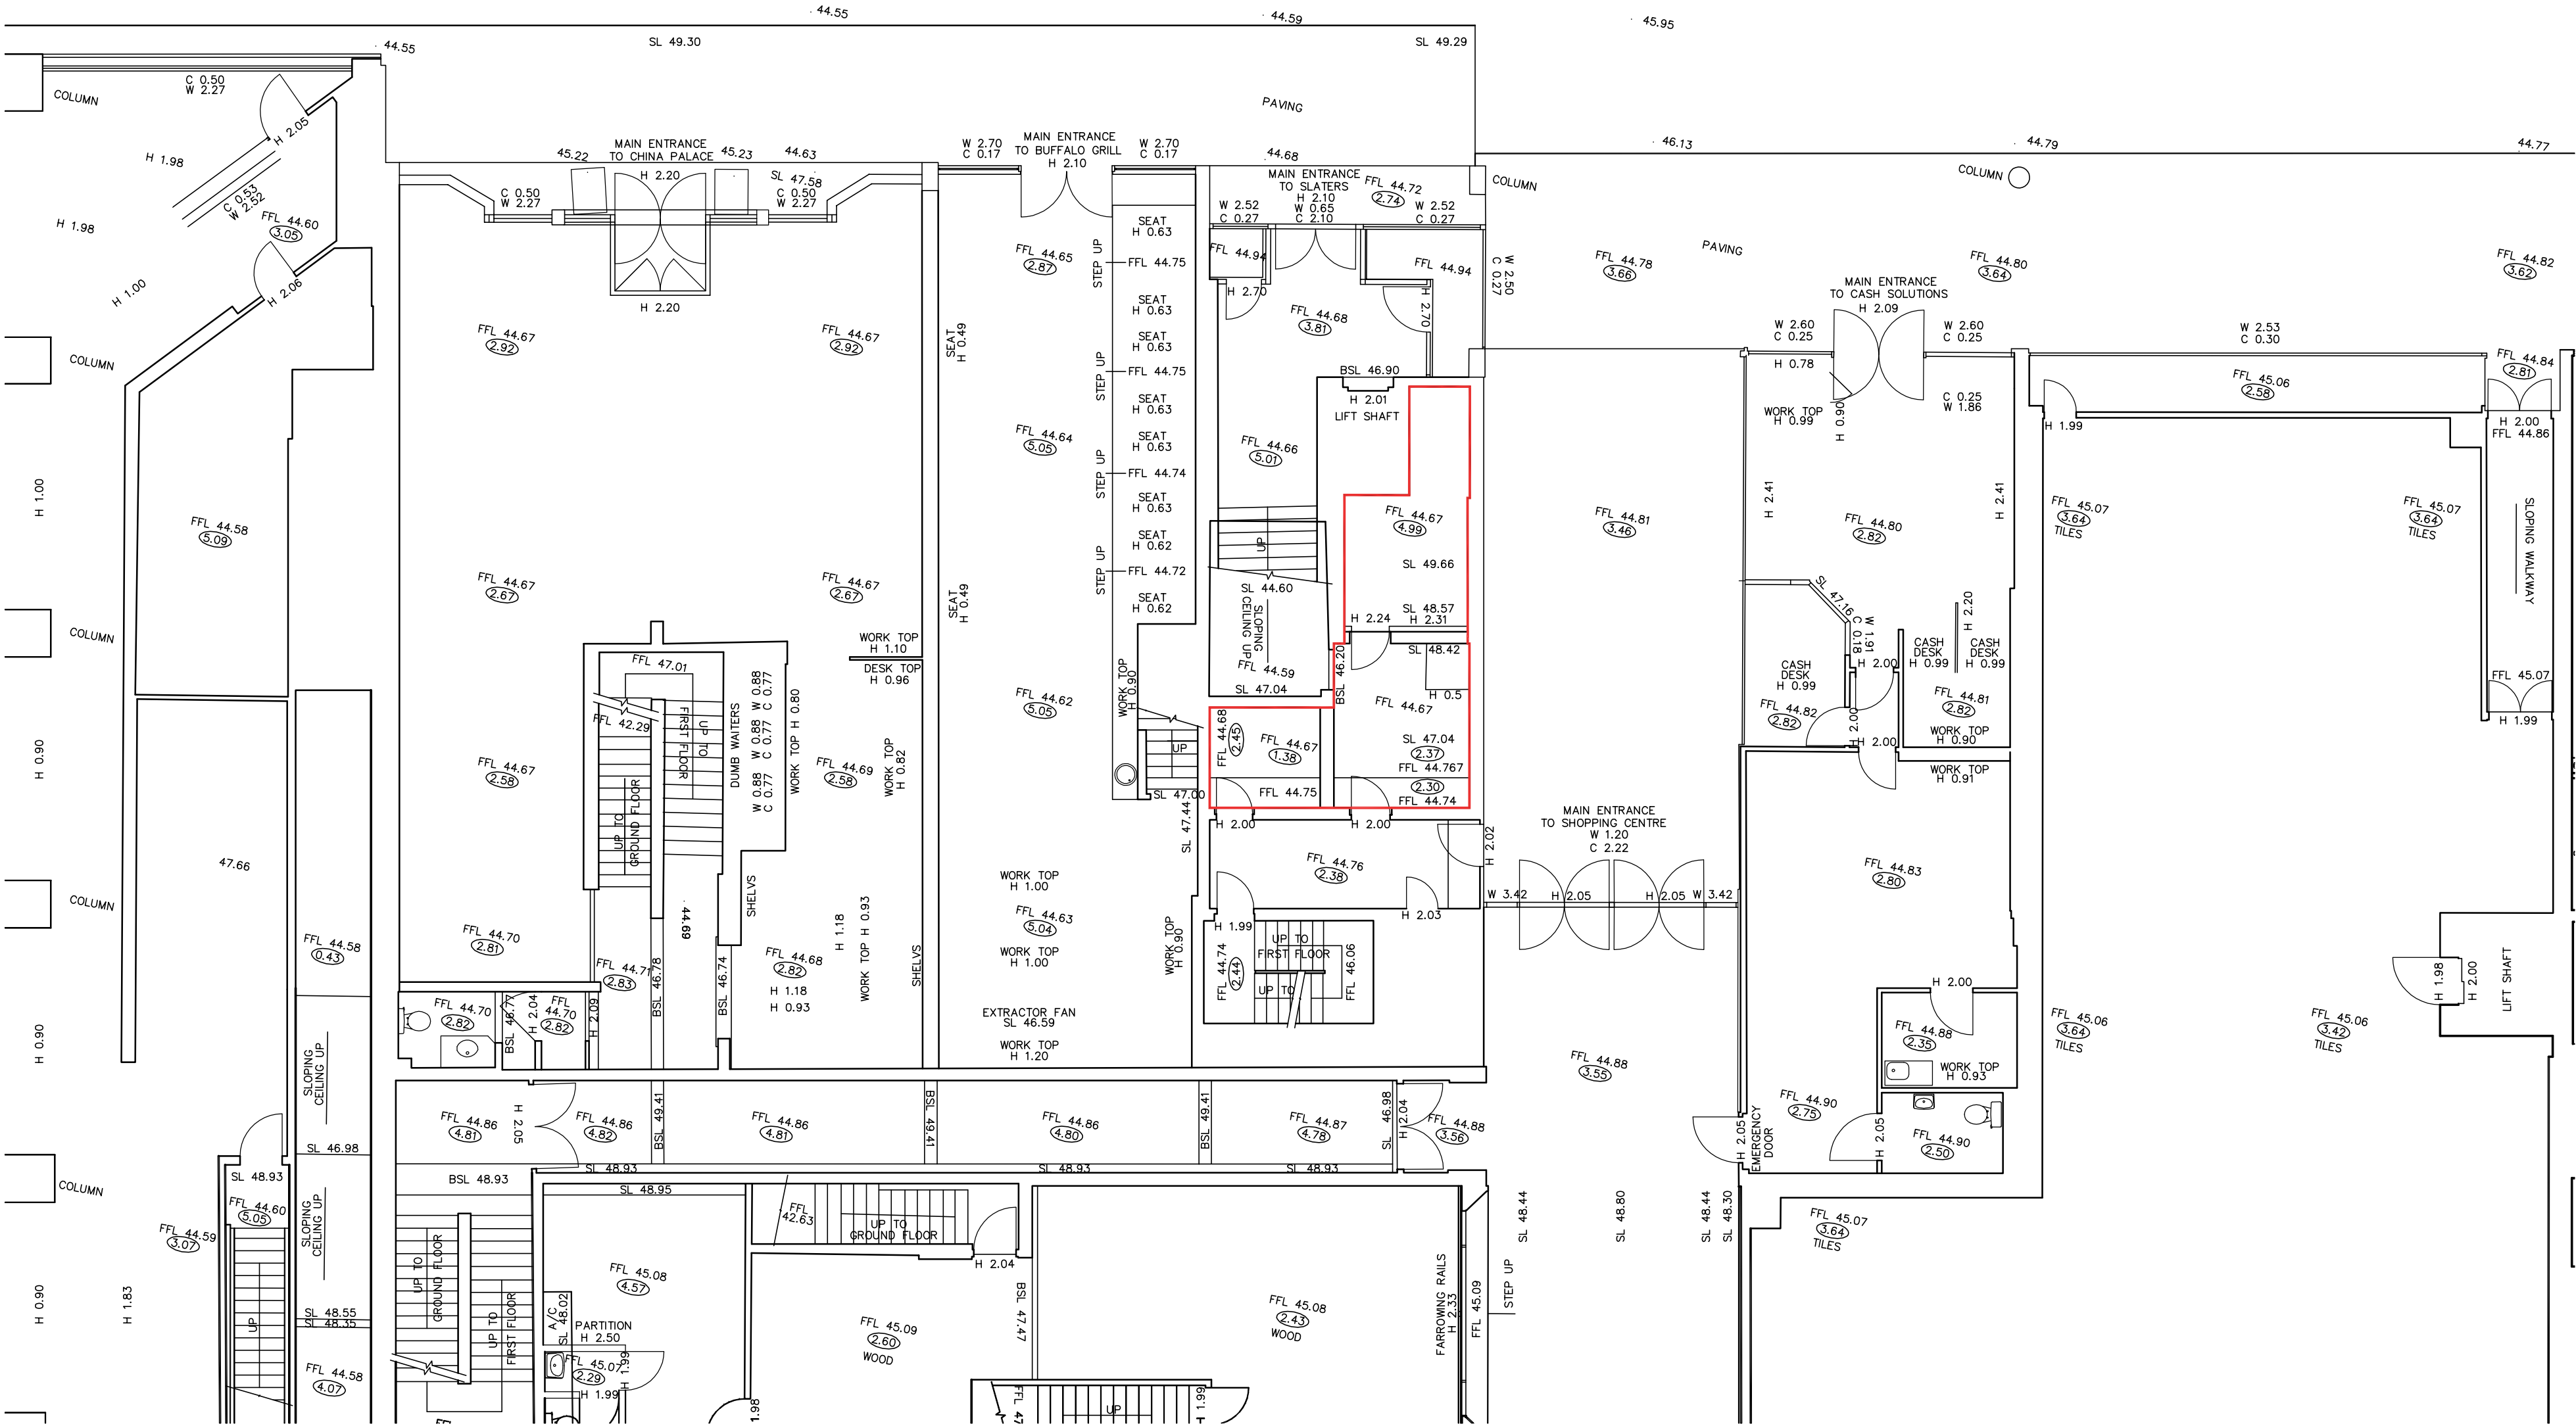

Existing Ground Floor Plan
Scale 1:100



Location Plan
Scale 1:1000

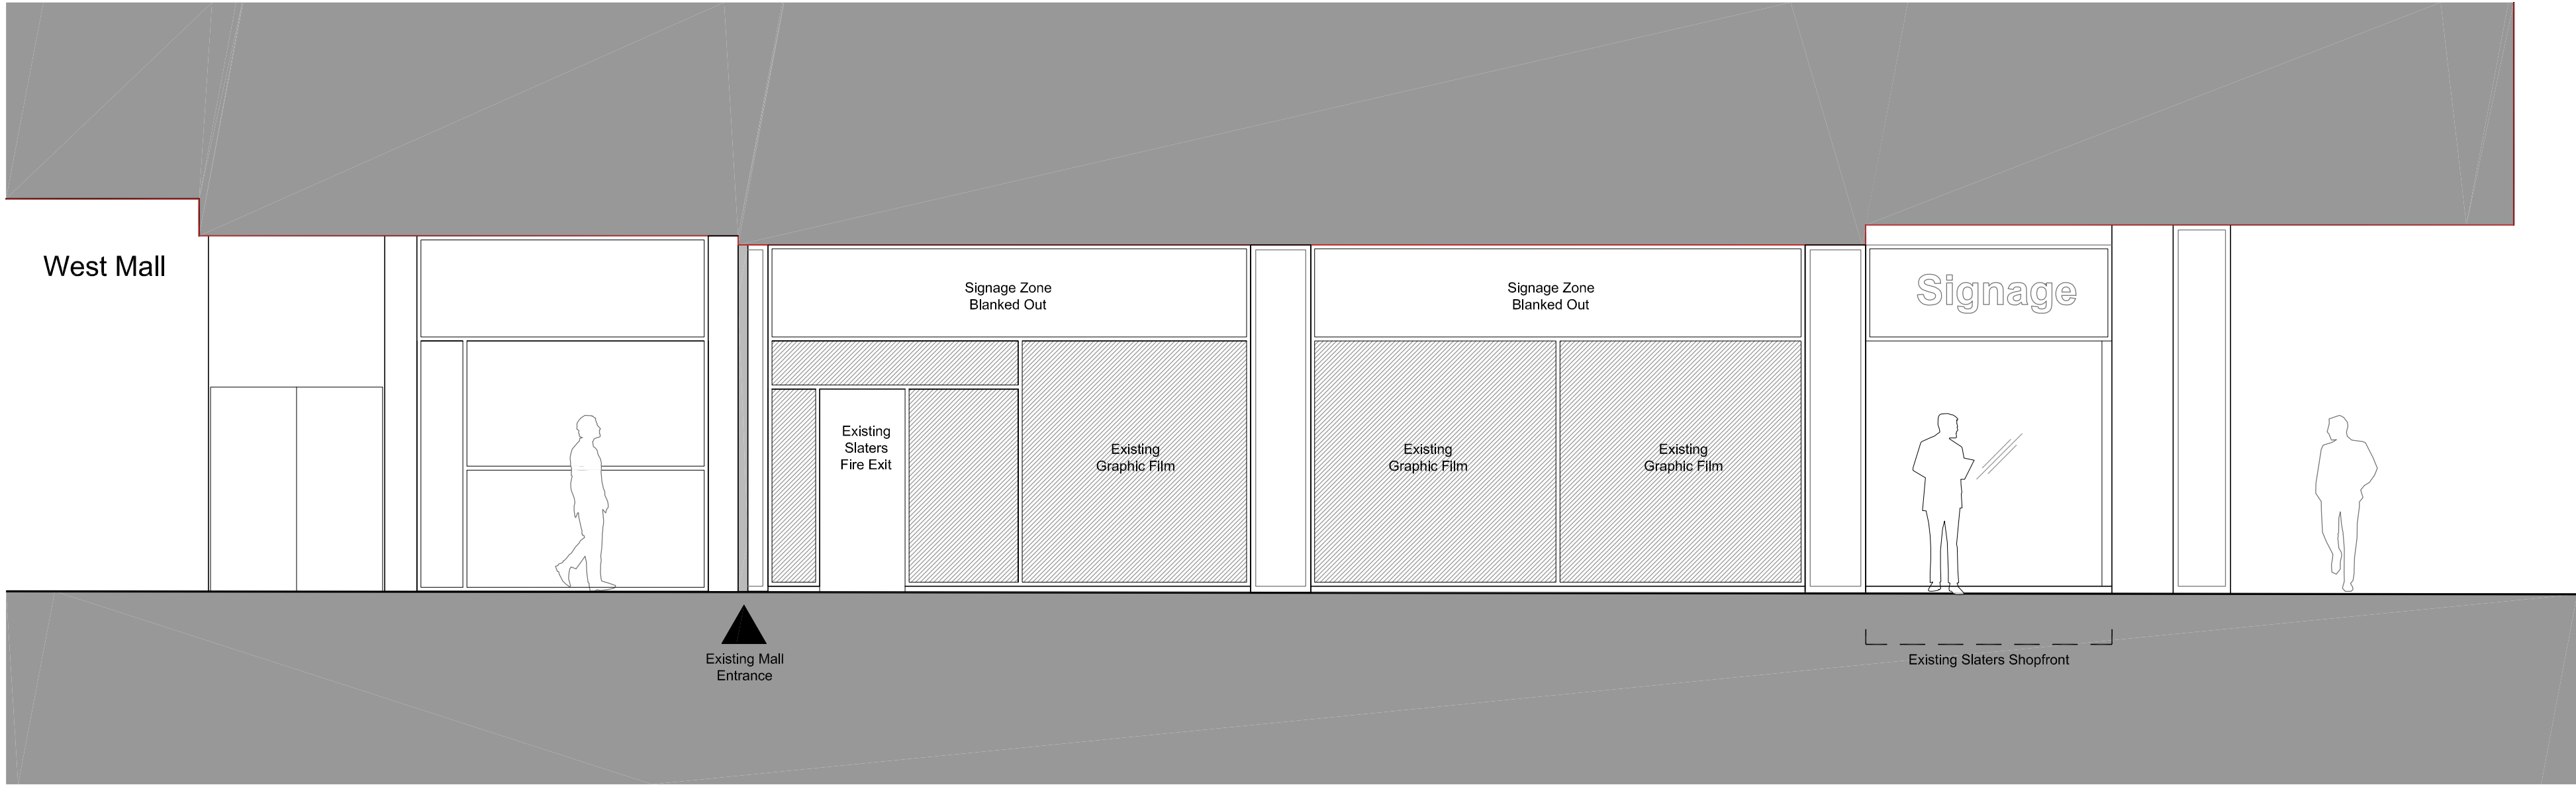

Existing Elevation
Scale 1:50

REV	DATE	NOTES	CHK
Client			
Project			
BROAD STREET MALL READING			
Drawing Title			
OXFORD ROAD KIOSK EXISTING PLANS & ELEVATIONS			
Drawn JL	Checked CMc	Paper Size A1	Scale 1:100 / 1:50
Project No. 15116	Drawing No. 0328	Date DEC 2016	Revision 00

CORSTORPHINE + WRIGHT
ARCHITECTS
Warwick
London
Birmingham
Manchester
Newcastle

Brook Hall Brook Street Warwick CV34 4BL
Tel. 01926 658444 www.corstorphine-wright.com