



EXISTING FRONT ELEVATION




PROPOSED FRONT ELEVATION




EXISTING REAR ELEVATION





PROPOSED REAR ELEVATION

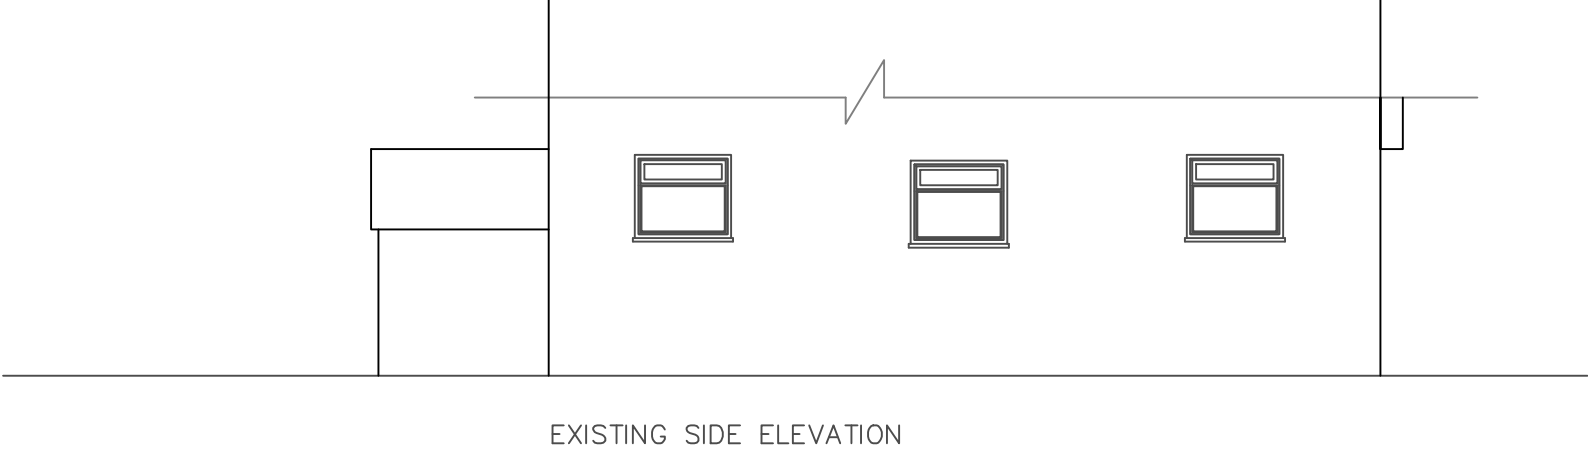

EXISTING SIDE ELEVATION

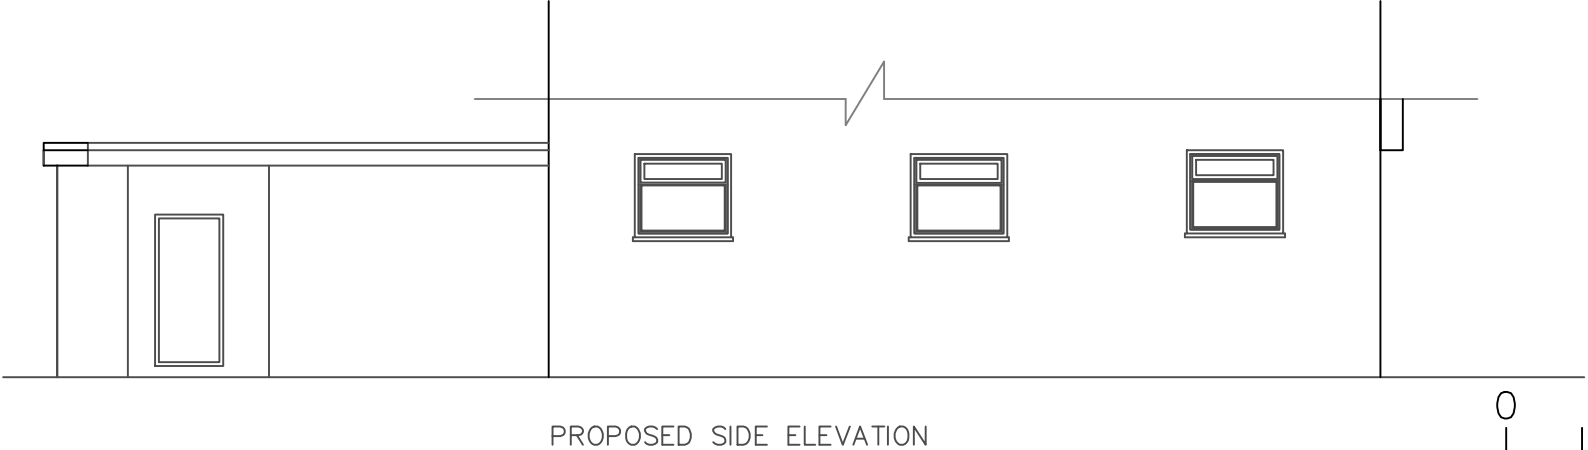

PROPOSED SIDE ELEVATION

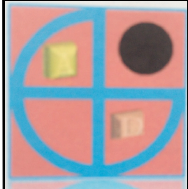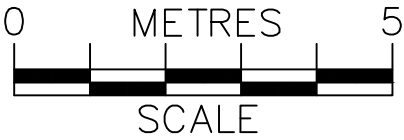

PROJECT:
PROPOSED SINGLE STOREY REAR EXTENSION

133 Wokingham Road
Reading

DRAWN BY:	P.S.
DATE:	31/05/2017
SCALE:	1:100@A3
FILENAME:	RBC/16/WR

DRAWING TITLE:	
EXISTING & PROPOSED ELEVATIONS	
DRAWING NUMBER:	RBC/WR-03R1

ArchDezine Limited
archdeziner7@gmail.com