


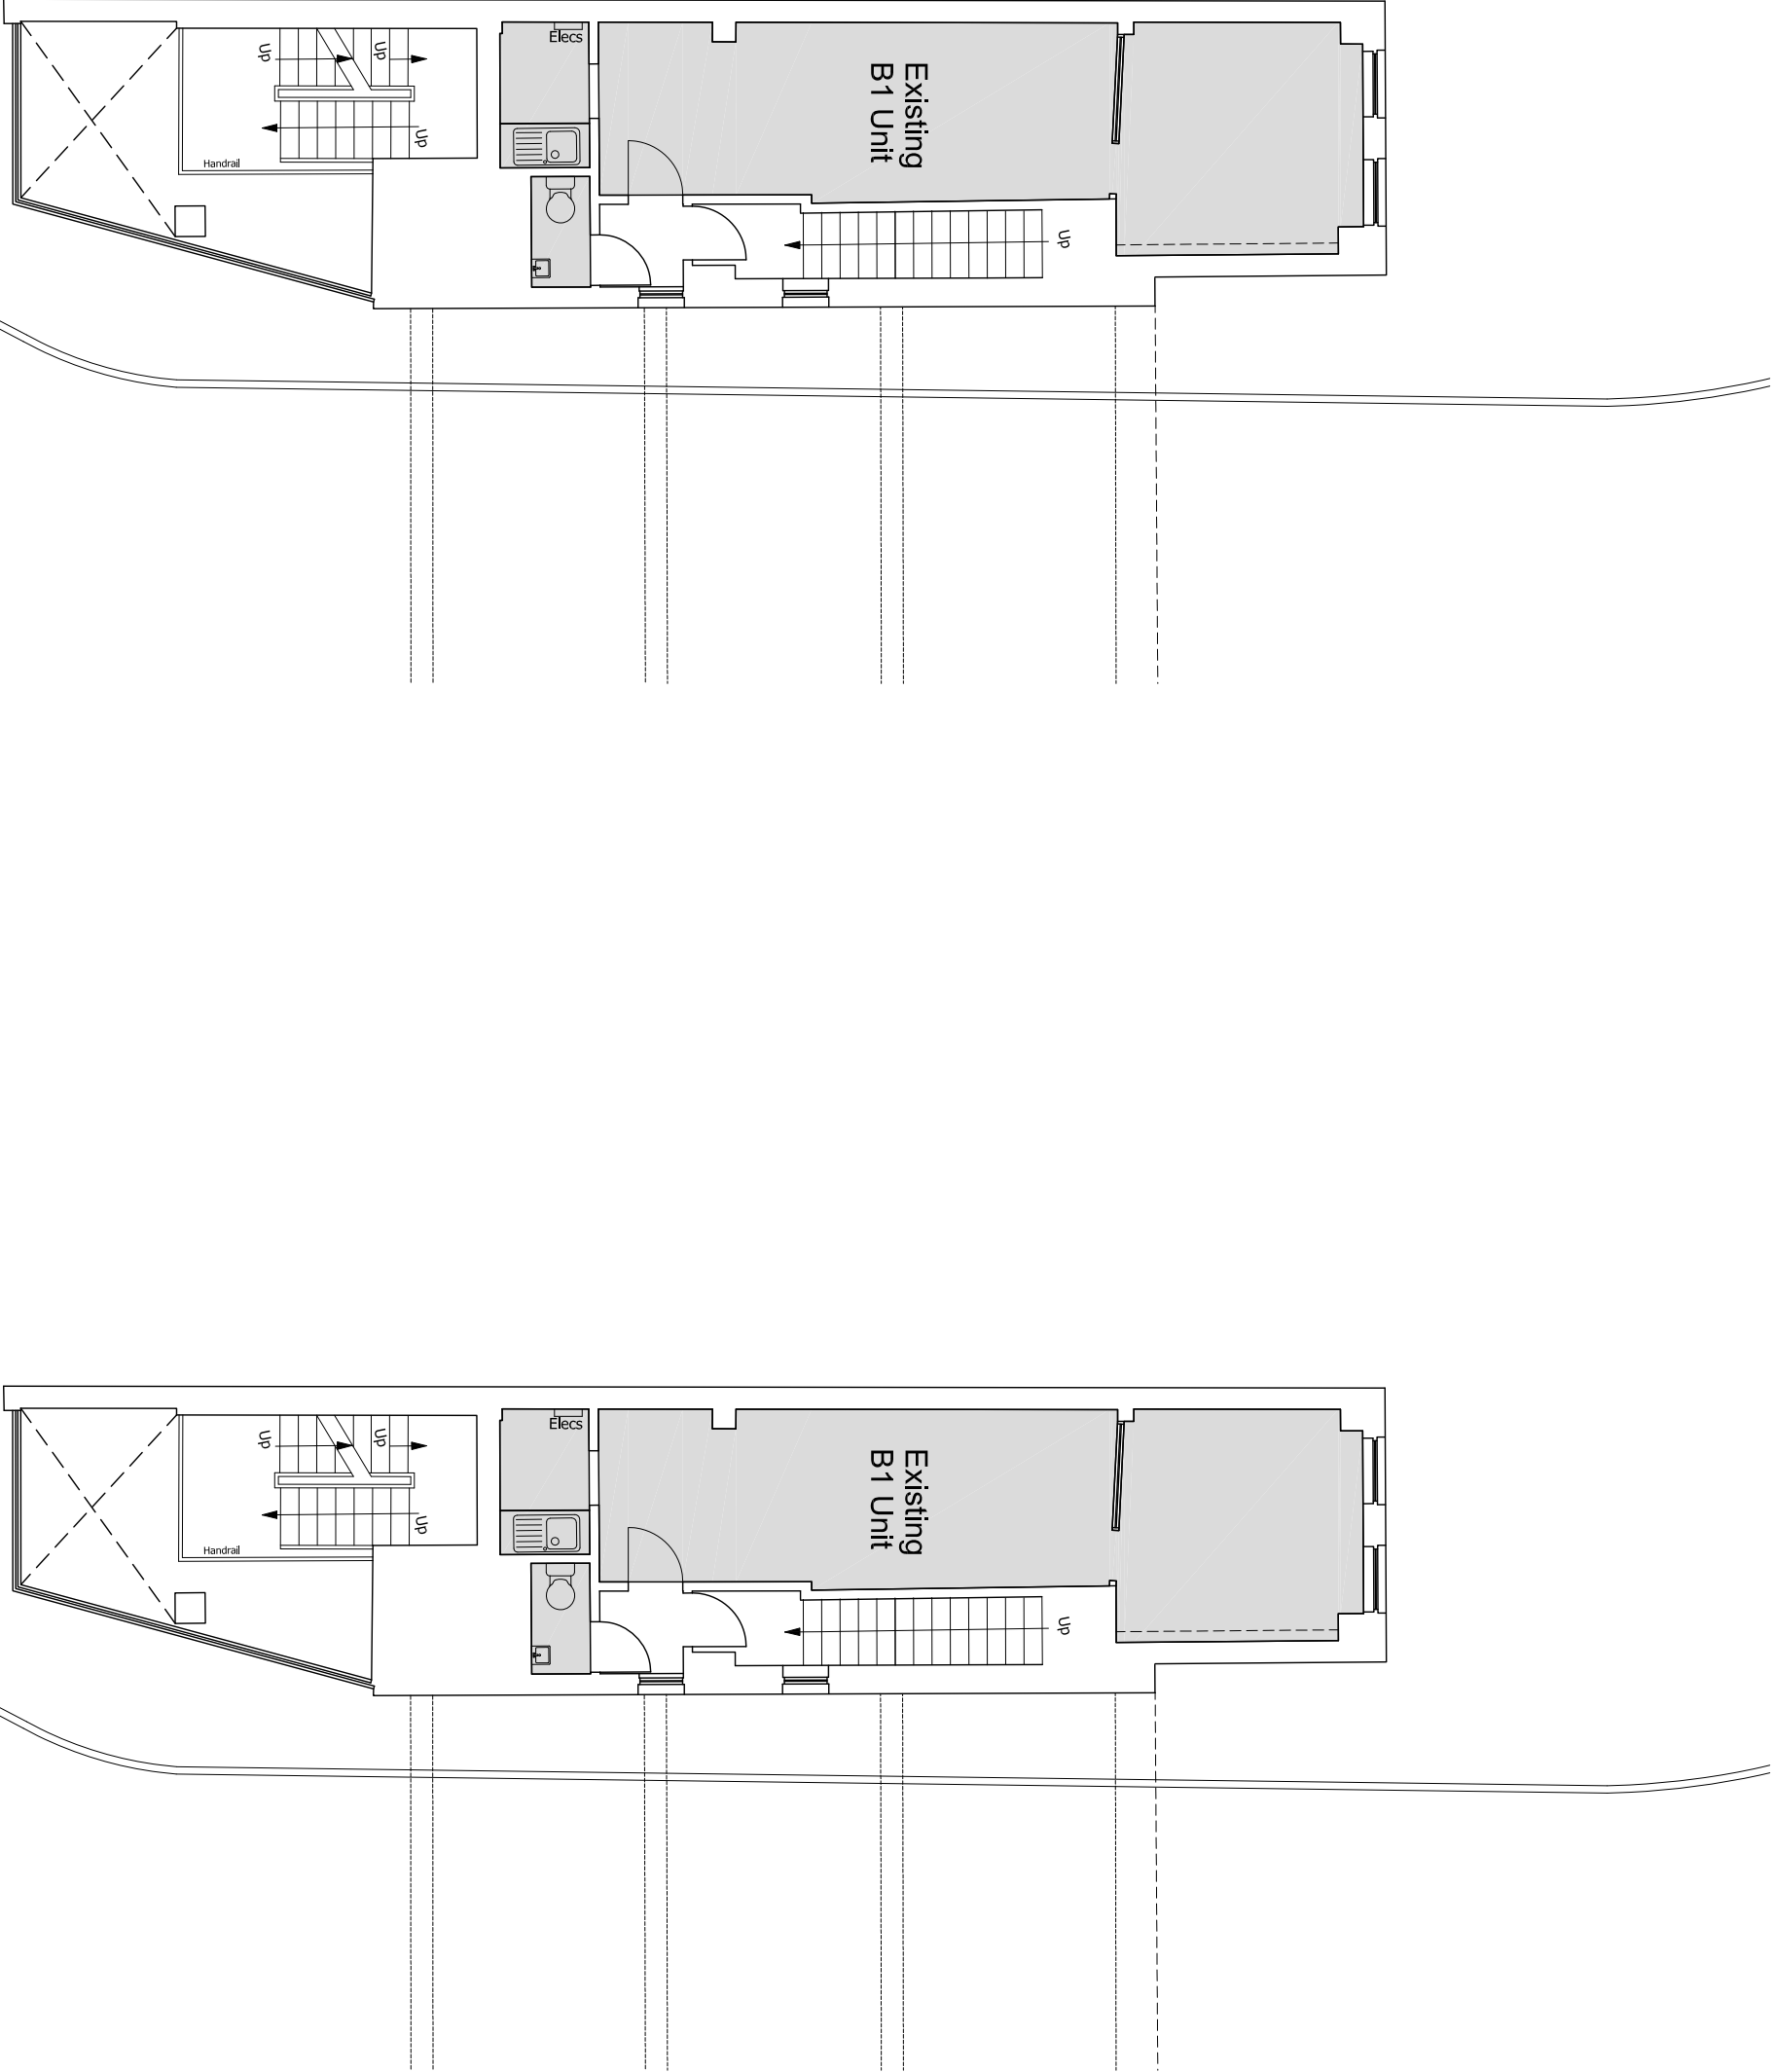

1 Existing First Floor Plan - Unit 61A

St Martin's Centre, Caversham - Archway House

SCALE 1:100

2 Proposed First Floor Plan - Unit 61A

St Martin's Centre, Caversham

SCALE 1:100

## PLANNING

Project  
St. Martin's Centre  
Caversham

Drawing Title  
Archway House - Unit 61A  
Change of Use - FF

|            |            |          |          |
|------------|------------|----------|----------|
| Date       | Scale      | Drawn by | Check by |
| June 17    | 1:100@A2   | JD       | PN       |
| Project No | Drawing No | Revision |          |
| 26985      | AH61A-P_03 | P        |          |