
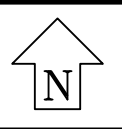


APPENDIX A

-

PLAN AND 3D VIEWS OF THE COMPUTER MODEL

DRAWING NOS. ROL7618_02_003 TO 006

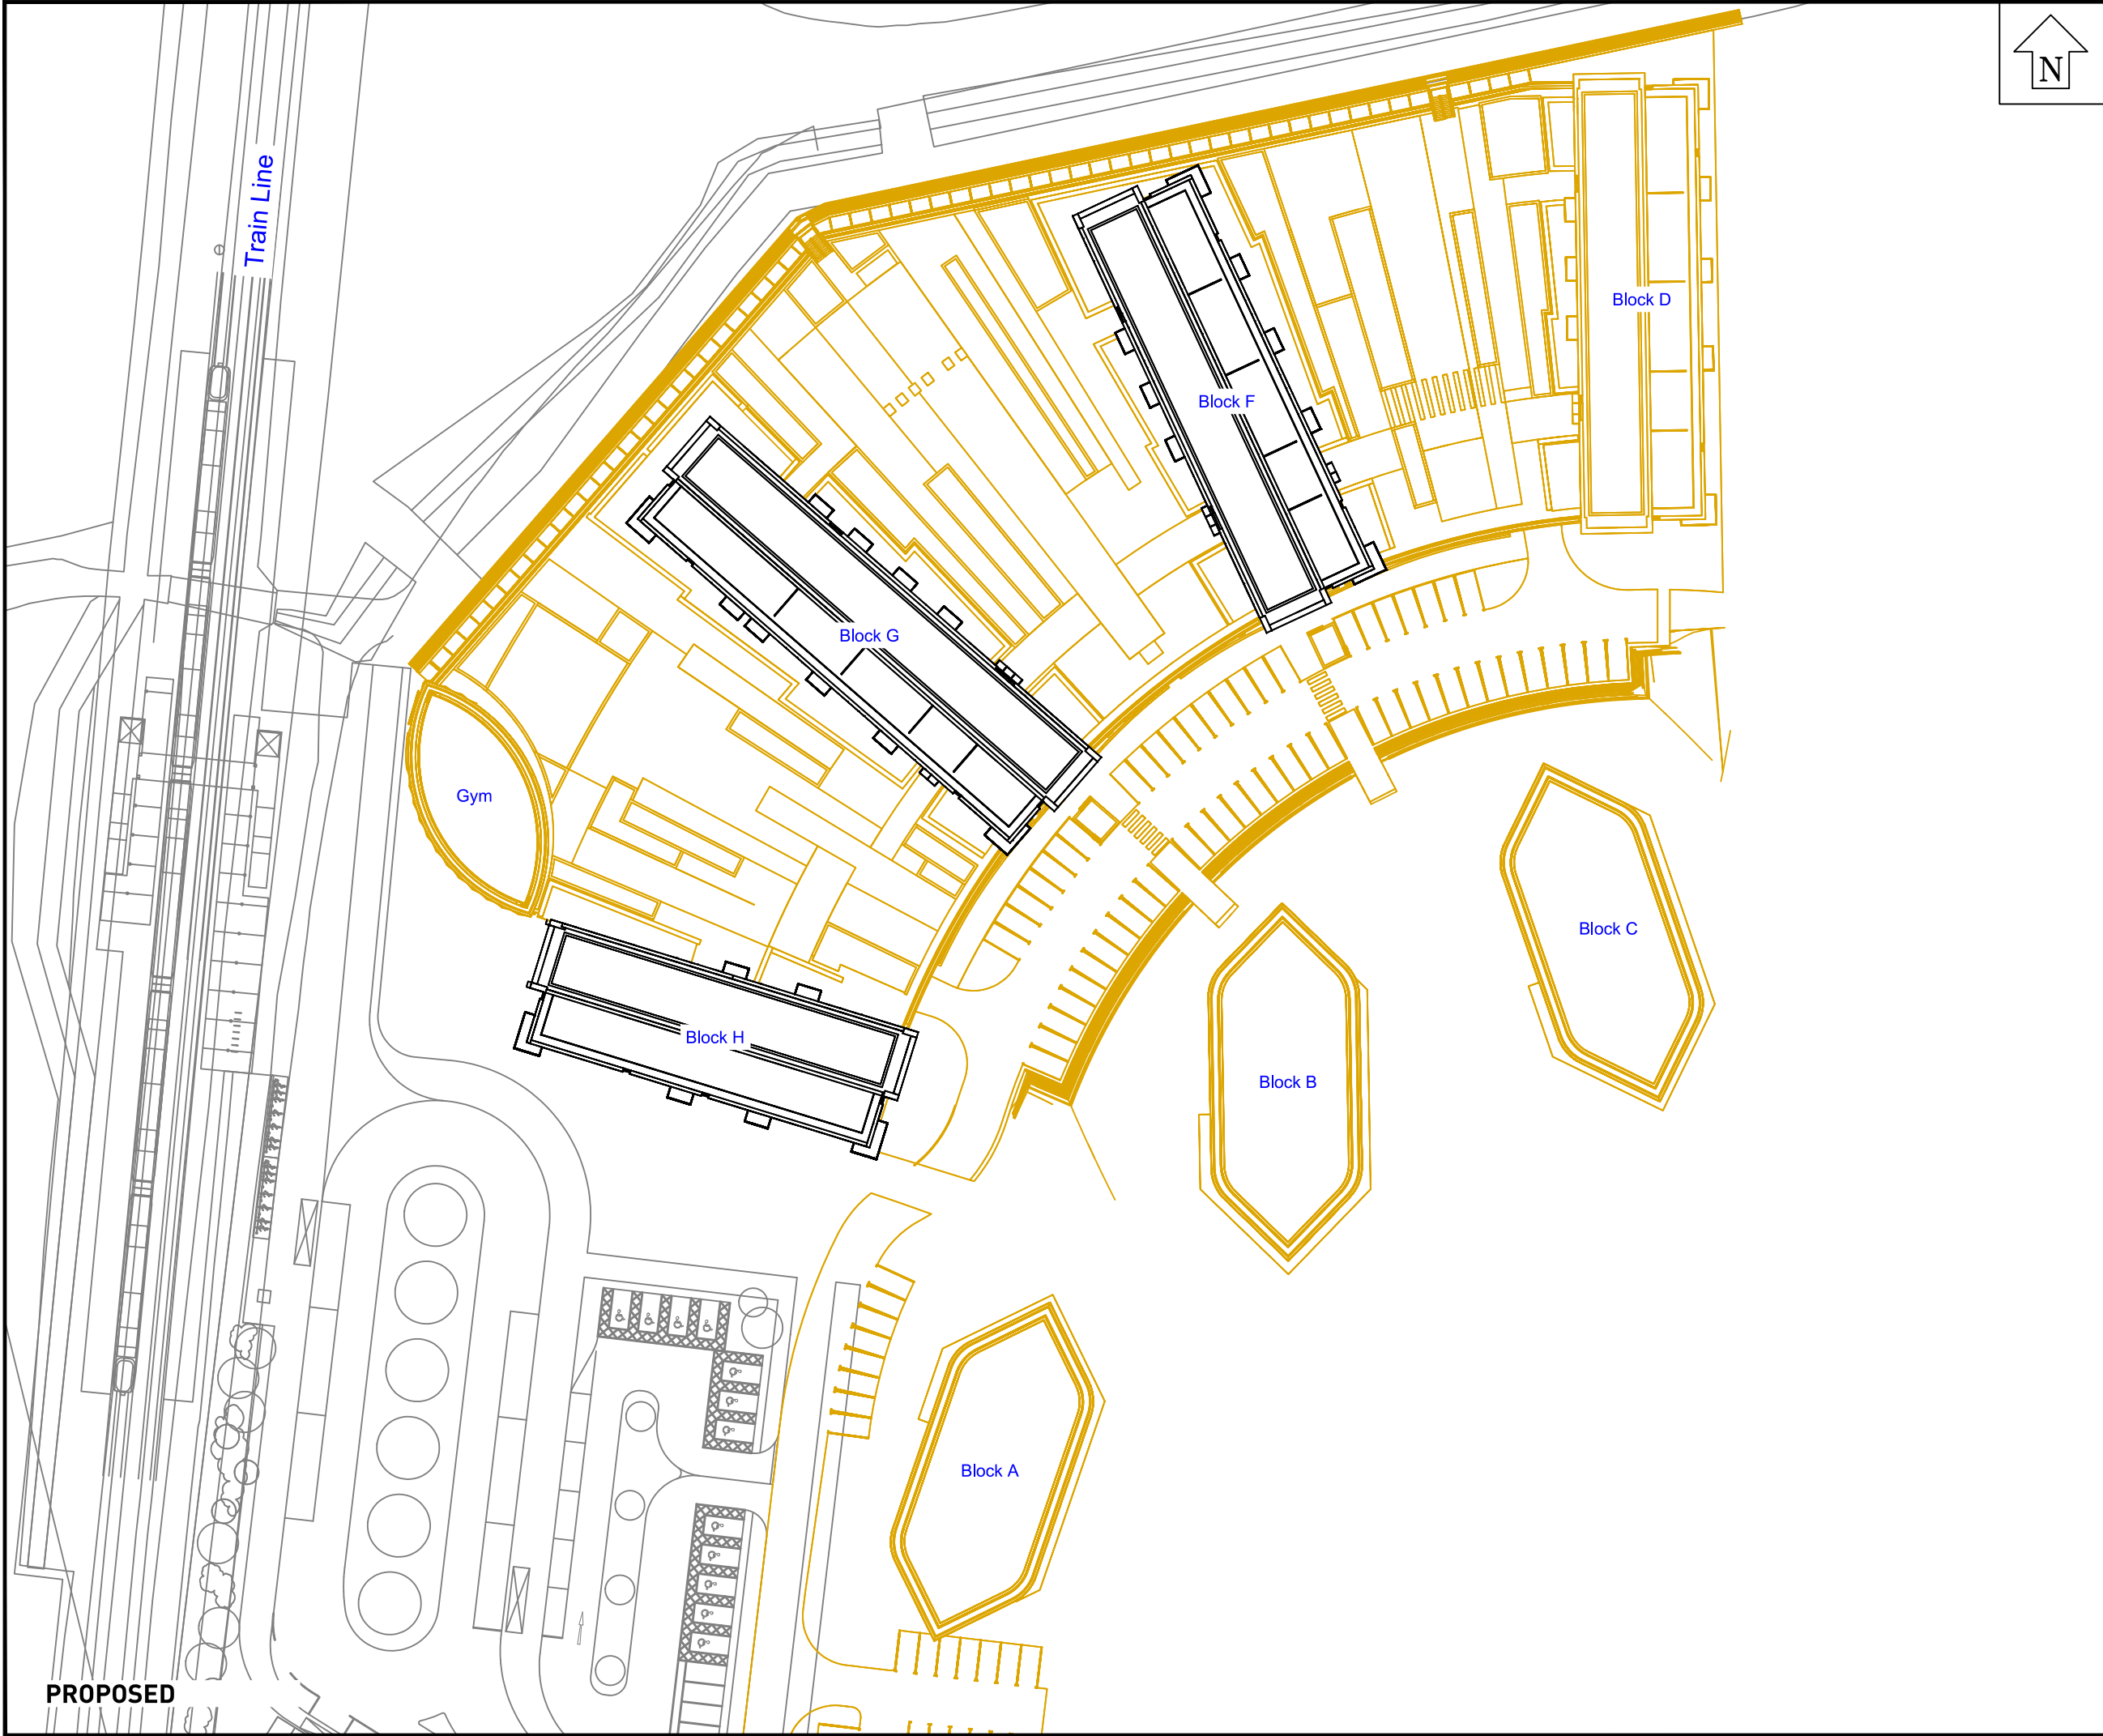



CHARTERED SURVEYORS
4 Chiswell Street,
London
EC1Y 4UP

Tel: 020 7065 2770
Fax: 020 7065 2779
Web: www.ansteyhorne.co.uk


LEGEND:

- Existing
- Proposed
- Analysed
- Surrounding

SOURCES OF INFORMATION:

PROPOSED BUILDINGS
"BROADWAY MALYAN" PHASE 6 DRAWINGS & 3D MODEL
Received on 24/04/17.

REV	DESCRIPTION	DATE
This drawing is the property of Anstey Home & Co. Ltd. All rights reserved. This drawing should not be reproduced without permission. Do not scale from this drawing.		
CLIENT:	ST EDWARD HOMES LTD	
PROJECT TITLE:	GREEN PARK VILLAGE PHASE 6	
SCHEME REF:	SCHEME RECEIVED: 24/04/17	
DRAWING TITLE:	SITE PLAN VIEW PROPOSED SCHEME	
MODELLED BY: N/N	DRAWN BY: N/N	DATE: 27/04/17
SCALE: 1:750		SHEET SIZE: A3
DRAWING No: ROL7618_02_004		REVISION:
Site Plan		

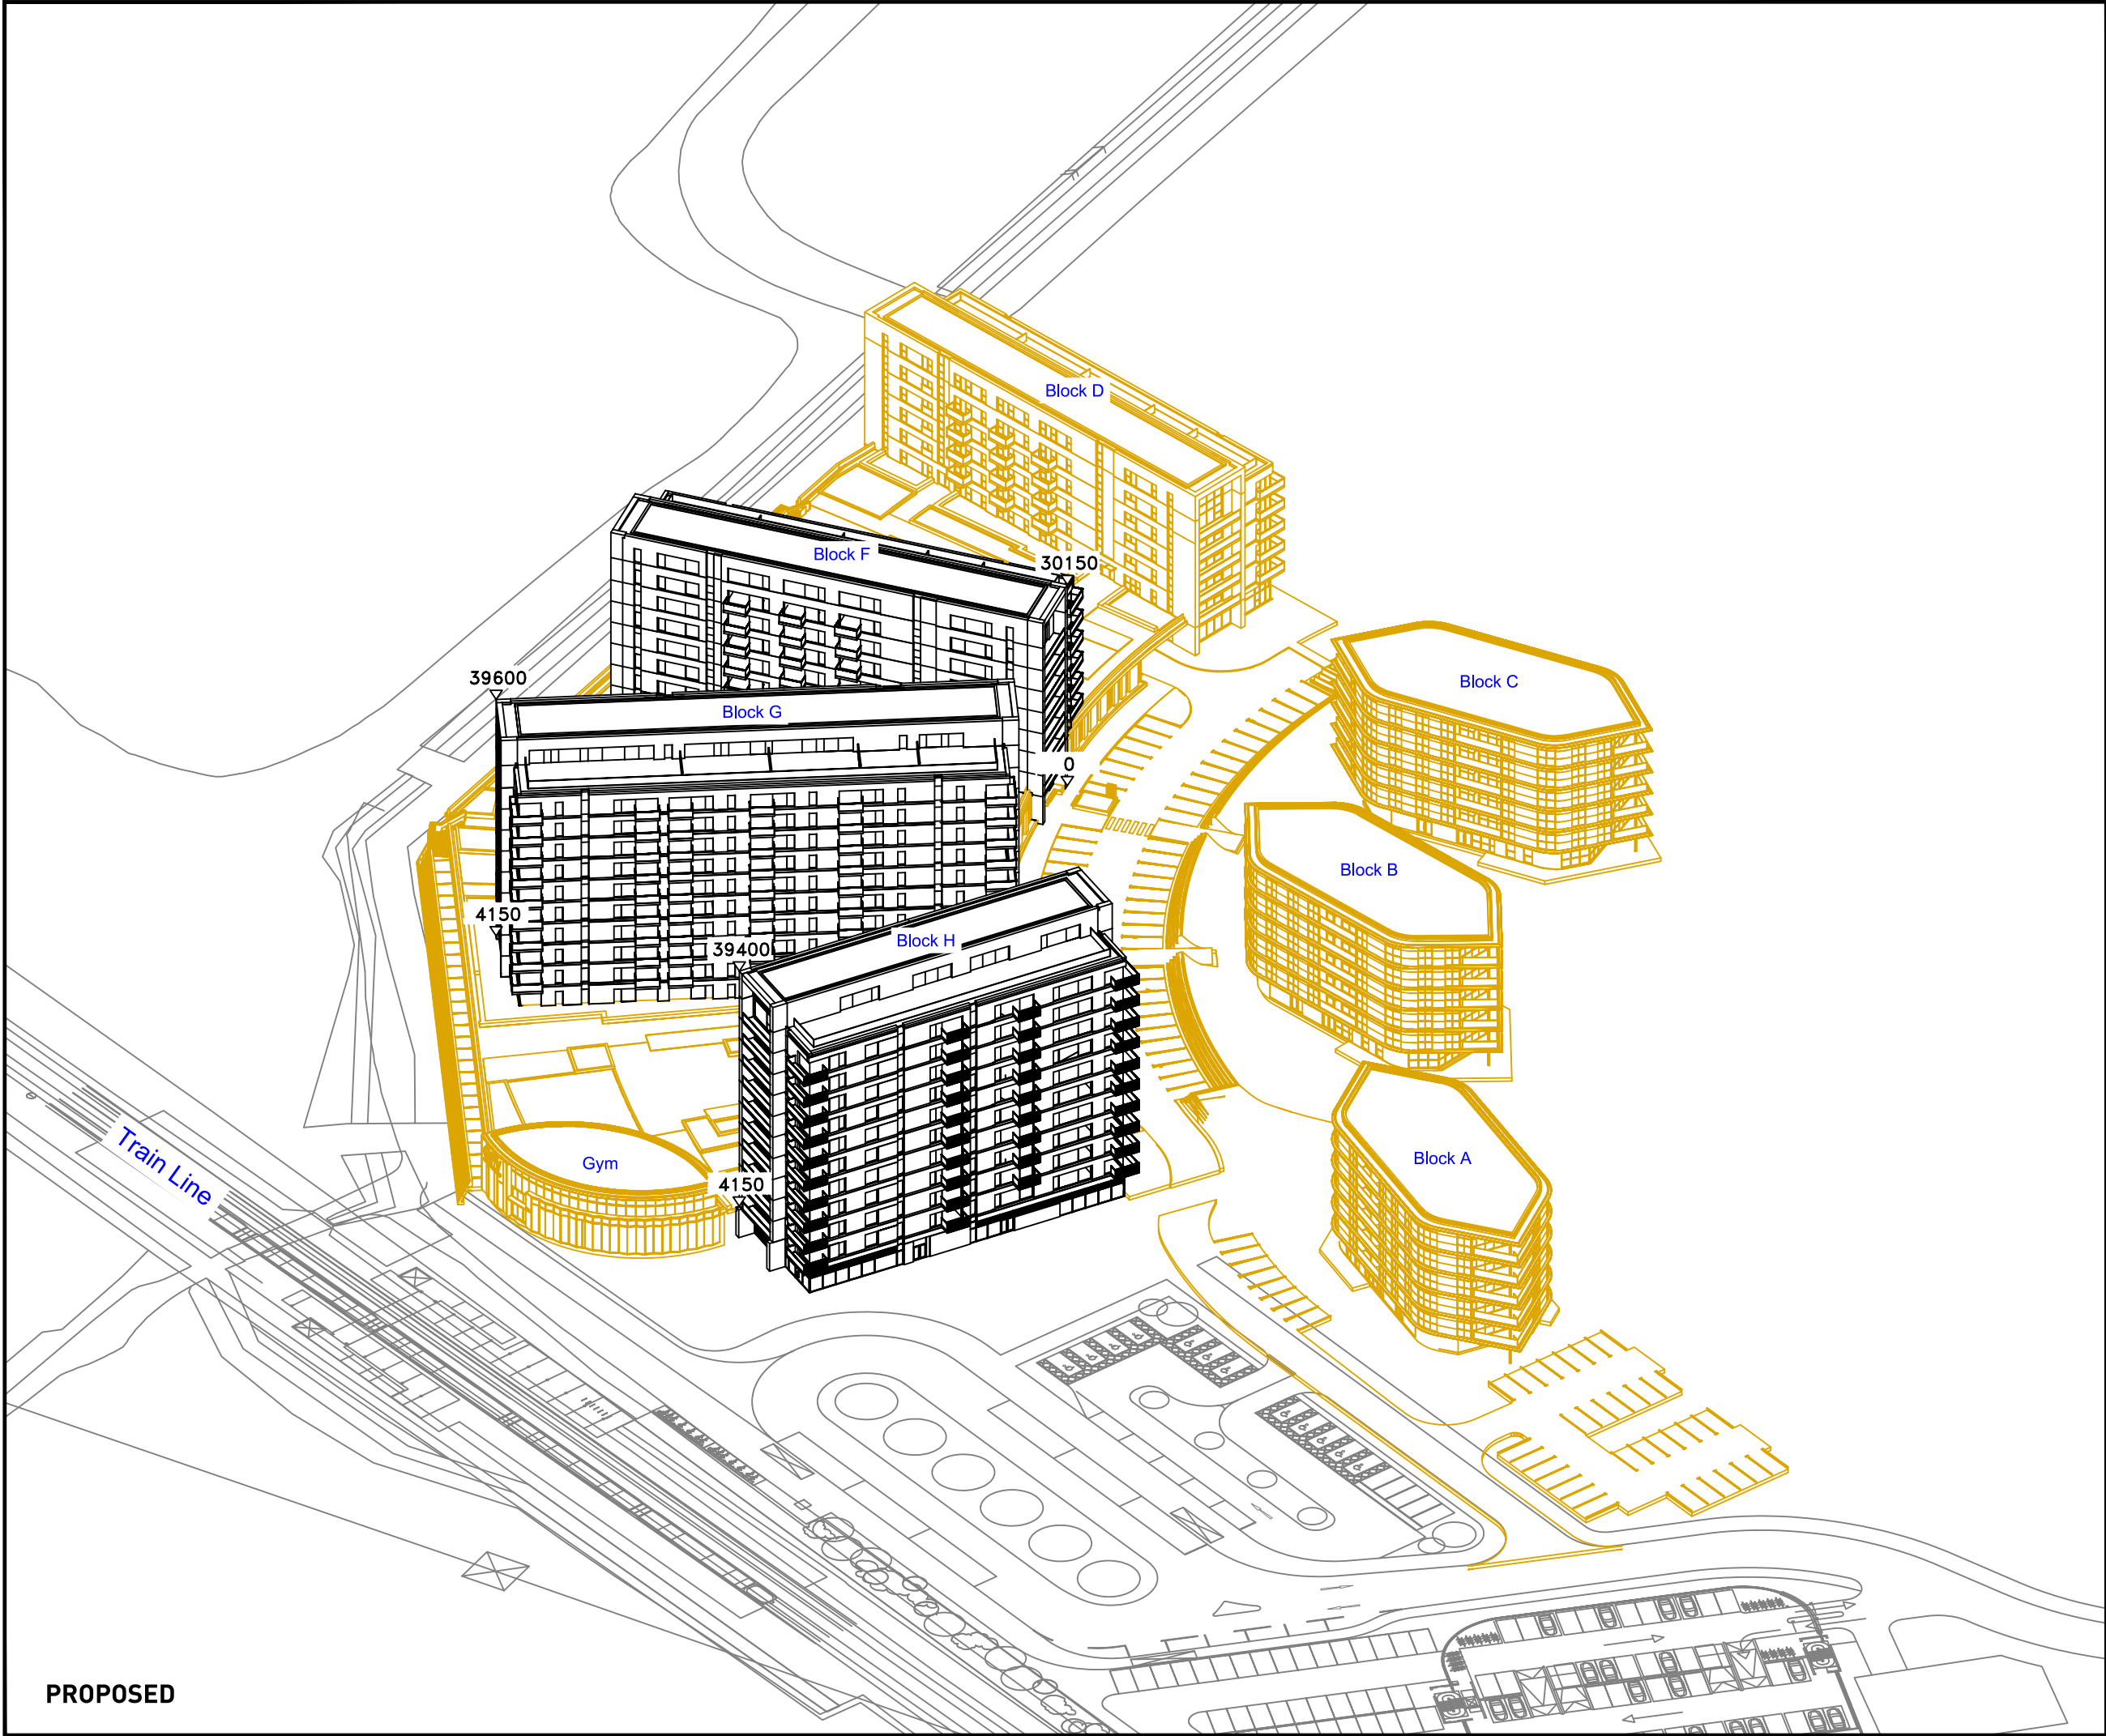


LEGEND:	
	Existing
	Proposed
	Analysed
	Surrounding
12120	AOD Height (mm)

SOURCES OF INFORMATION:

PROPOSED BUILDINGS
"BROADWAY MALYAN" PHASE 6 DRAWINGS & 3D MODEL
Received on 24/04/17.

REV	DESCRIPTION	DATE
This drawing is the property of Anstey Home & Co. Ltd. All rights reserved. This drawing should not be reproduced without permission. Do not scale from this drawing.		
CLIENT: ST EDWARD HOMES LTD		
PROJECT TITLE: GREEN PARK VILLAGE PHASE 6		
SCHEME REF: SCHEME RECEIVED: 24/04/17		
DRAWING TITLE: 3D MASSING MODEL VIEW PROPOSED SCHEME		
MODELLED BY: N/NI	DRAWN BY: N/NI	DATE: 27/04/17
SCALE: 1:750		SHEET SIZE: A3
DRAWING No: ROL7618_02_005		REVISION:
3D Massing Model		

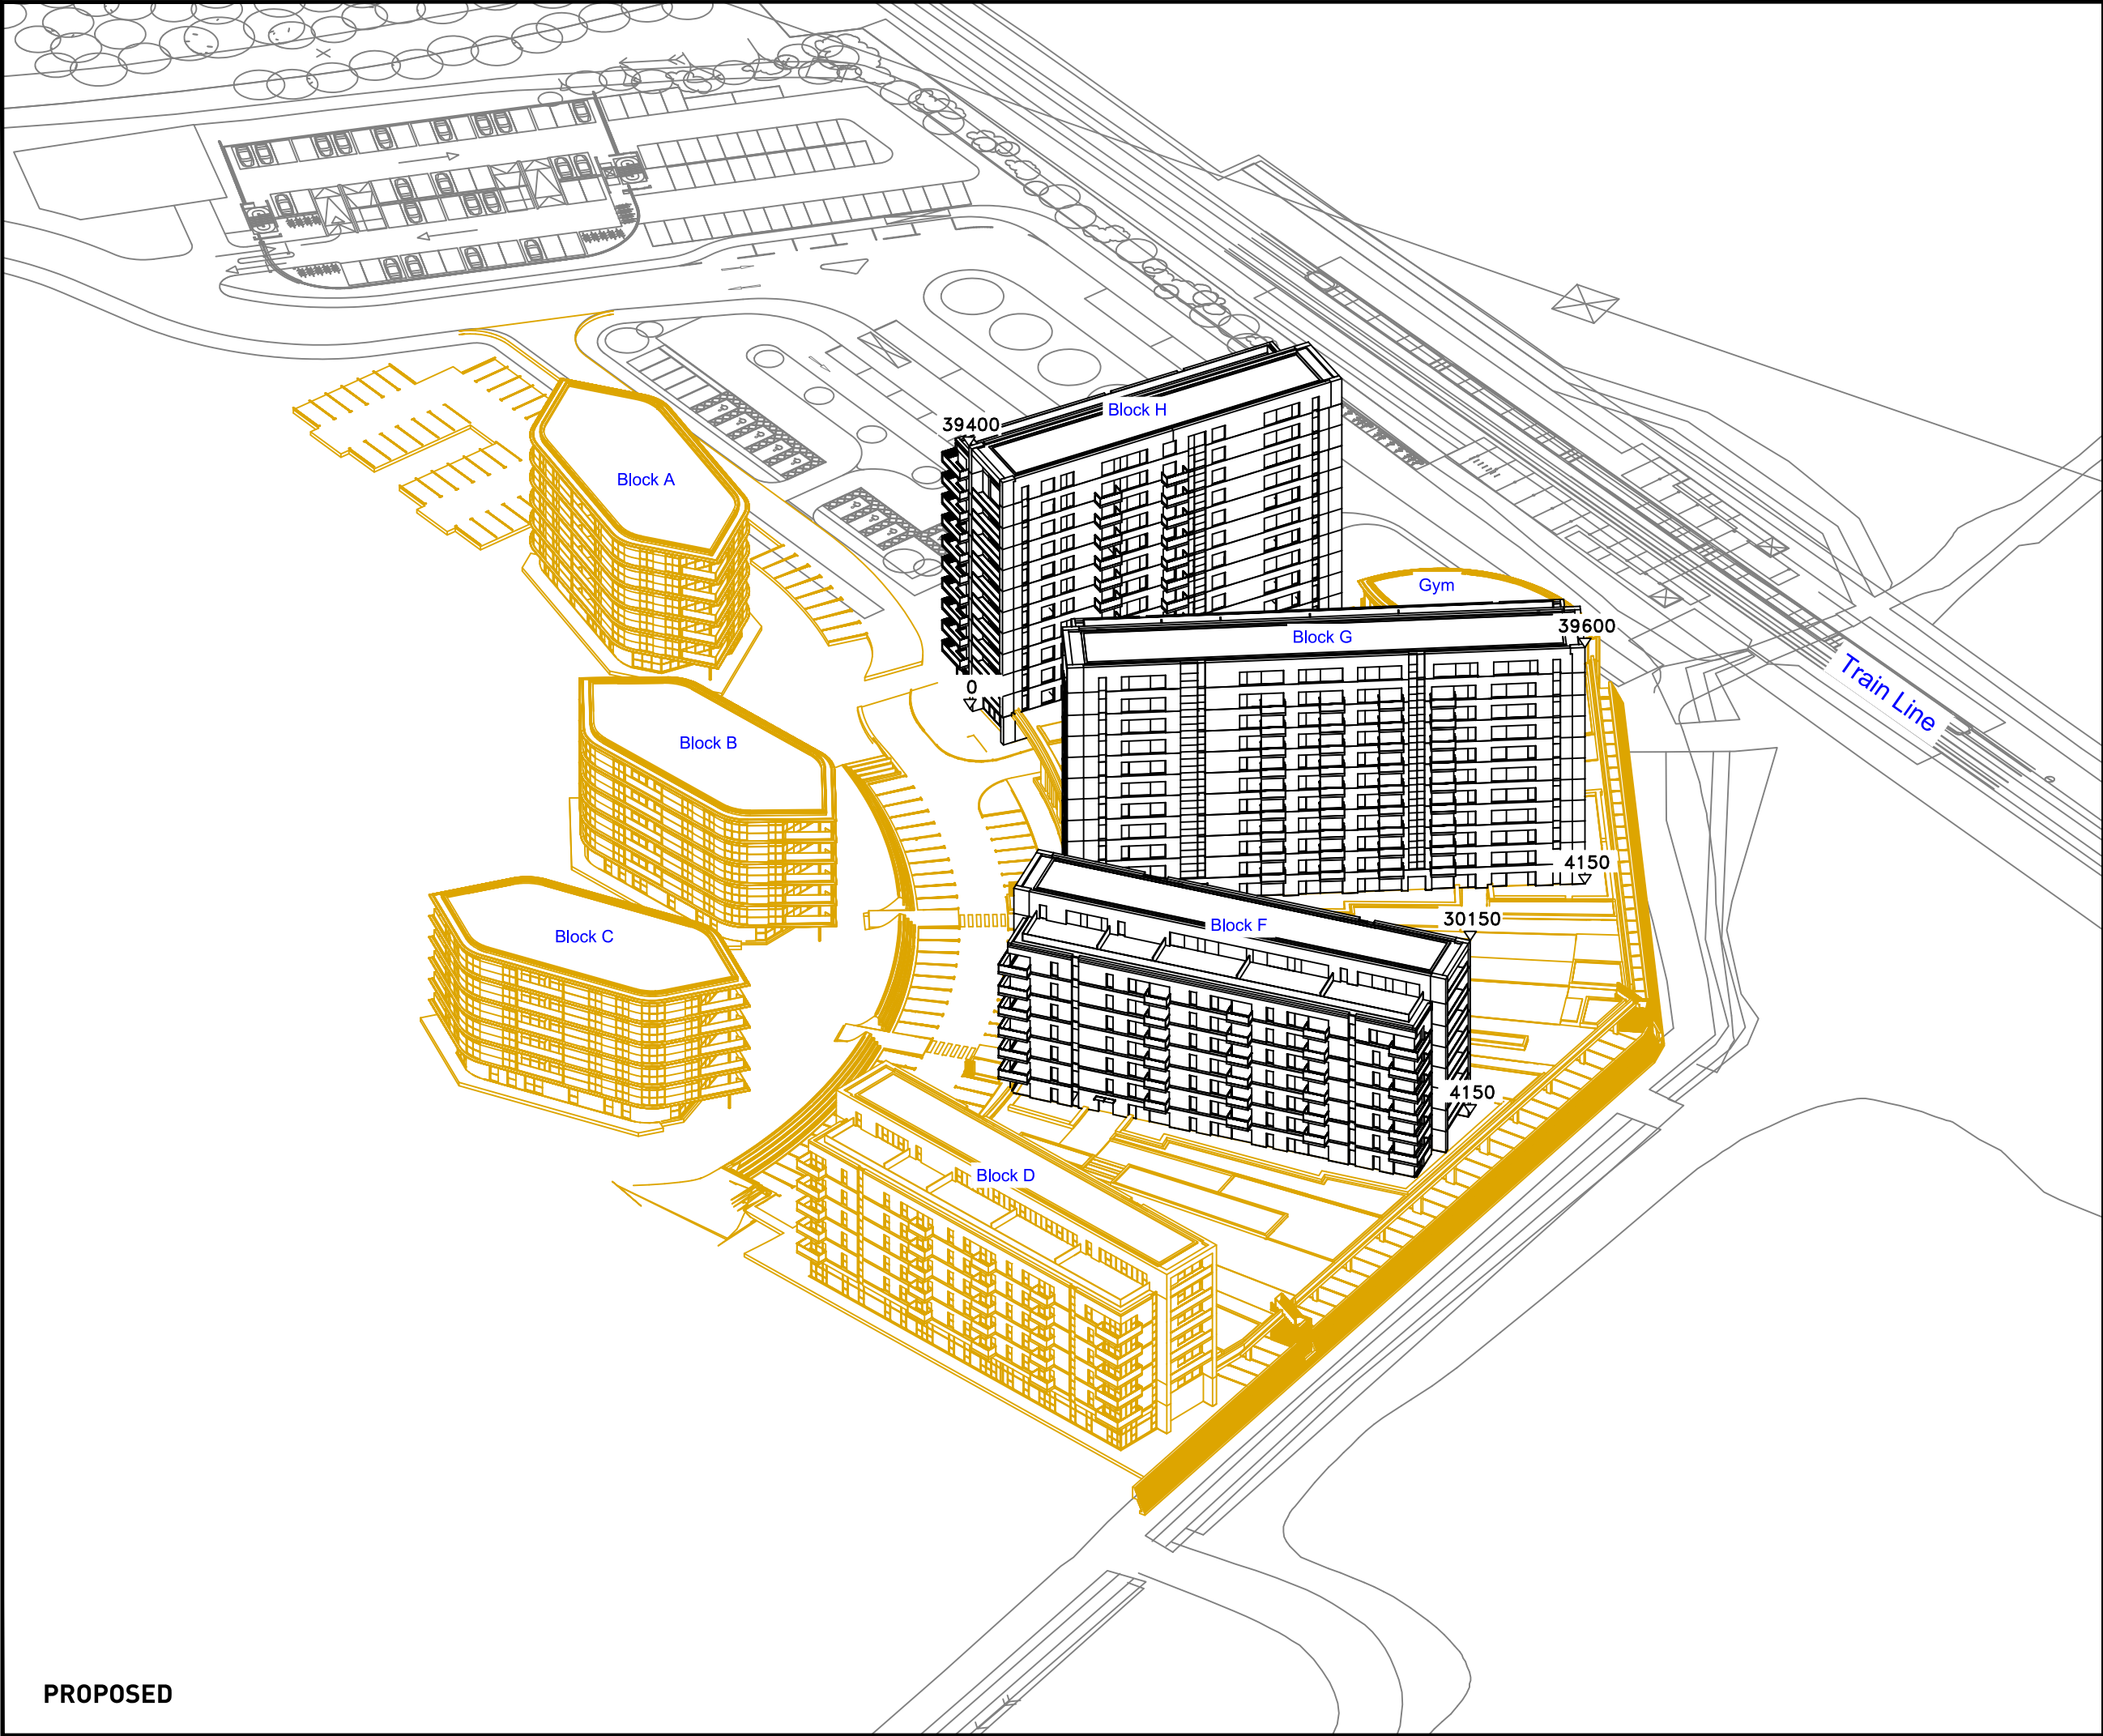

LEGEND:

- Existing
- Proposed
- Analysed
- Surrounding
- 12120 AOD Height (mm)

SOURCES OF INFORMATION:

PROPOSED BUILDINGS
"BROADWAY MALYAN" PHASE 6 DRAWINGS & 3D MODEL
Received on 24/04/17.

REV	DESCRIPTION	DATE
This drawing is the property of Anstey Horne & Co. Ltd. All rights reserved. This drawing should not be reproduced without permission. Do not scale from this drawing.		
CLIENT:	ST EDWARD HOMES LTD	
PROJECT TITLE:	GREEN PARK VILLAGE PHASE 6	
SCHEME REF:	SCHEME RECEIVED: 24/04/17	
DRAWING TITLE:	3D MASSING MODEL VIEW PROPOSED SCHEME	
MODELLED BY: DRAWN BY: N/N/N	DATE: 27/04/17	SCALE: 1:750
		SHEET SIZE: A3
DRAWING No: ROL7618_02_006		REVISION:
3D Massing Model		

PROPOSED