

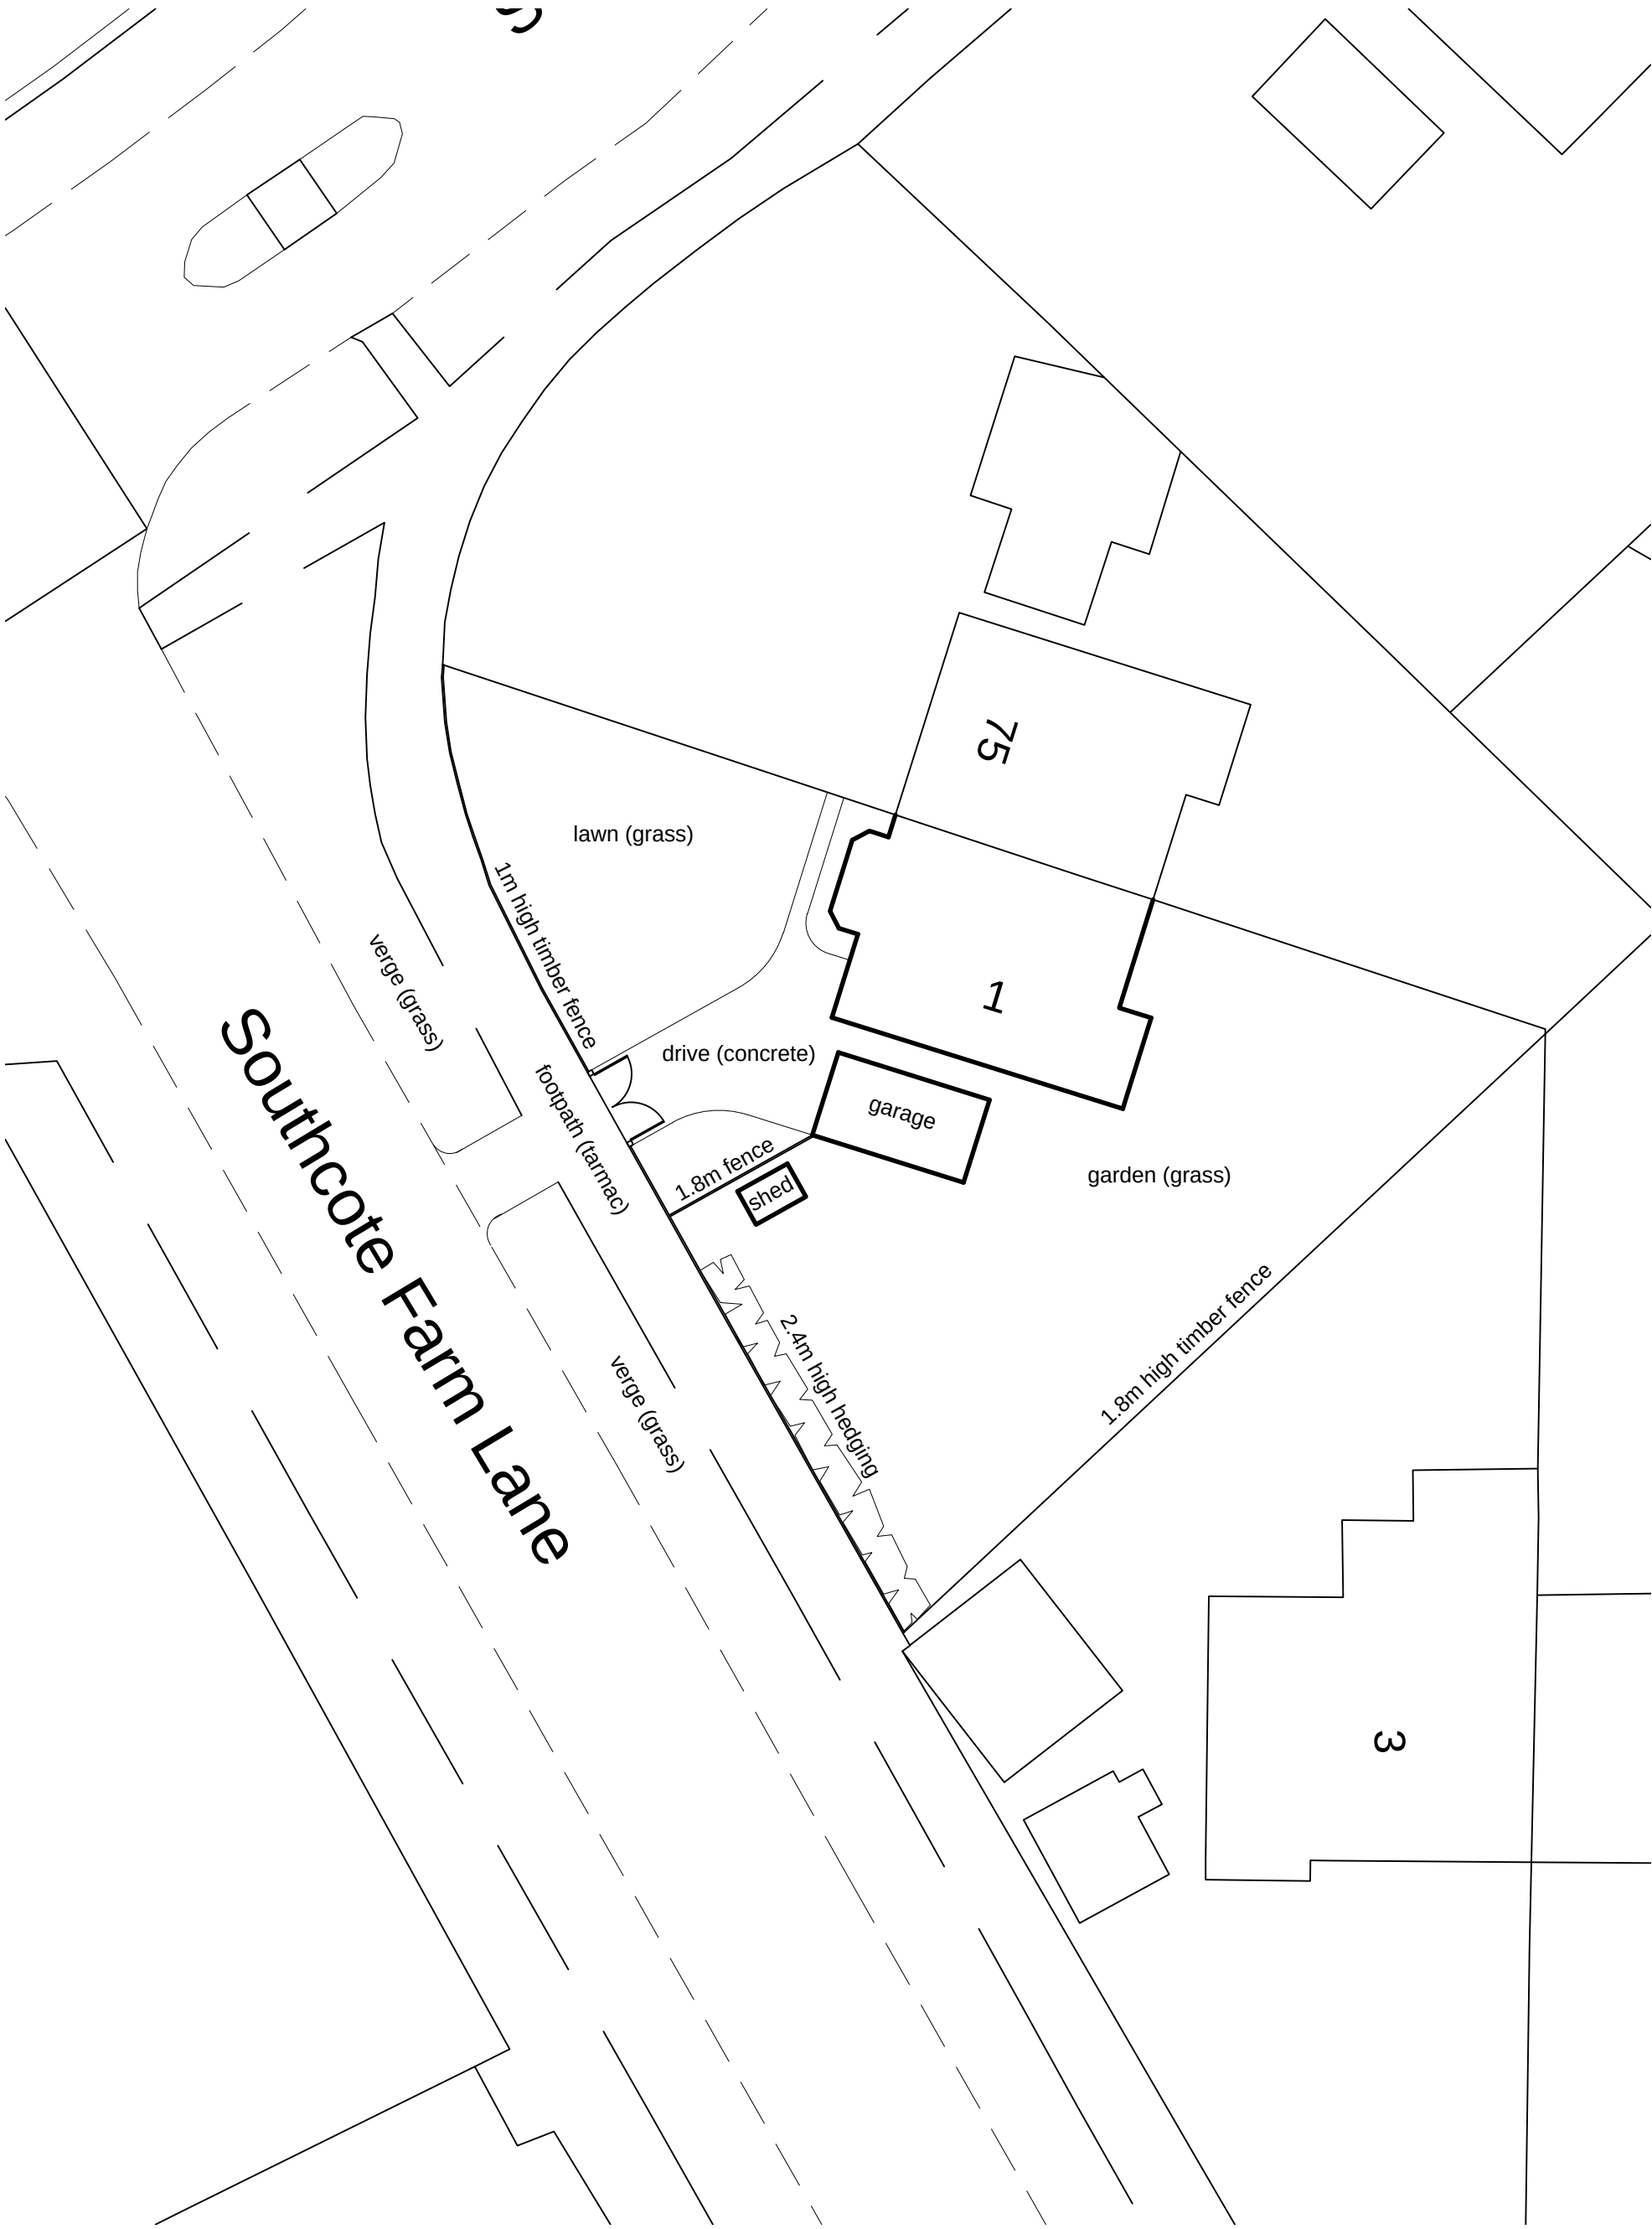


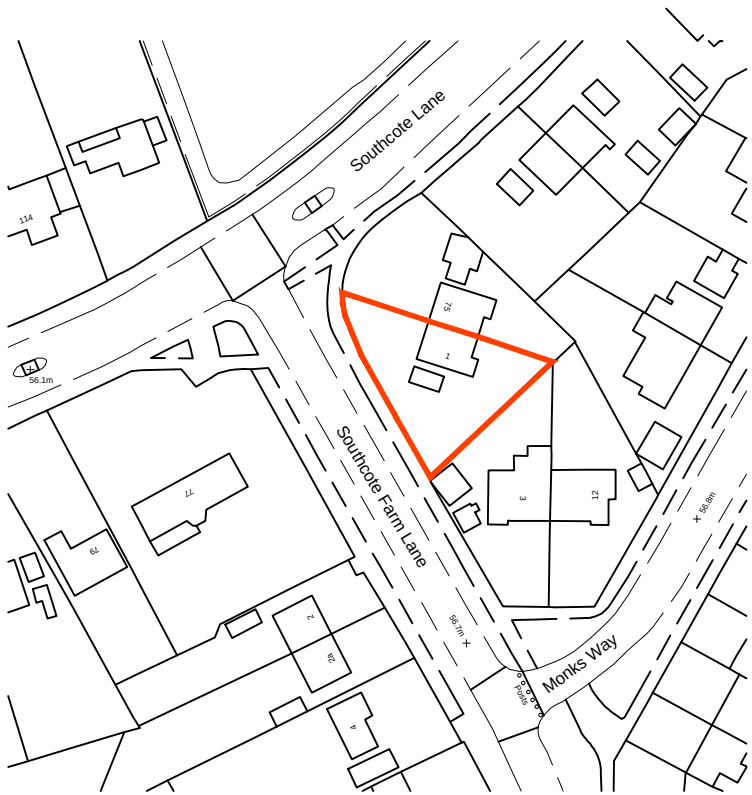


Existing Site Plan

 

Location Plan

(scale 1:1250)
© Crown Copyright 2016. All rights reserved. Licence Number 100042565

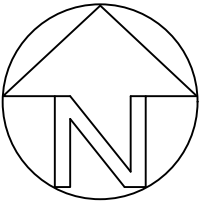

NOTES

1. All dimensions stated are in millimetres.
2. This drawing is the copyright of Oakleaf Building Surveyors & must not be reproduced without their written authority.
3. Any errors or omissions are to be reported to the project surveyor.
4. Do not rely on scaled dimensions for construction purposes. If in doubt seek clarification from the surveyor.

A	scale bar added	15.03.16
Rev	Description	Date
AMENDMENT RECORD		
Site/Project : REPLACEMENT GARAGE AT 1 SOUTHCOTE FARM LANE READING, RG30 3DR		
Drawing Title : EXISTING SITE & LOCATION PLANS		
		
John Adams House 29 Castle Street Reading BERKSHIRE RG1 7SB Telephone : 01189 590 525 07824 428 455 www.oakleafbs.co.uk		
Scales : 1:200, 1:1250 @ A2 size		
Drawn :	AMC	Date : Feb 2016
Issue : PLANNING		
Project ID : A16/22		
Drawing No : AD/01		Revision : A

sheet size - A2 (594 x 420mm)