


PLEASE REFER TO DESIGN AND ACCESS STATEMENT FOR PROPOSED MATERIALS

Contractors and consultants are not to scale dimensions from this drawing


The survey information shown on this drawing is based on a topographical survey prepared by a third party and Broadway Malyan Limited accept no responsibility for the accuracy or completeness of the survey.

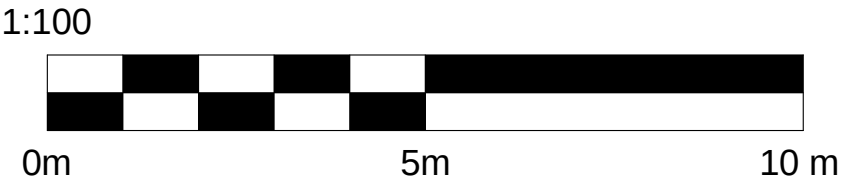


1 Ground Floor Plan
1 : 100



2 Upper Floor Plans
1 : 100

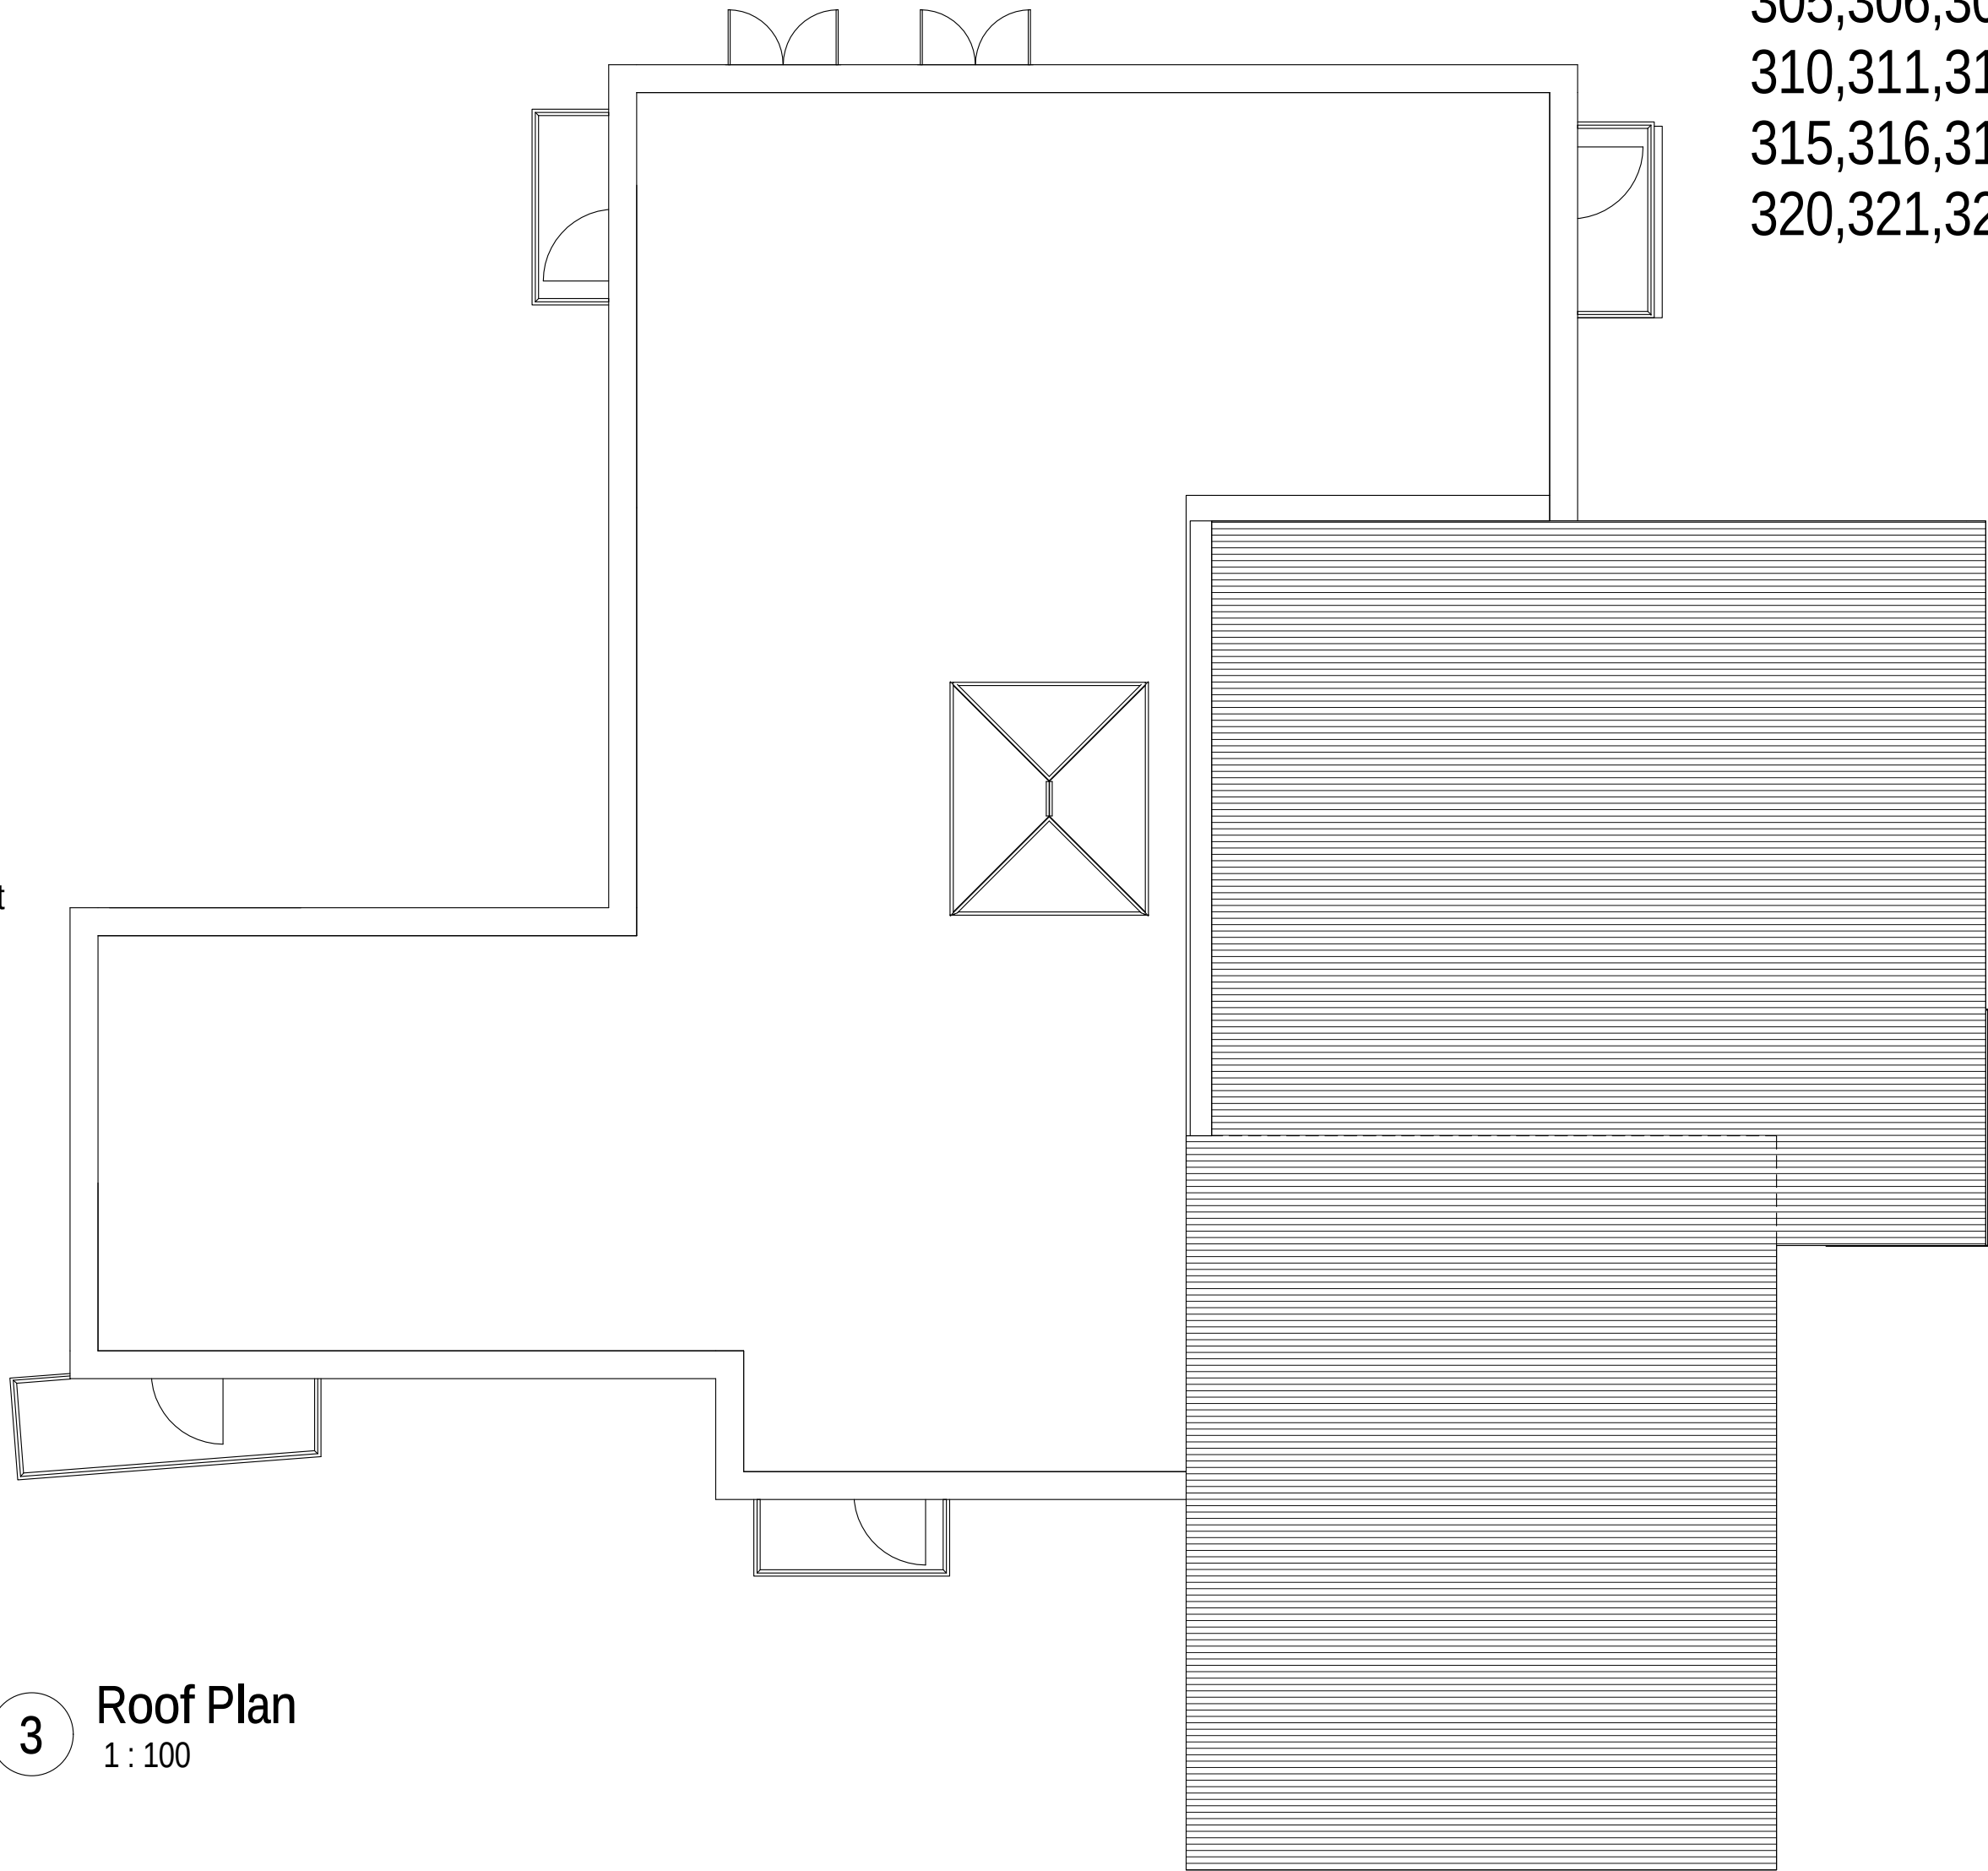

3 Roof Plan
1 : 100

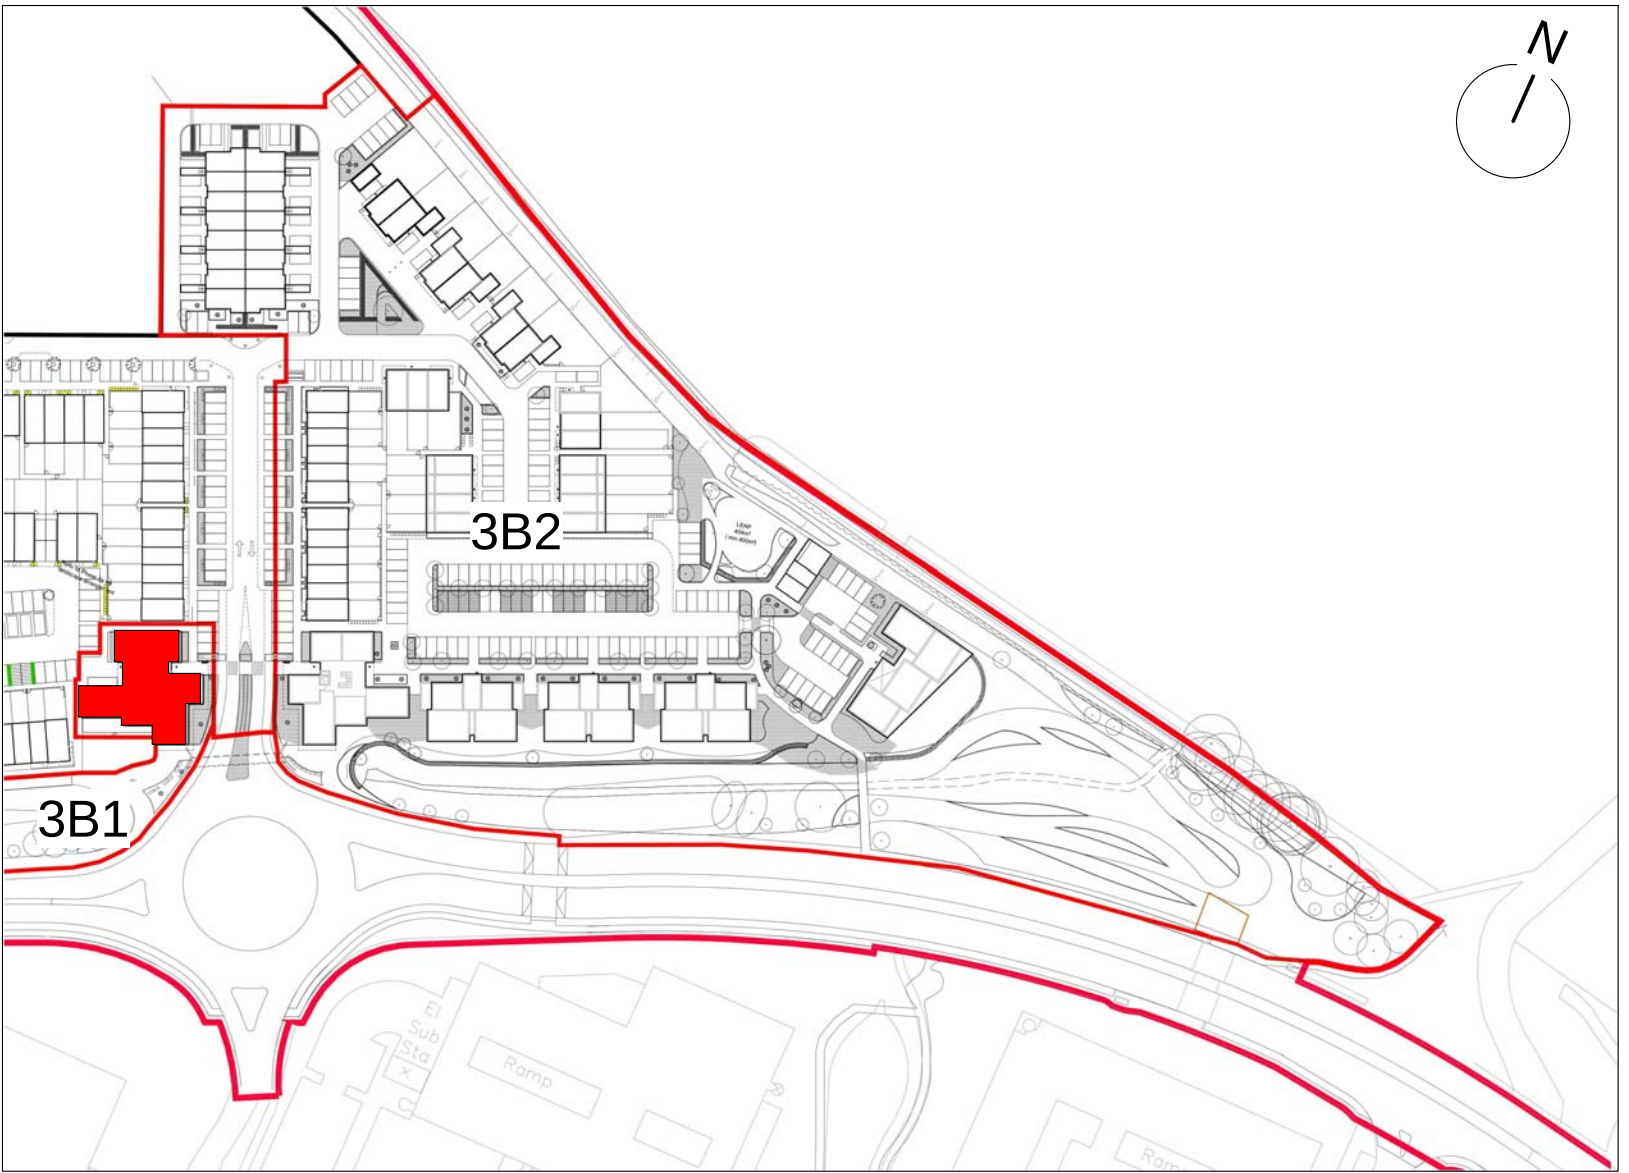

■ - GWA 3B1

Plots
300,301,302,303,304,
305,306,307,308,309,
310,311,312,313,314,
315,316,317,318,319,
320,321,322

P2	Keyplan update & text amended 3B2 to 3B1	24.03.17	VP
P1	Reserved Matters Application	18.01.17	VP
Rev.	Description	Date	Int.



BroadwayMalyan^{BM}
Architecture Urbanism Design

Ilex House, 10 High Street
Theale
Reading
Berkshire
RG7 5AN

T: +44 (0)118 932 3456
F: +44 (0)118 932 3461
E: Rdg@BroadwayMalyan.com
www.BroadwayMalyan.com

Client
St Edward Homes Ltd
Project
Green Park Village Phase 3B

Description
**Gateway Apartments (GWAs)
3B1 Plans**

Status
PLANNING

Scale	Drawn	Date
1 : 100@ A1 BM		Jan '17
Job number	Drawing number	Revision
30934-6	PL-P3B1-005	P2

Original size 100mm@A1

Copyright Broadway Malyan Limited