



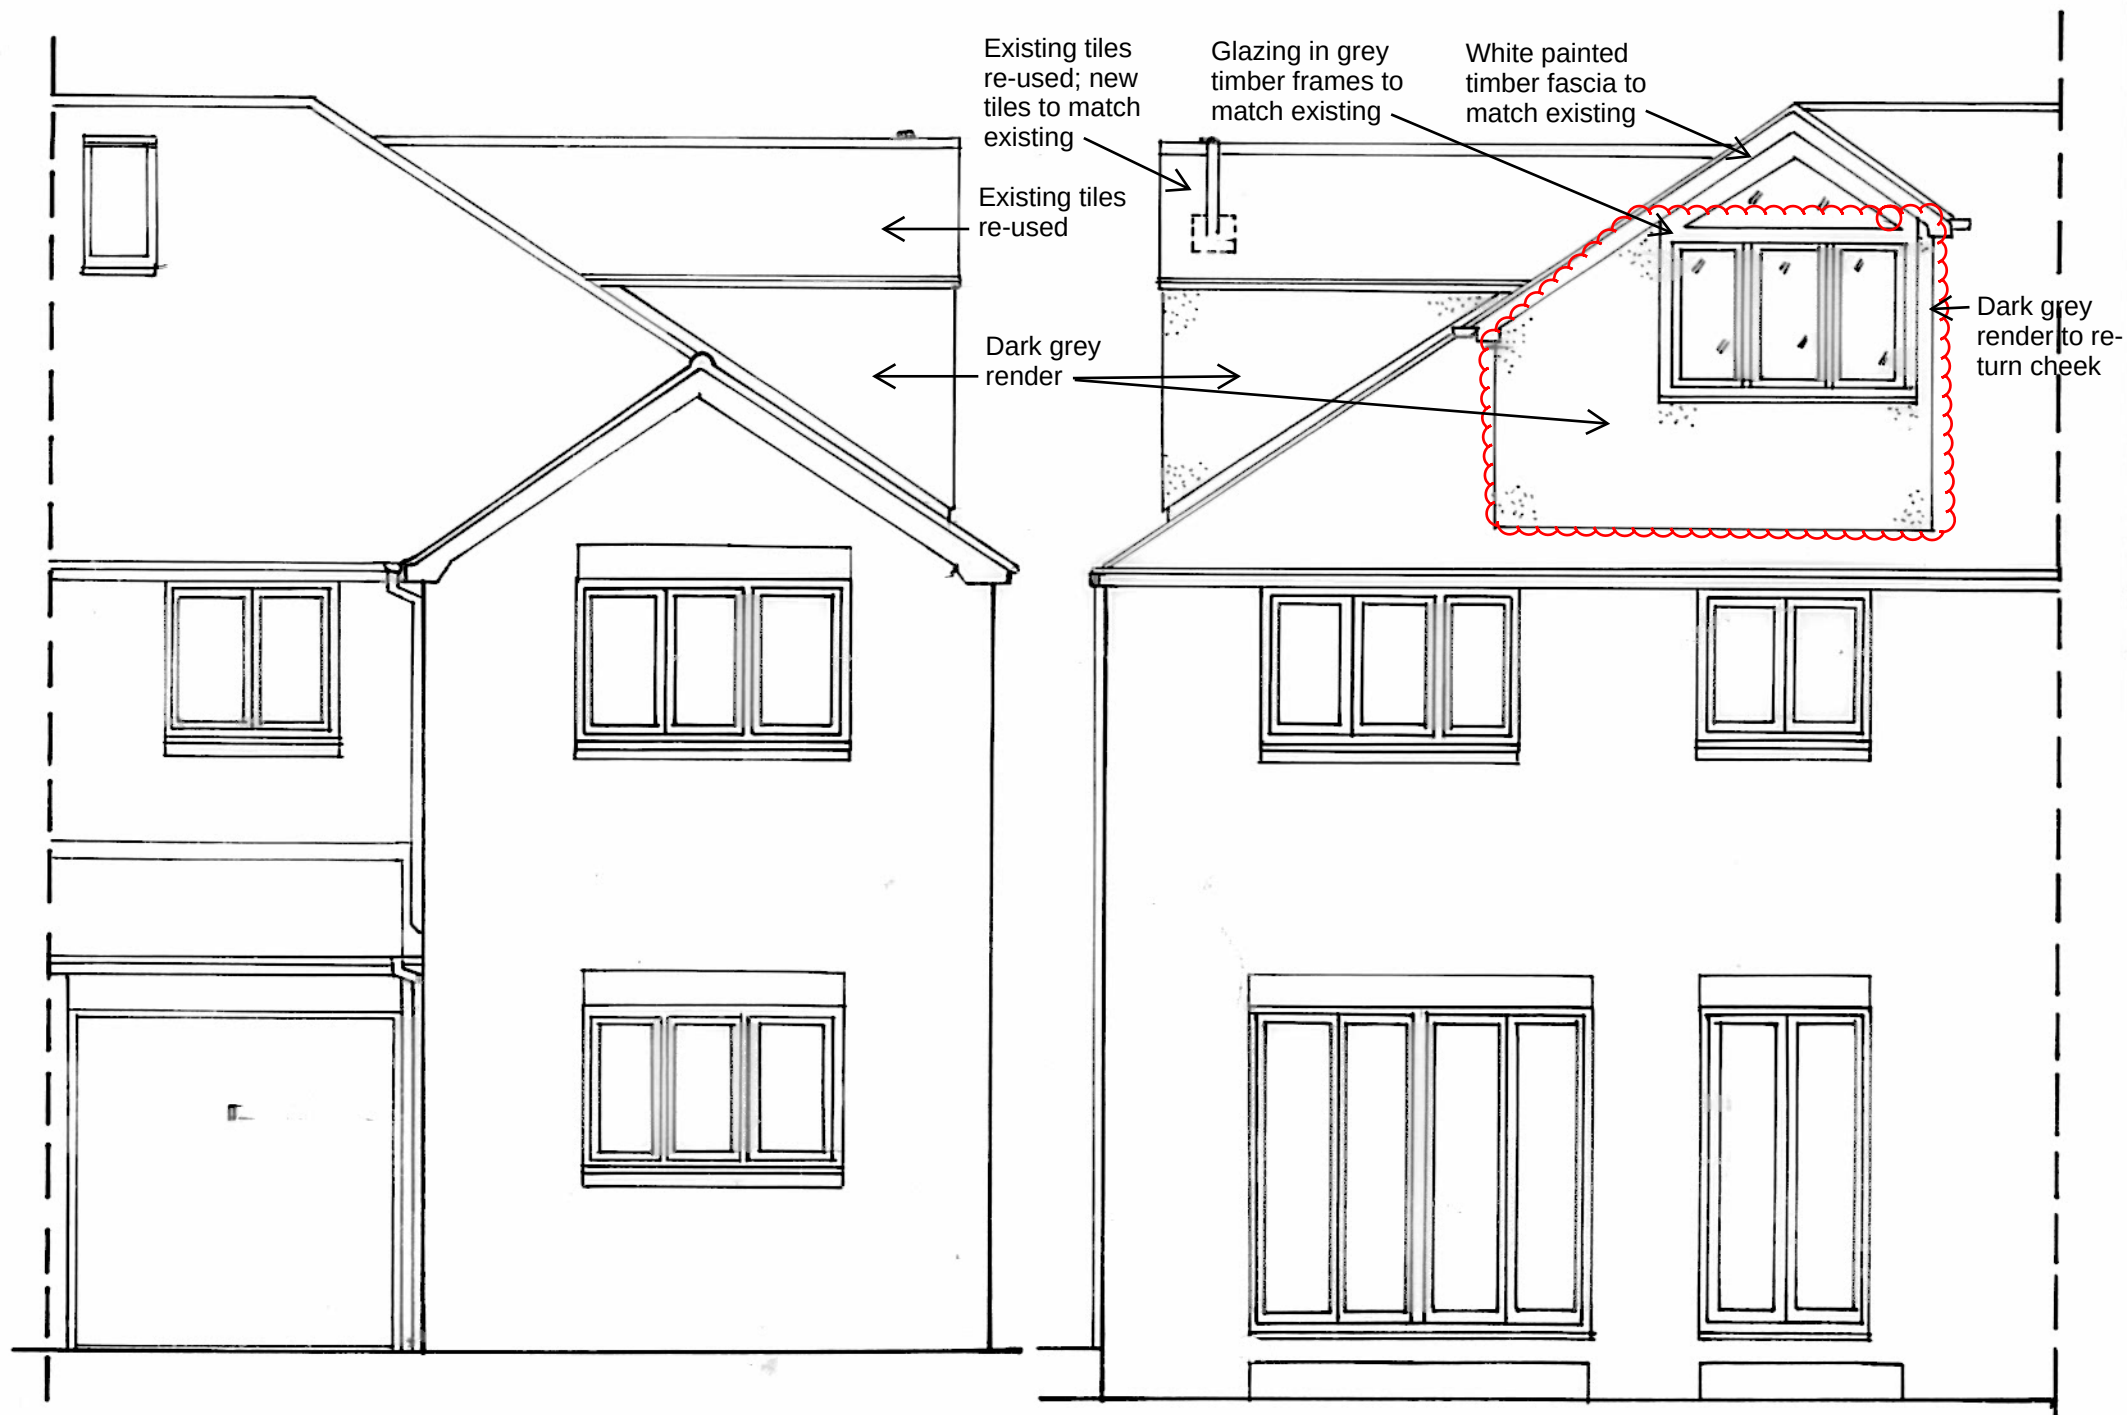

East Elevation

West Elevation

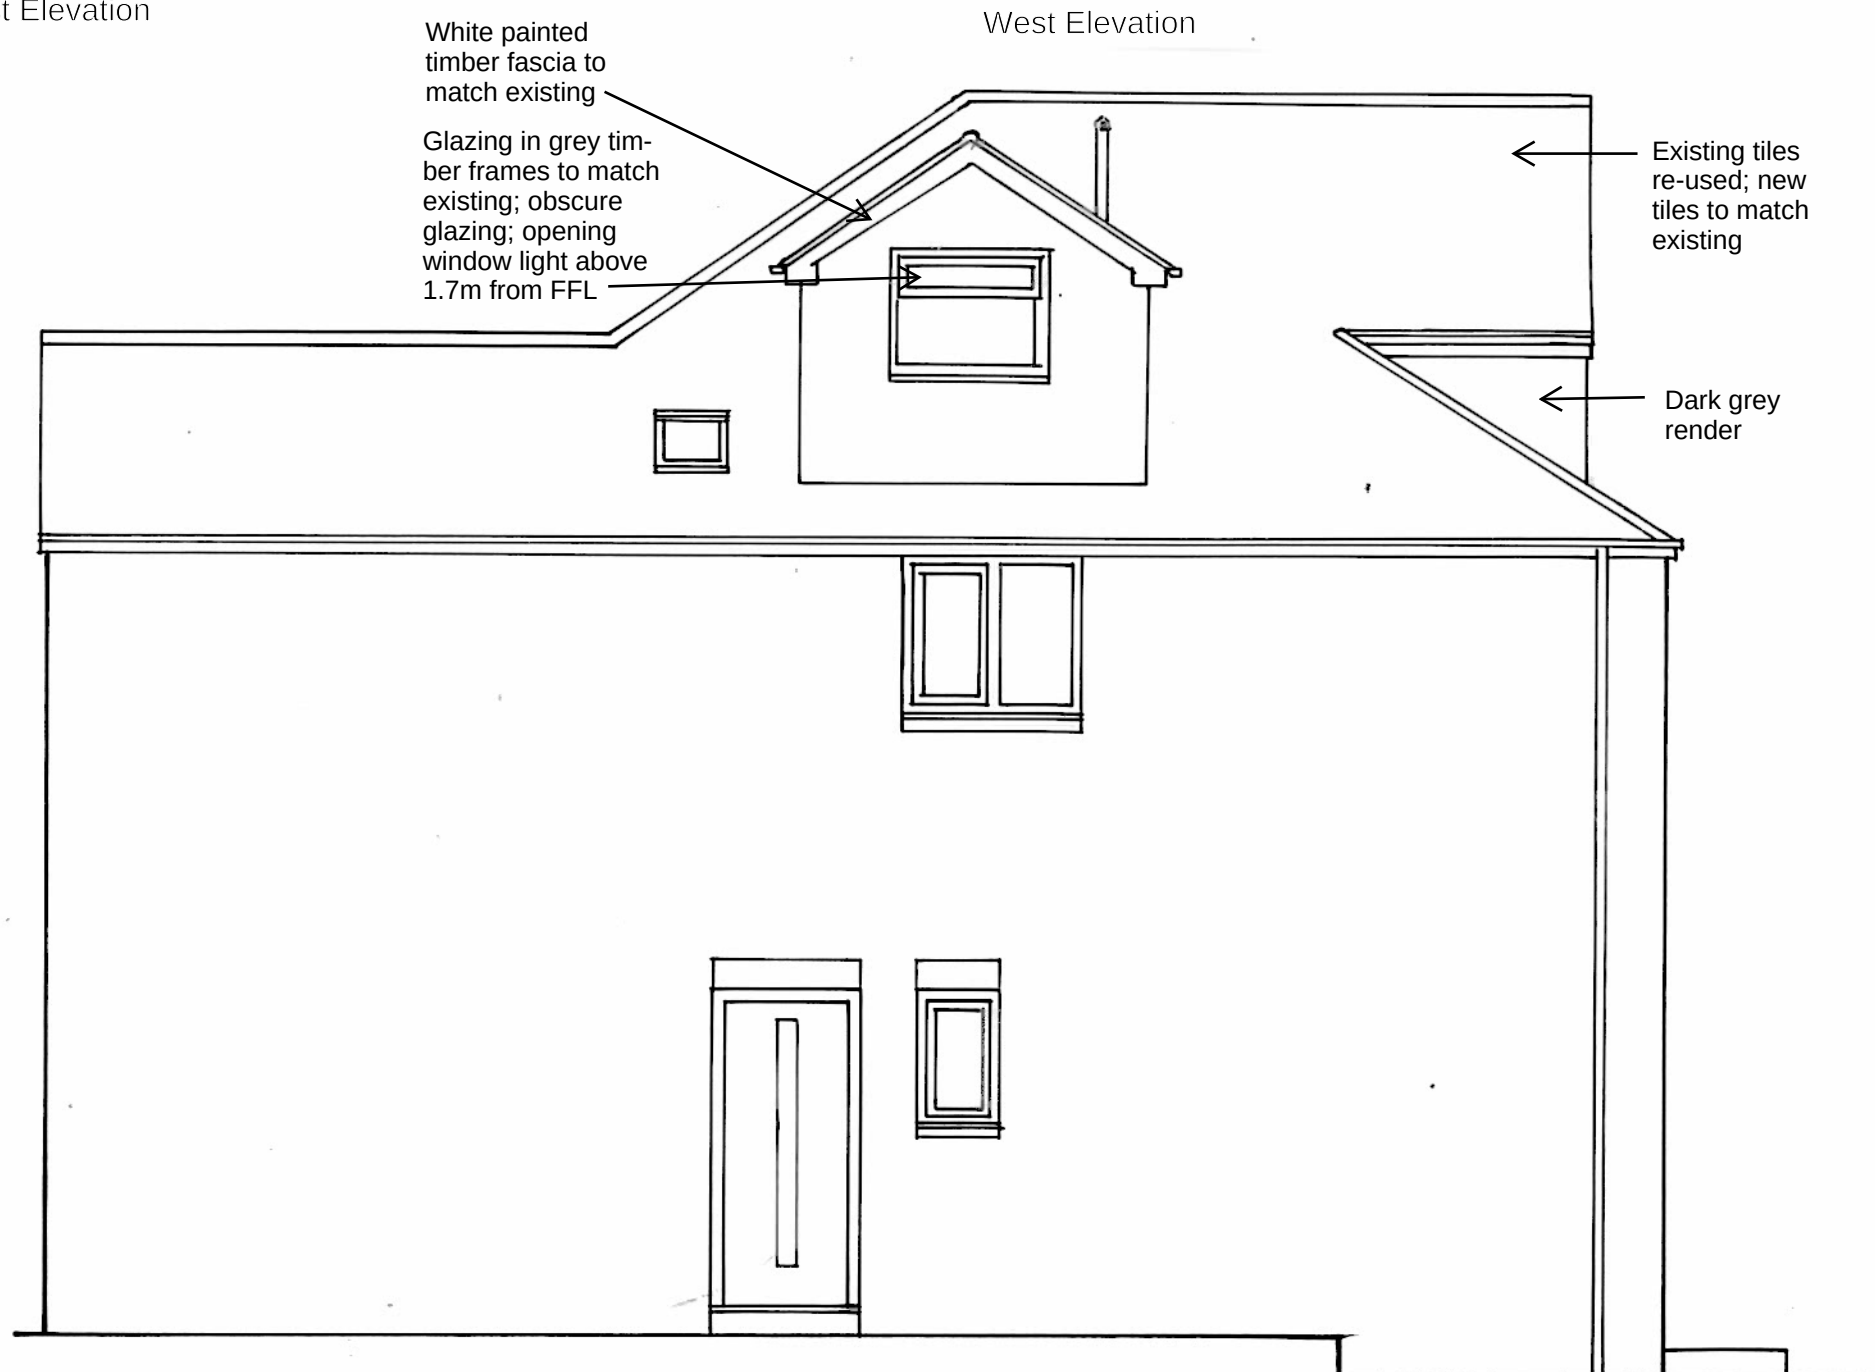

North Elevation

0 0.5 1.0 1.5 2.0M
Scale bar

26 Green Road, Reading
Planning Application
Proposed Elevations
Drawing No. 009A Scale 1:50 at A3 July 2017
Rev A: window amended as clouded
Date: November 2017