




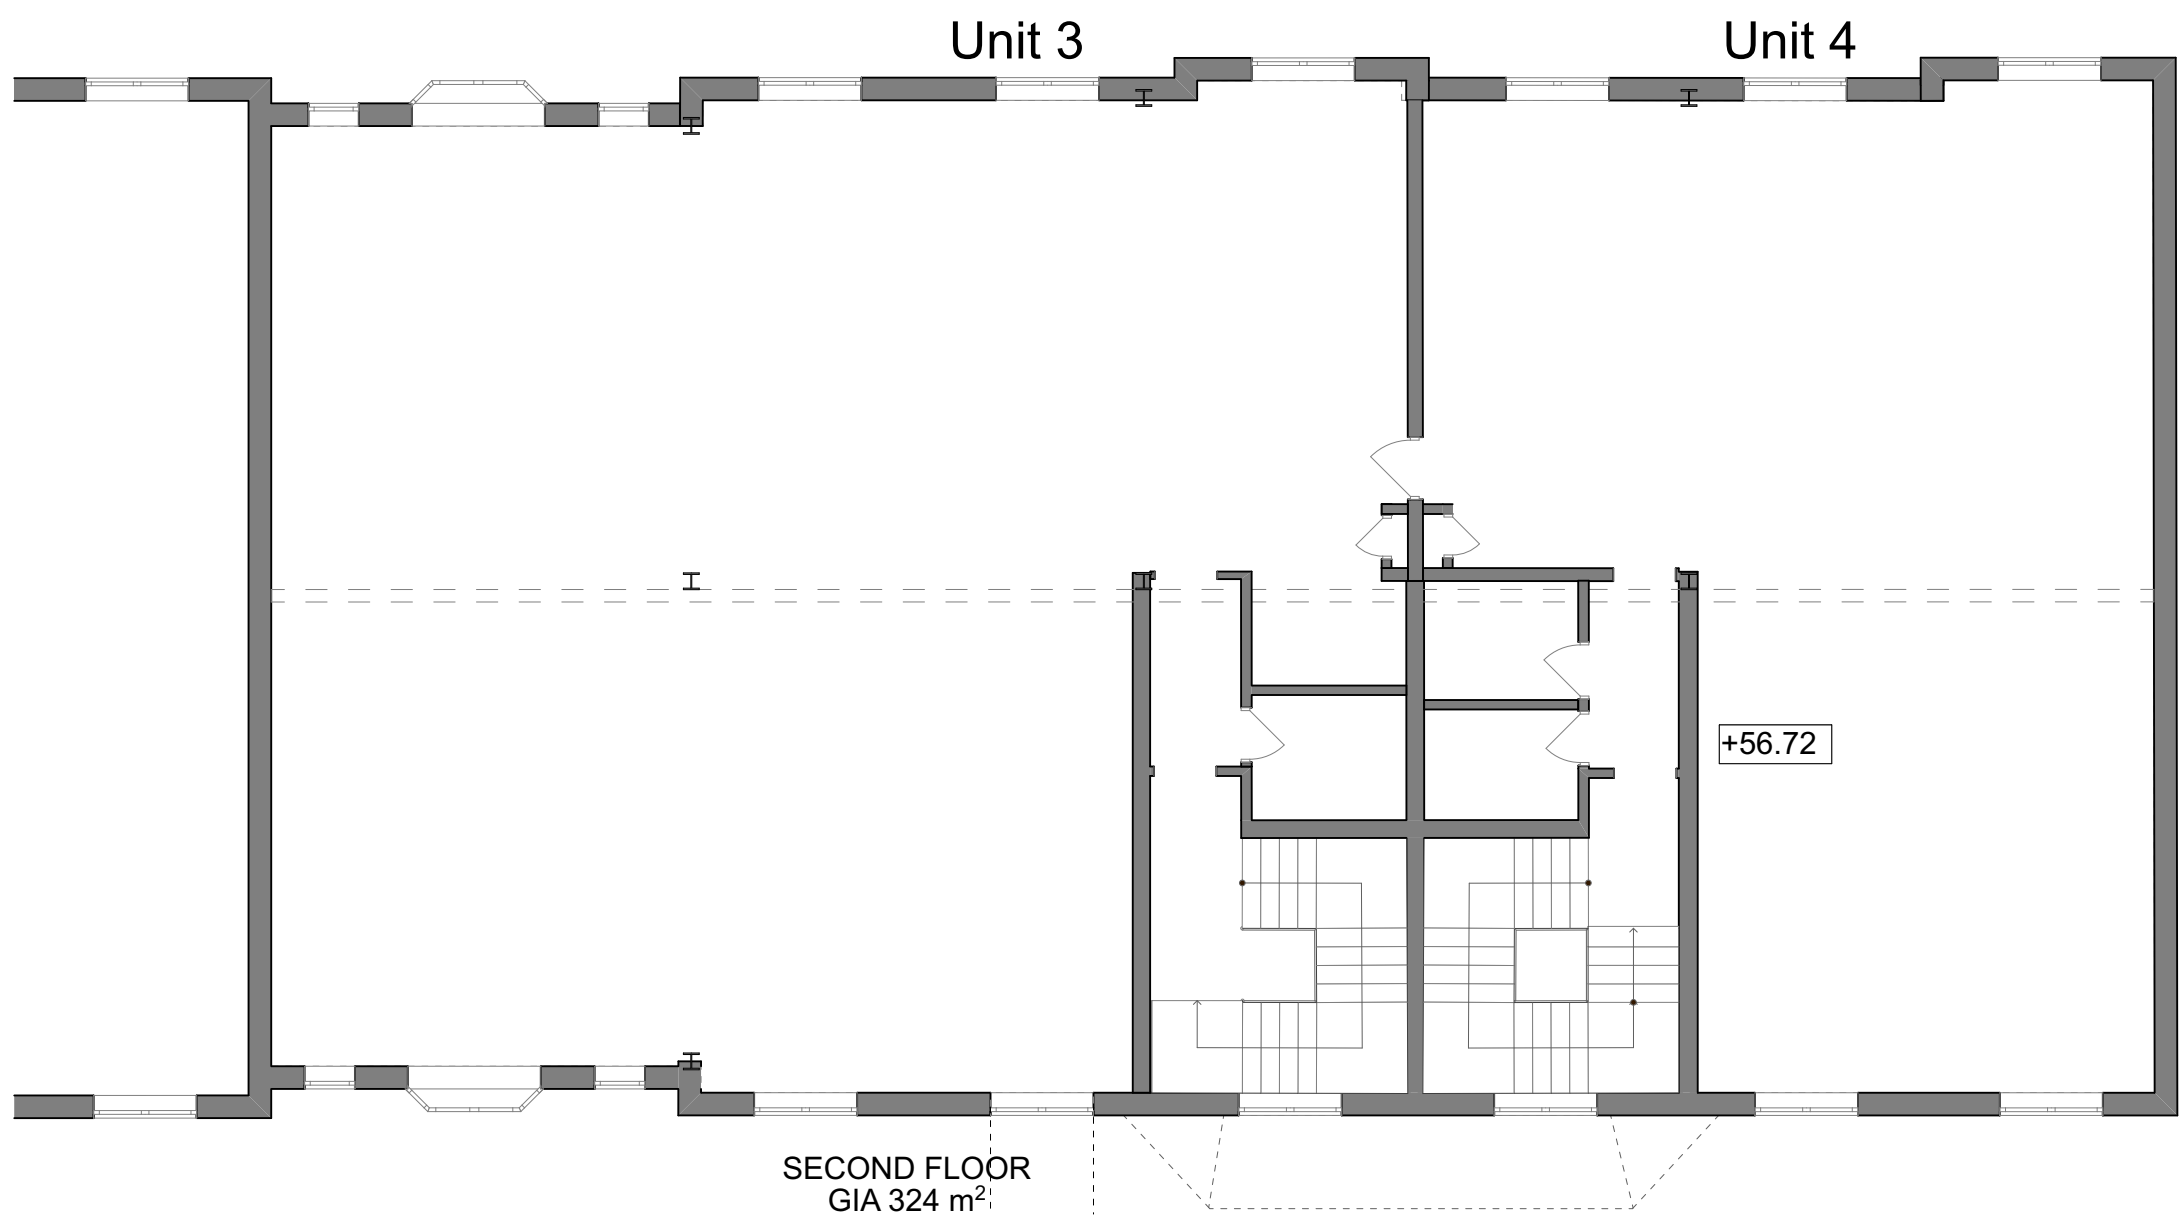


L02 EXISTING SECOND FLOOR 1:100

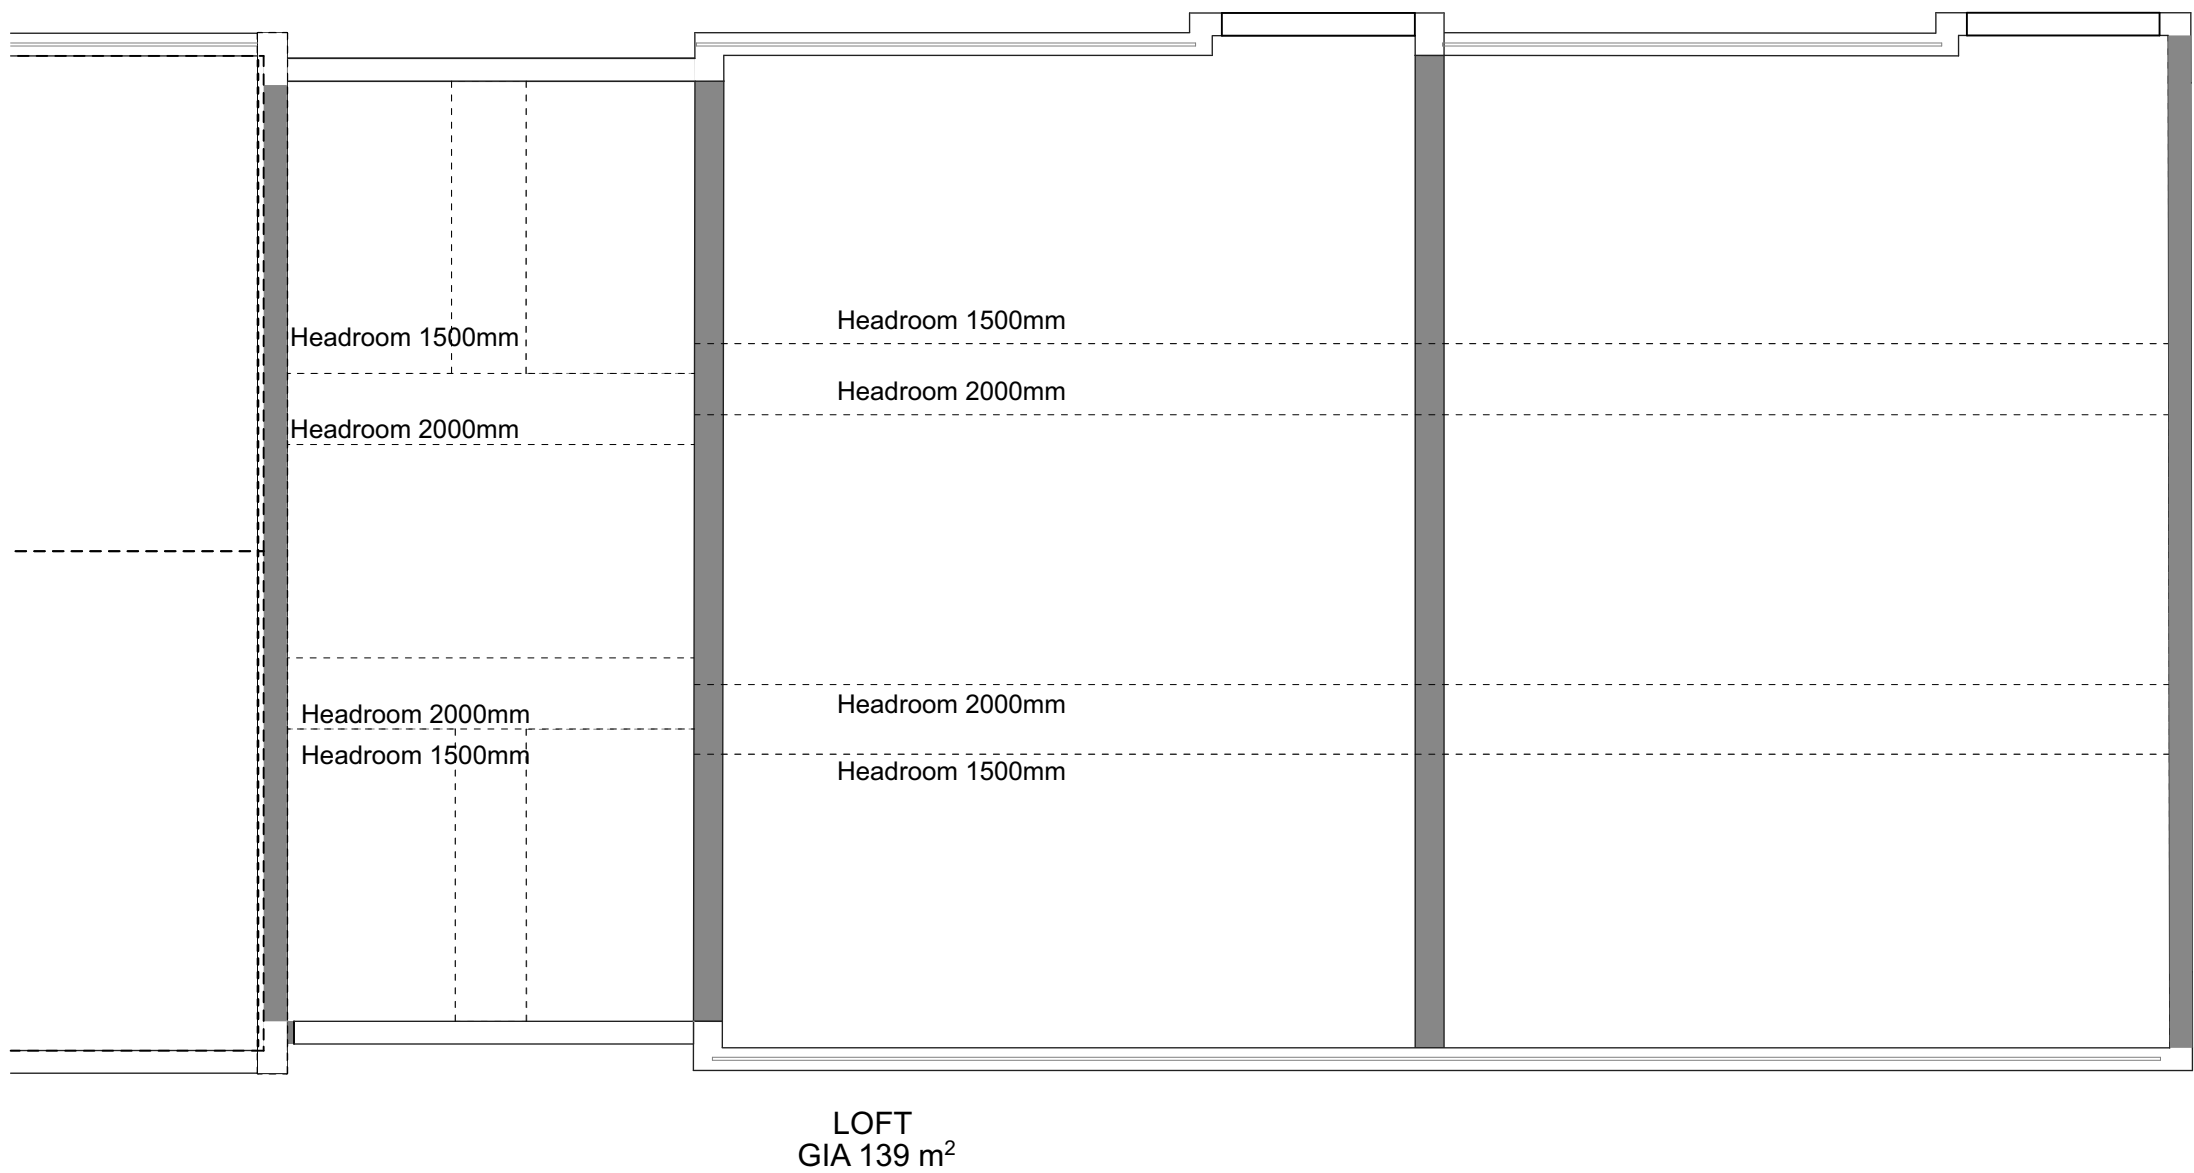


L03 EXISTING LOFT PLAN 1:100

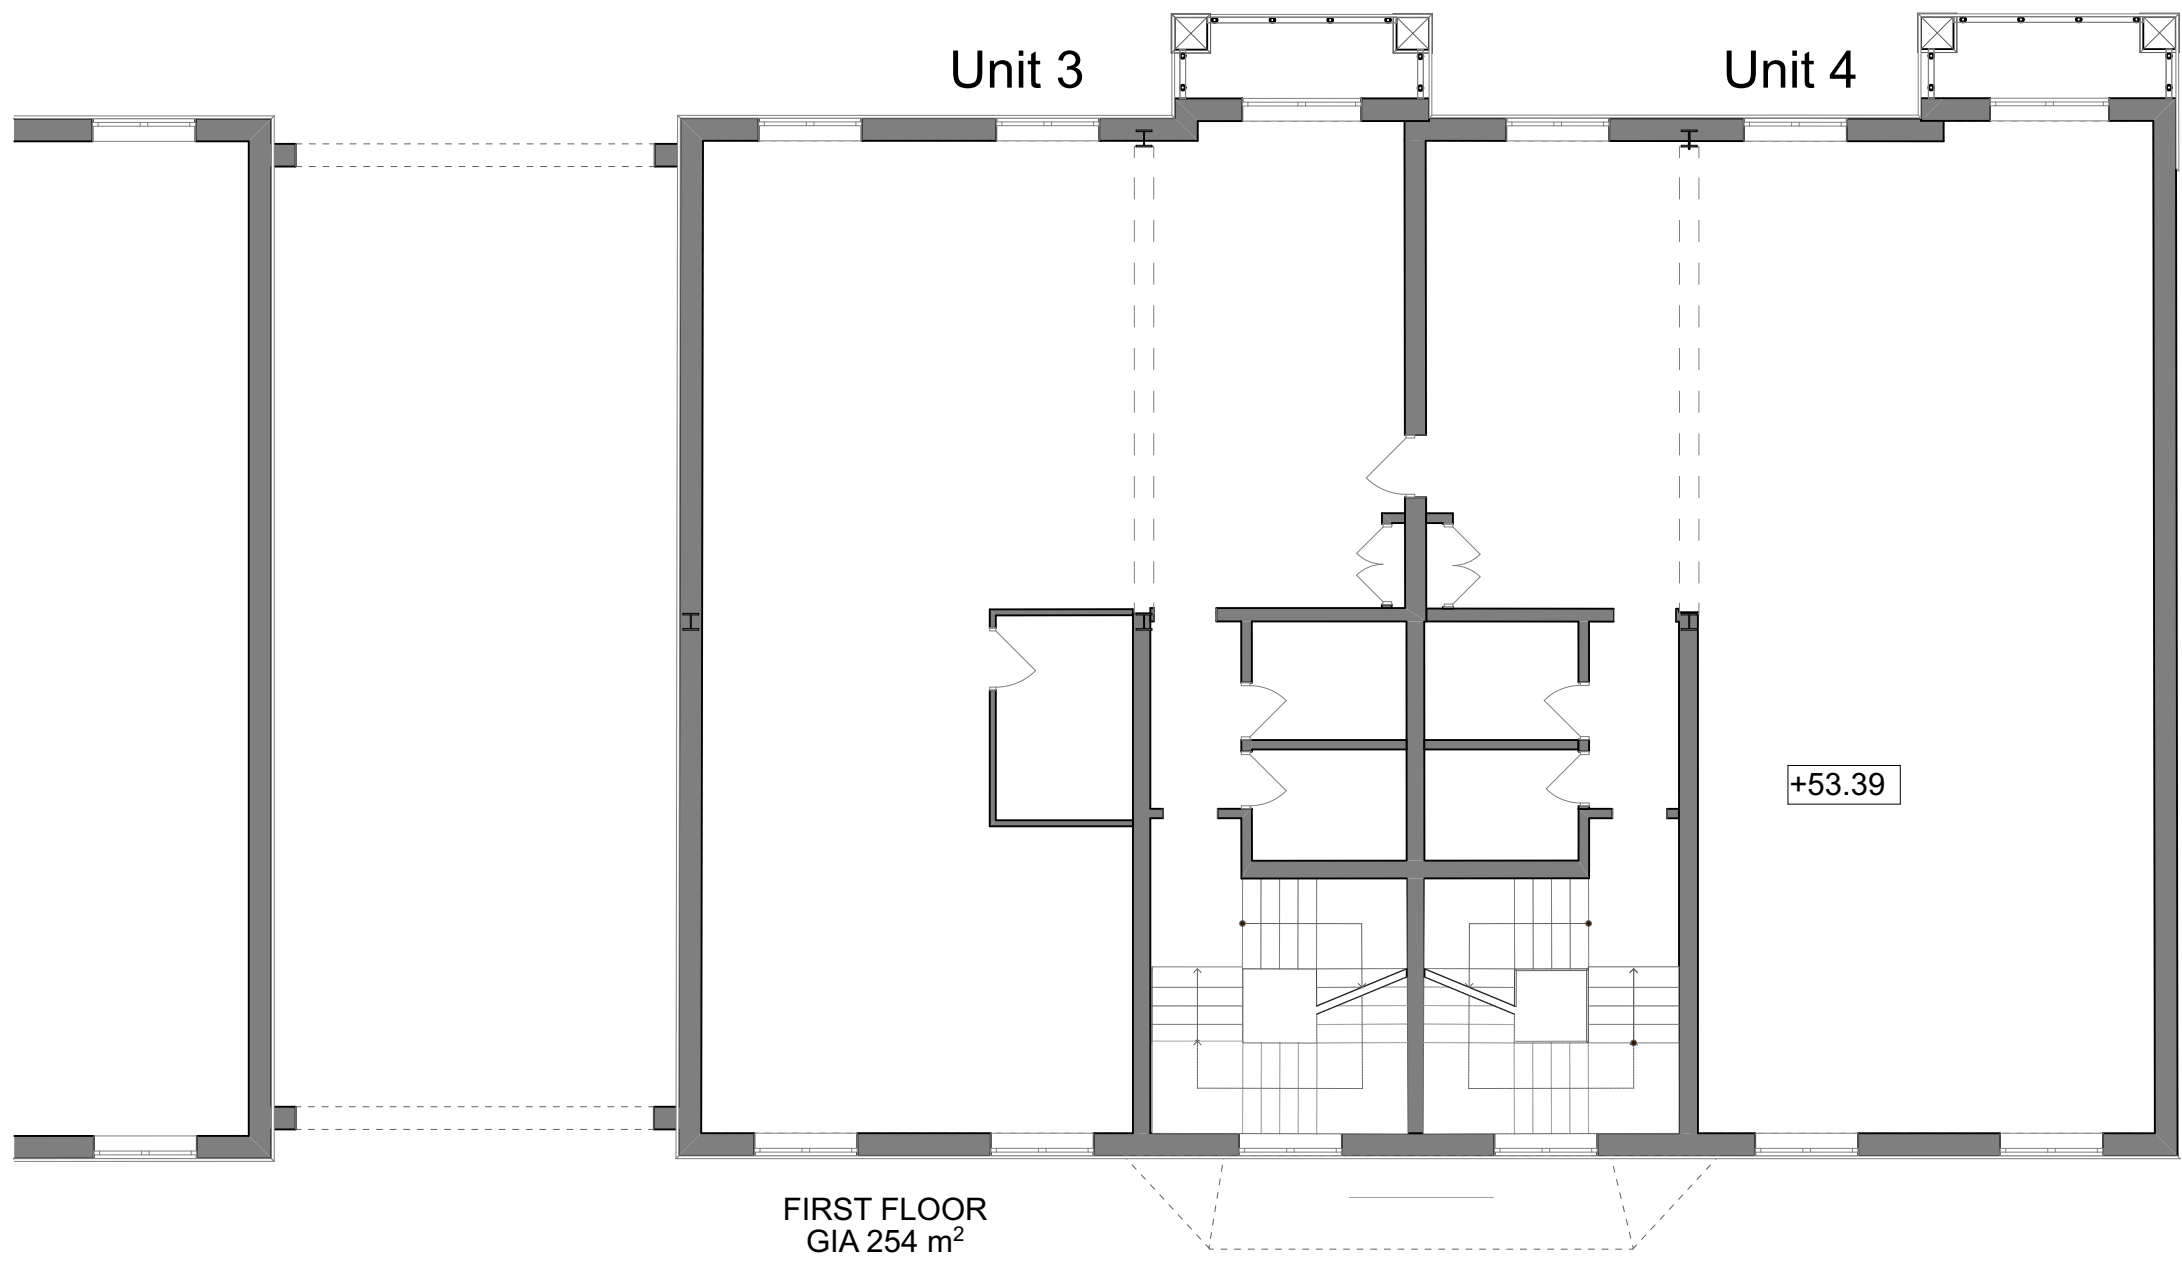

L01 EXISTING FIRST FLOOR 1:100


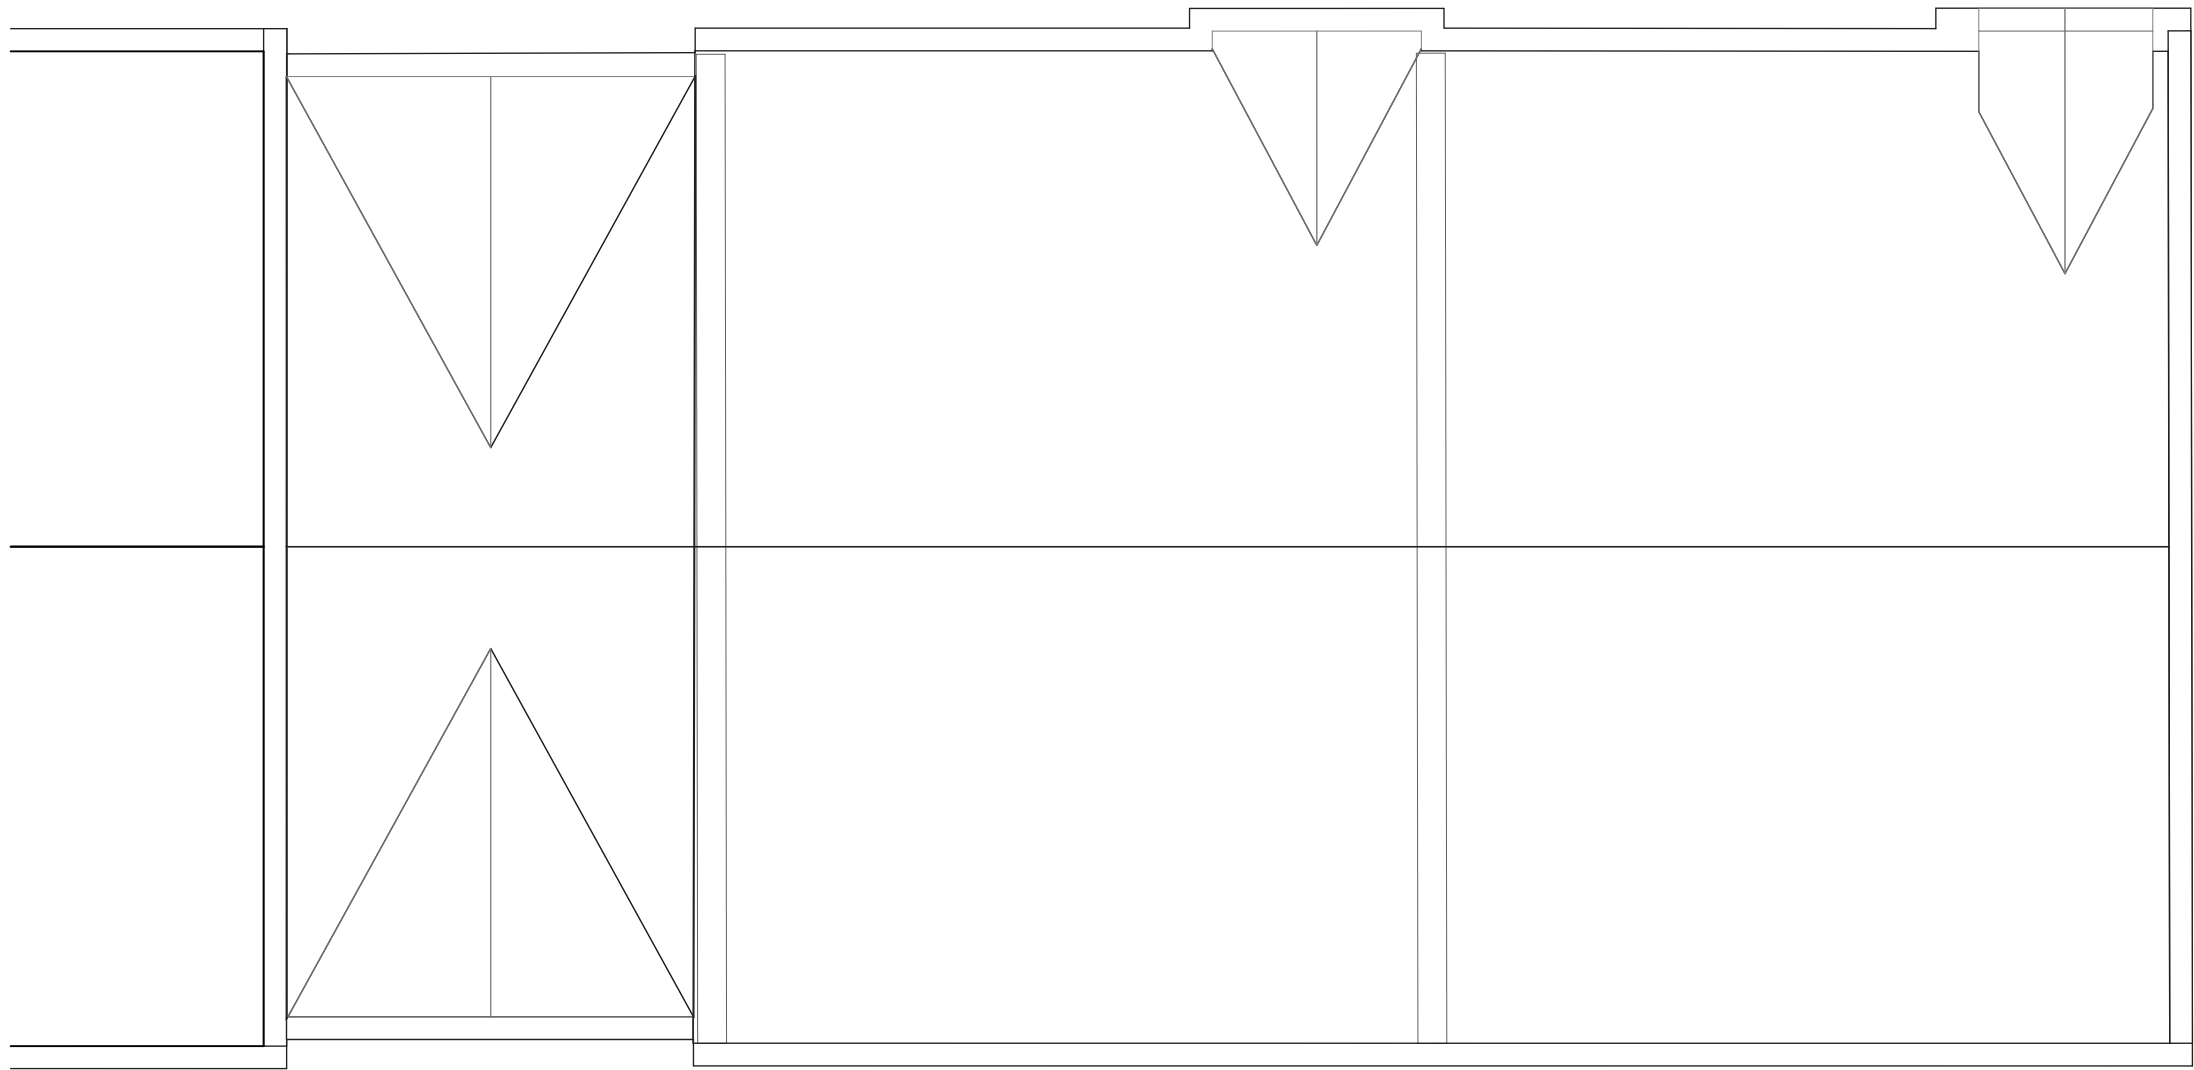


ROOF EXISTING ROOF PLAN 1:100

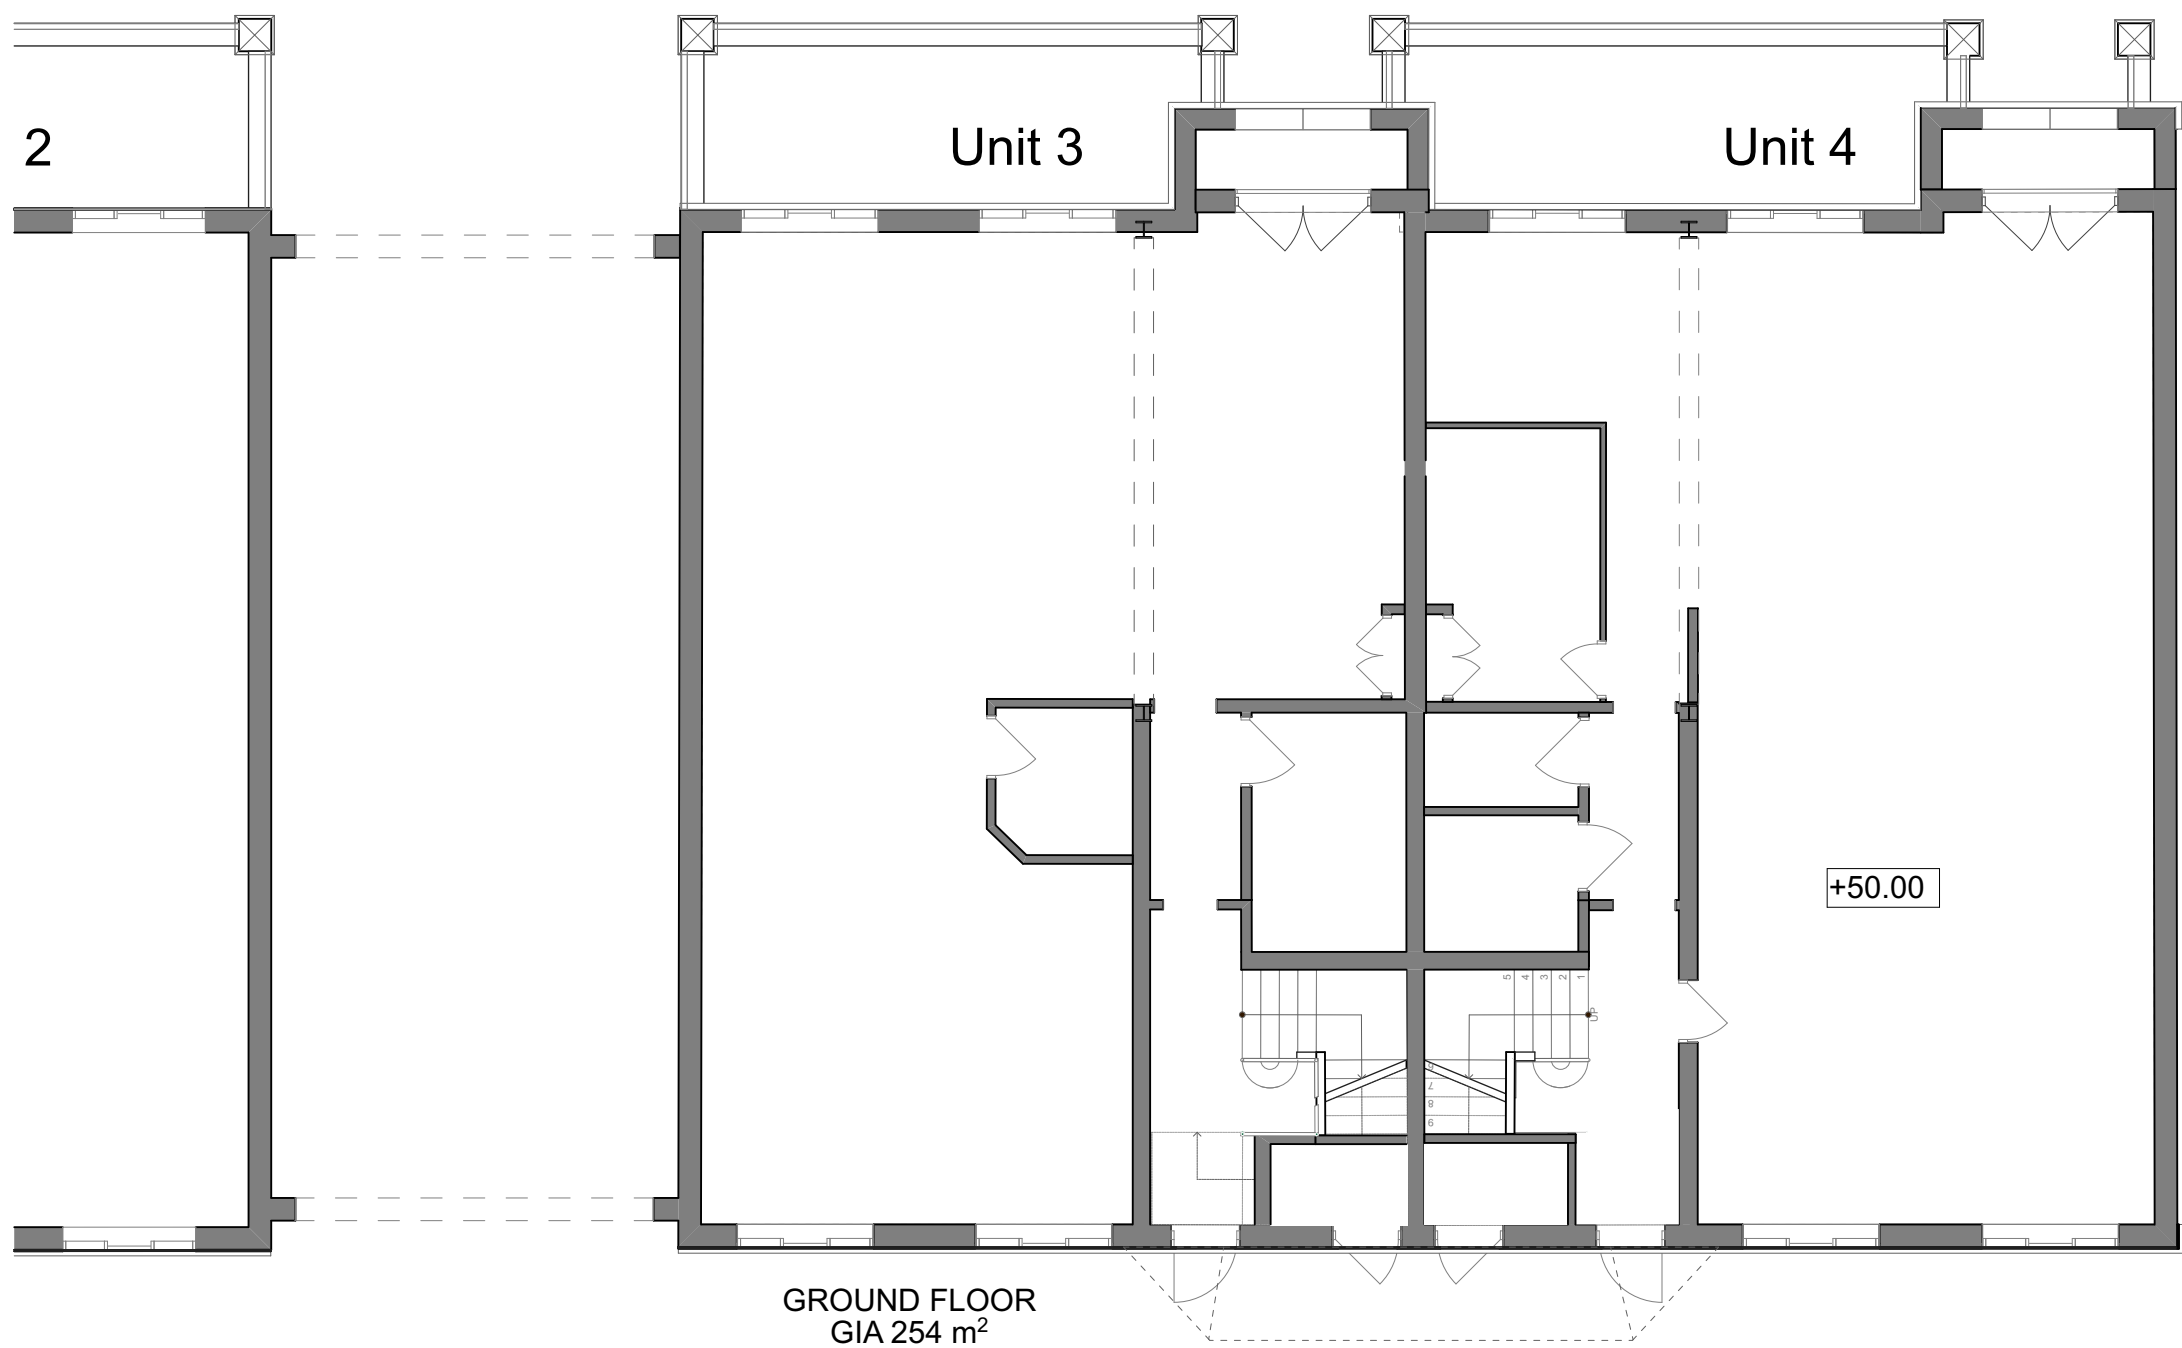

L00 EXISTING GROUND PLAN 1:100

NOTES ORIGINAL A1
THIS DRAWING IS FOR PLANNING ONLY
NOT FOR CONSTRUCTION
©COPYRIGHT HIVES ARCHITECTS

 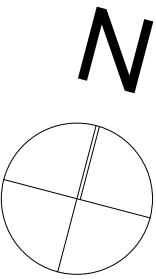


rev P6 : 07 11 '17 Issue For Planning
Revision History P- Preliminary C- Construction R- Record
Client
Hickie and Hickie LTD

Job title
**WESLEY GATE, Queens
Road, Reading, RG1 4AP**

Drawing title
EXISTING GA PLANS

Scale & Drawing Size	Date	Drawn	Checked
1:100@ A1	09'16	PR	HW

Status
Planning

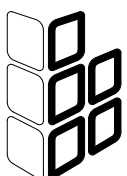

hives architects

Project:	Drawing:	Revision:
2684 008	P6	

Hives Architects LLP
John Adams House, 29 Castle Street
Reading RG1 7SB 0118 958 7331
admin@hivesarchitects.co.uk