



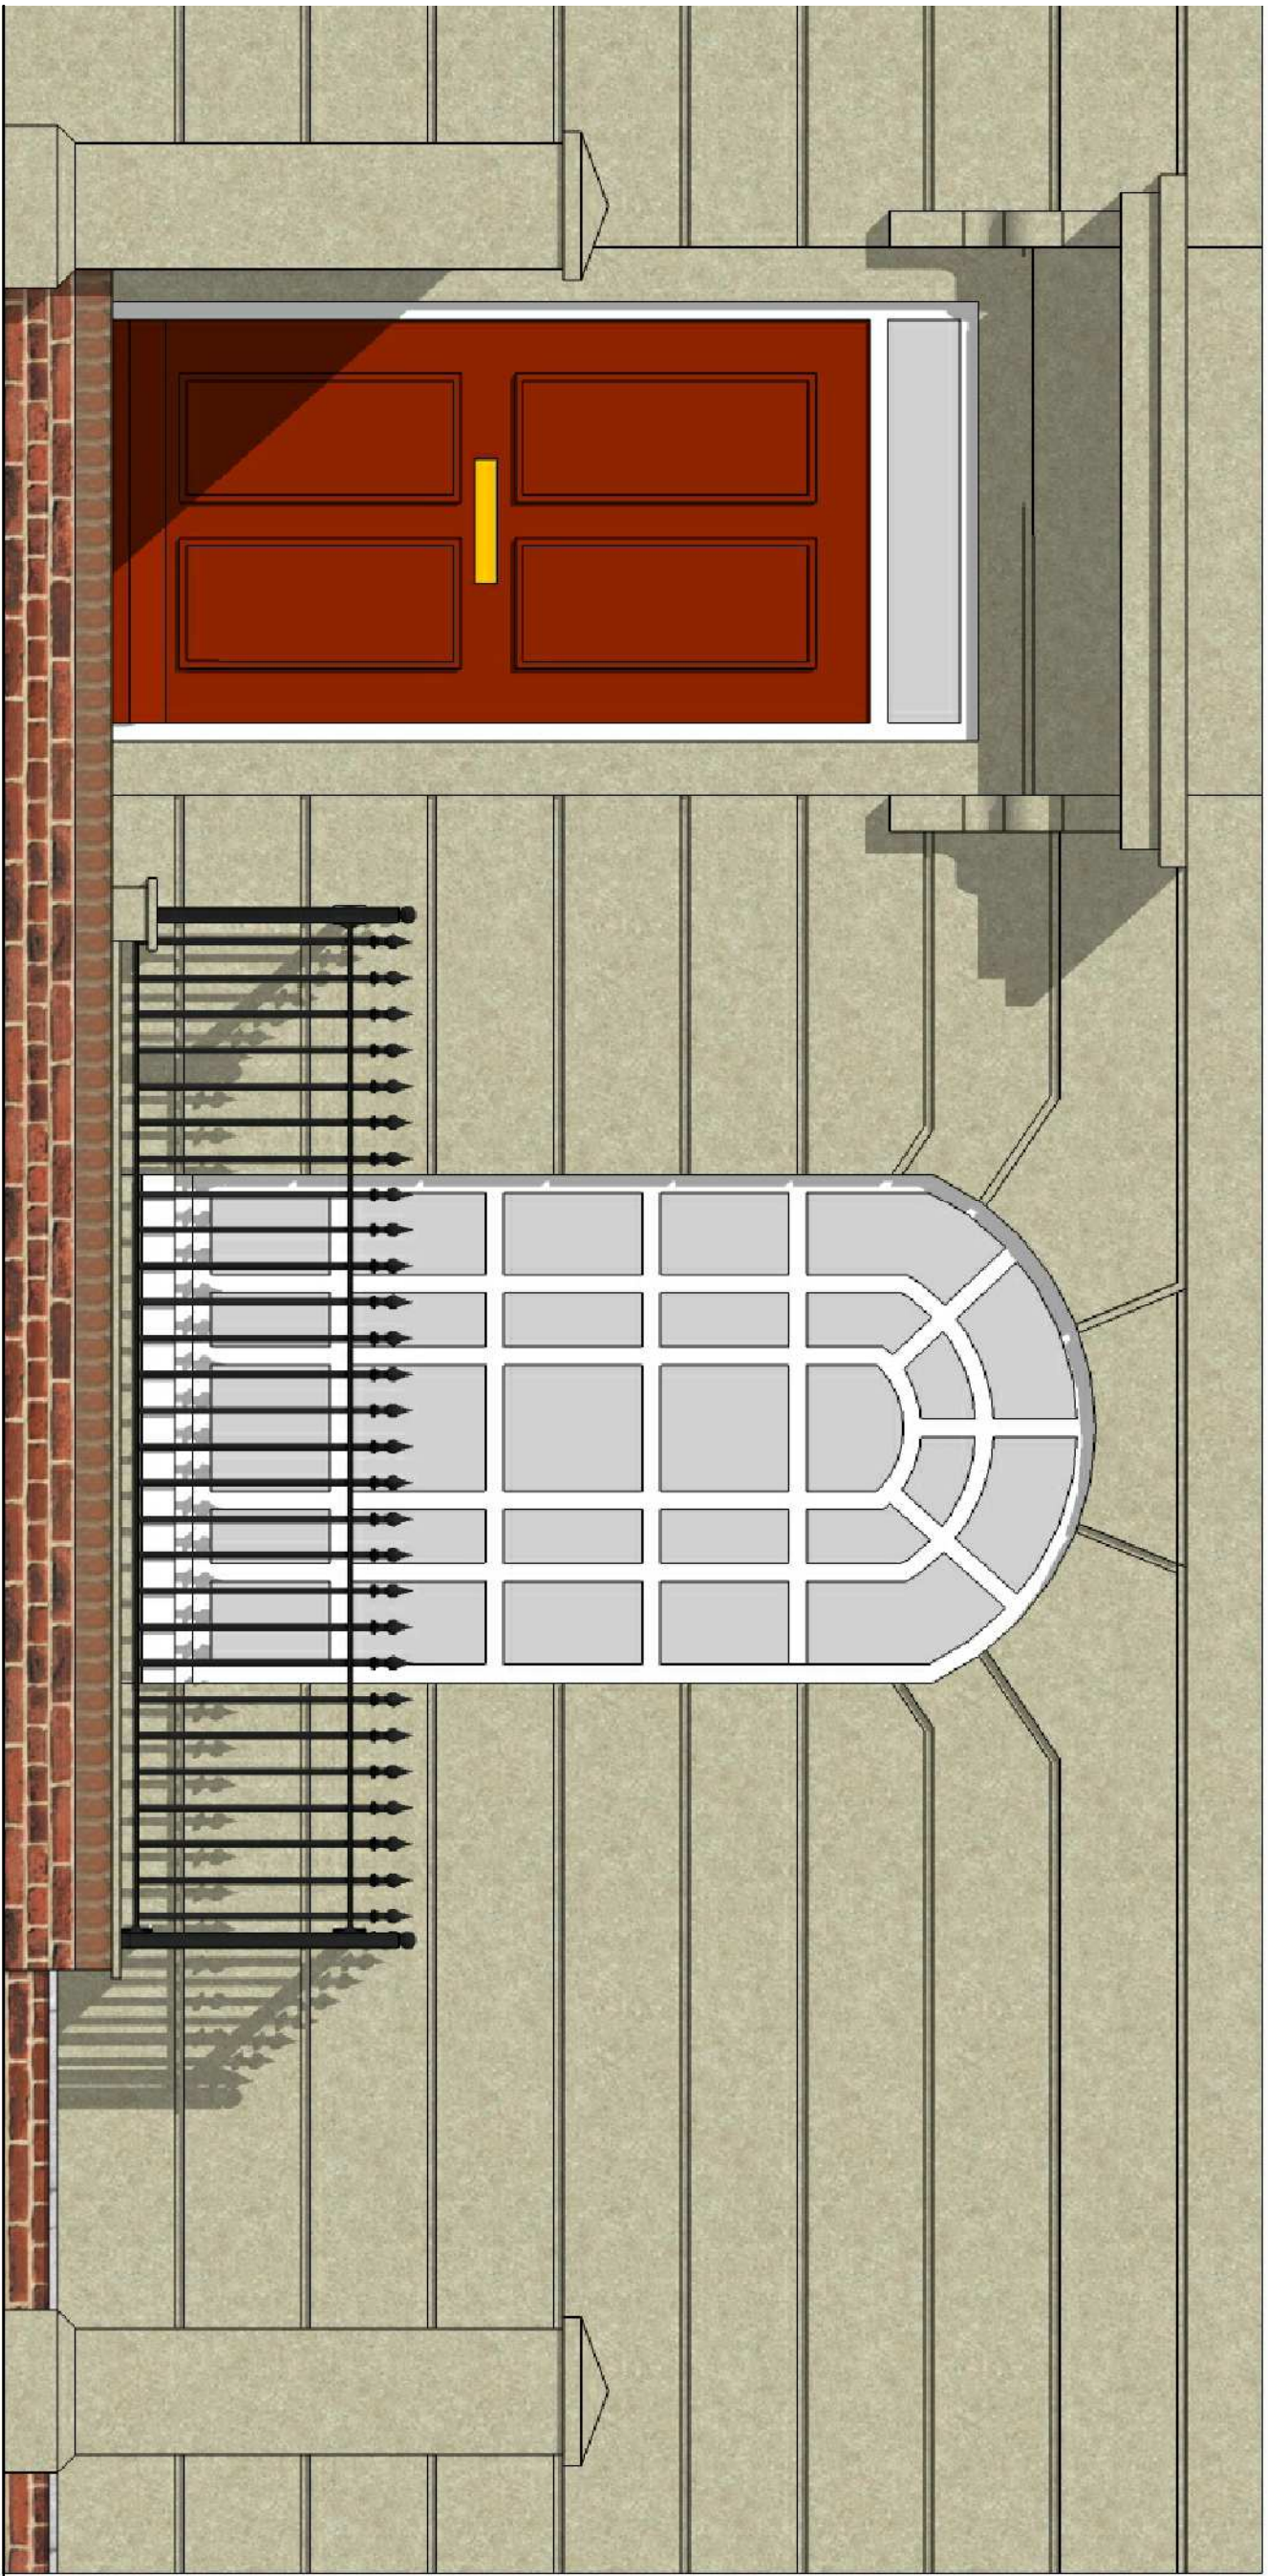


1 Lightwell Front Elevation
PL15
Scale 1:20


NOTE: Front railings not shown for clarity

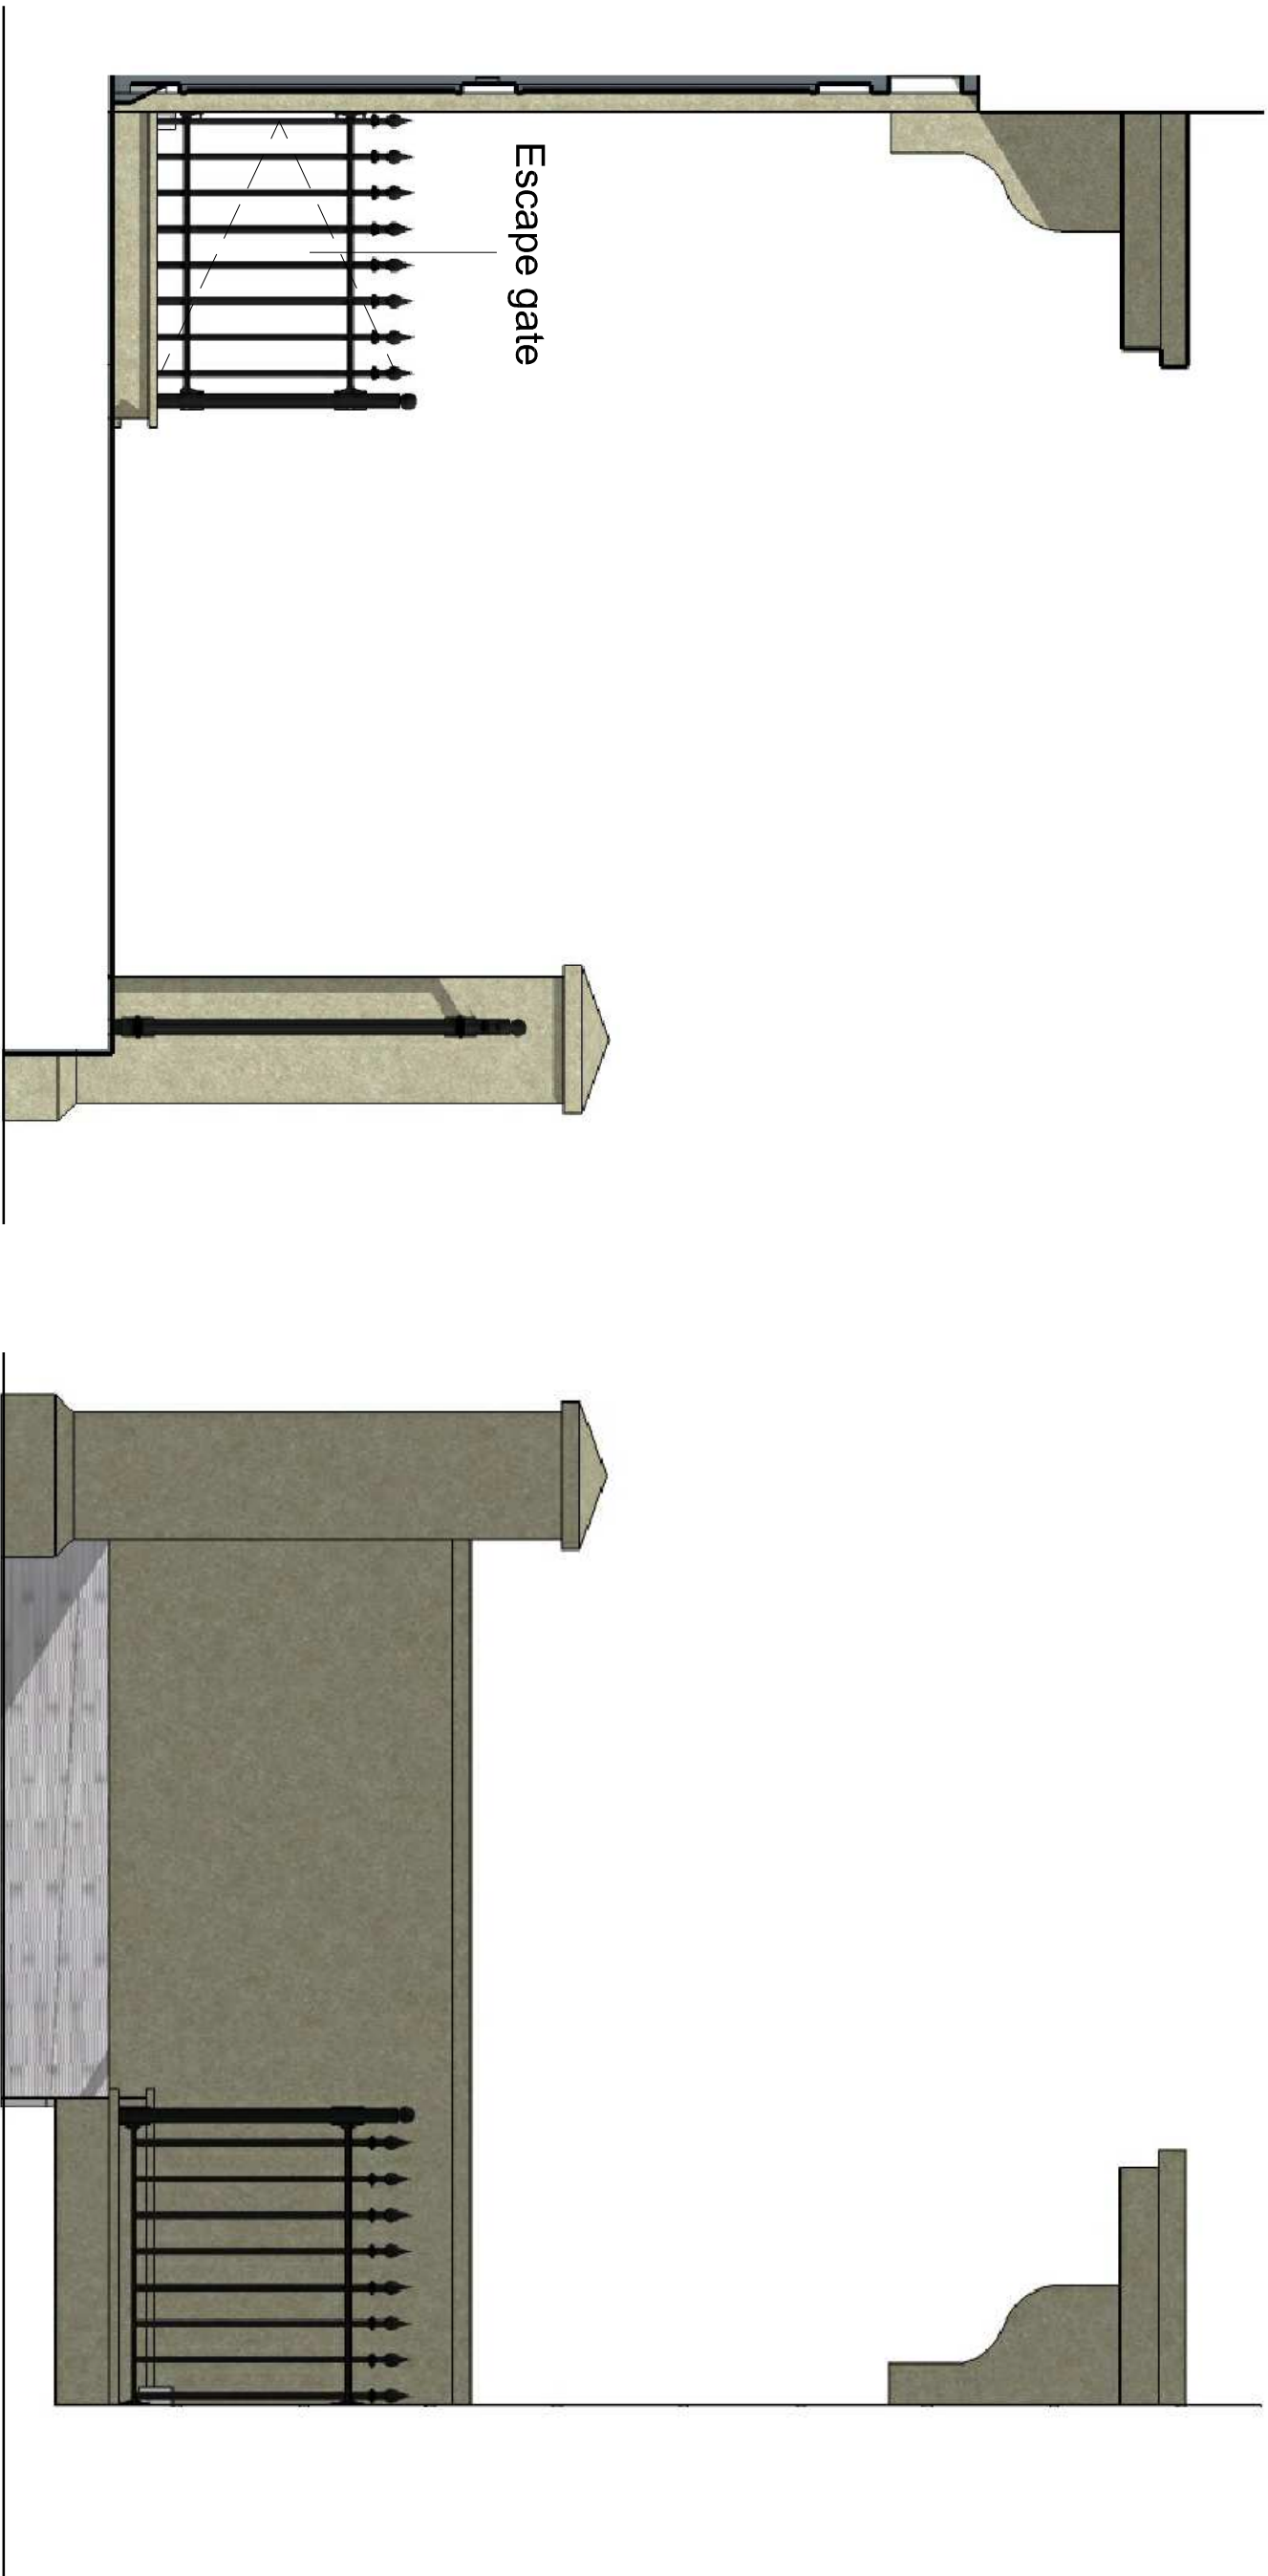

2 Lightwell Flank Elevation
PL15
Scale 1:20

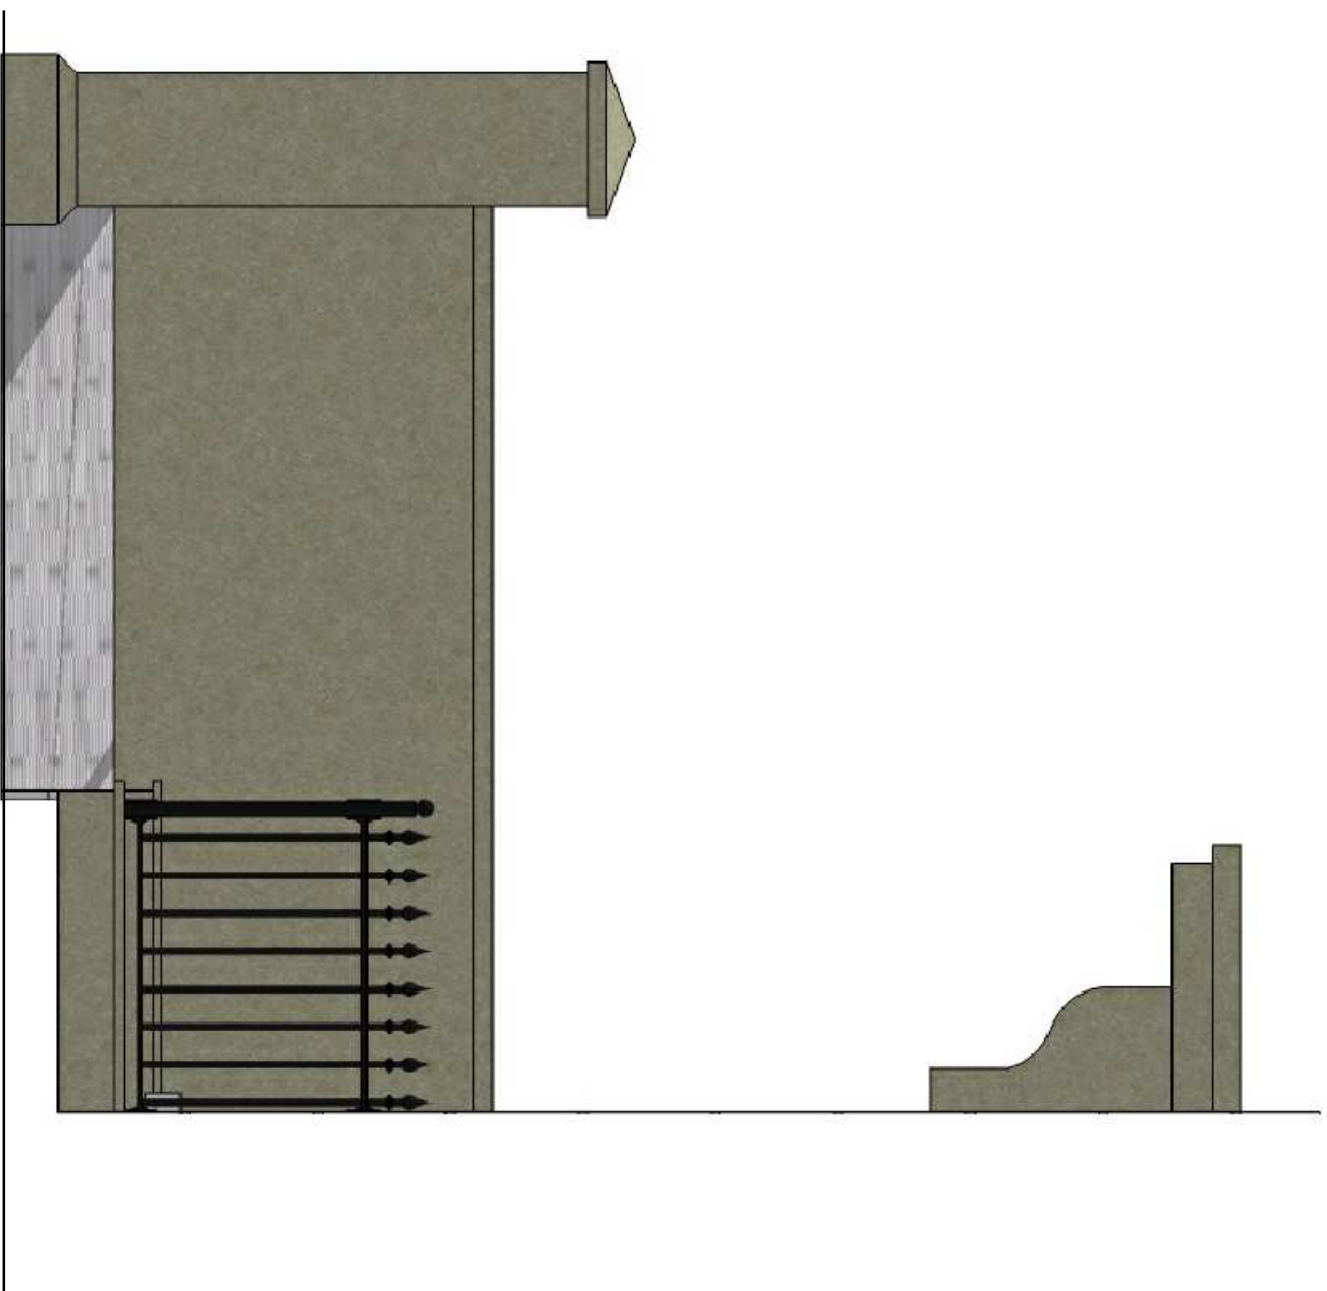

3 Lightwell Flank Elevation
PL15
Scale 1:20

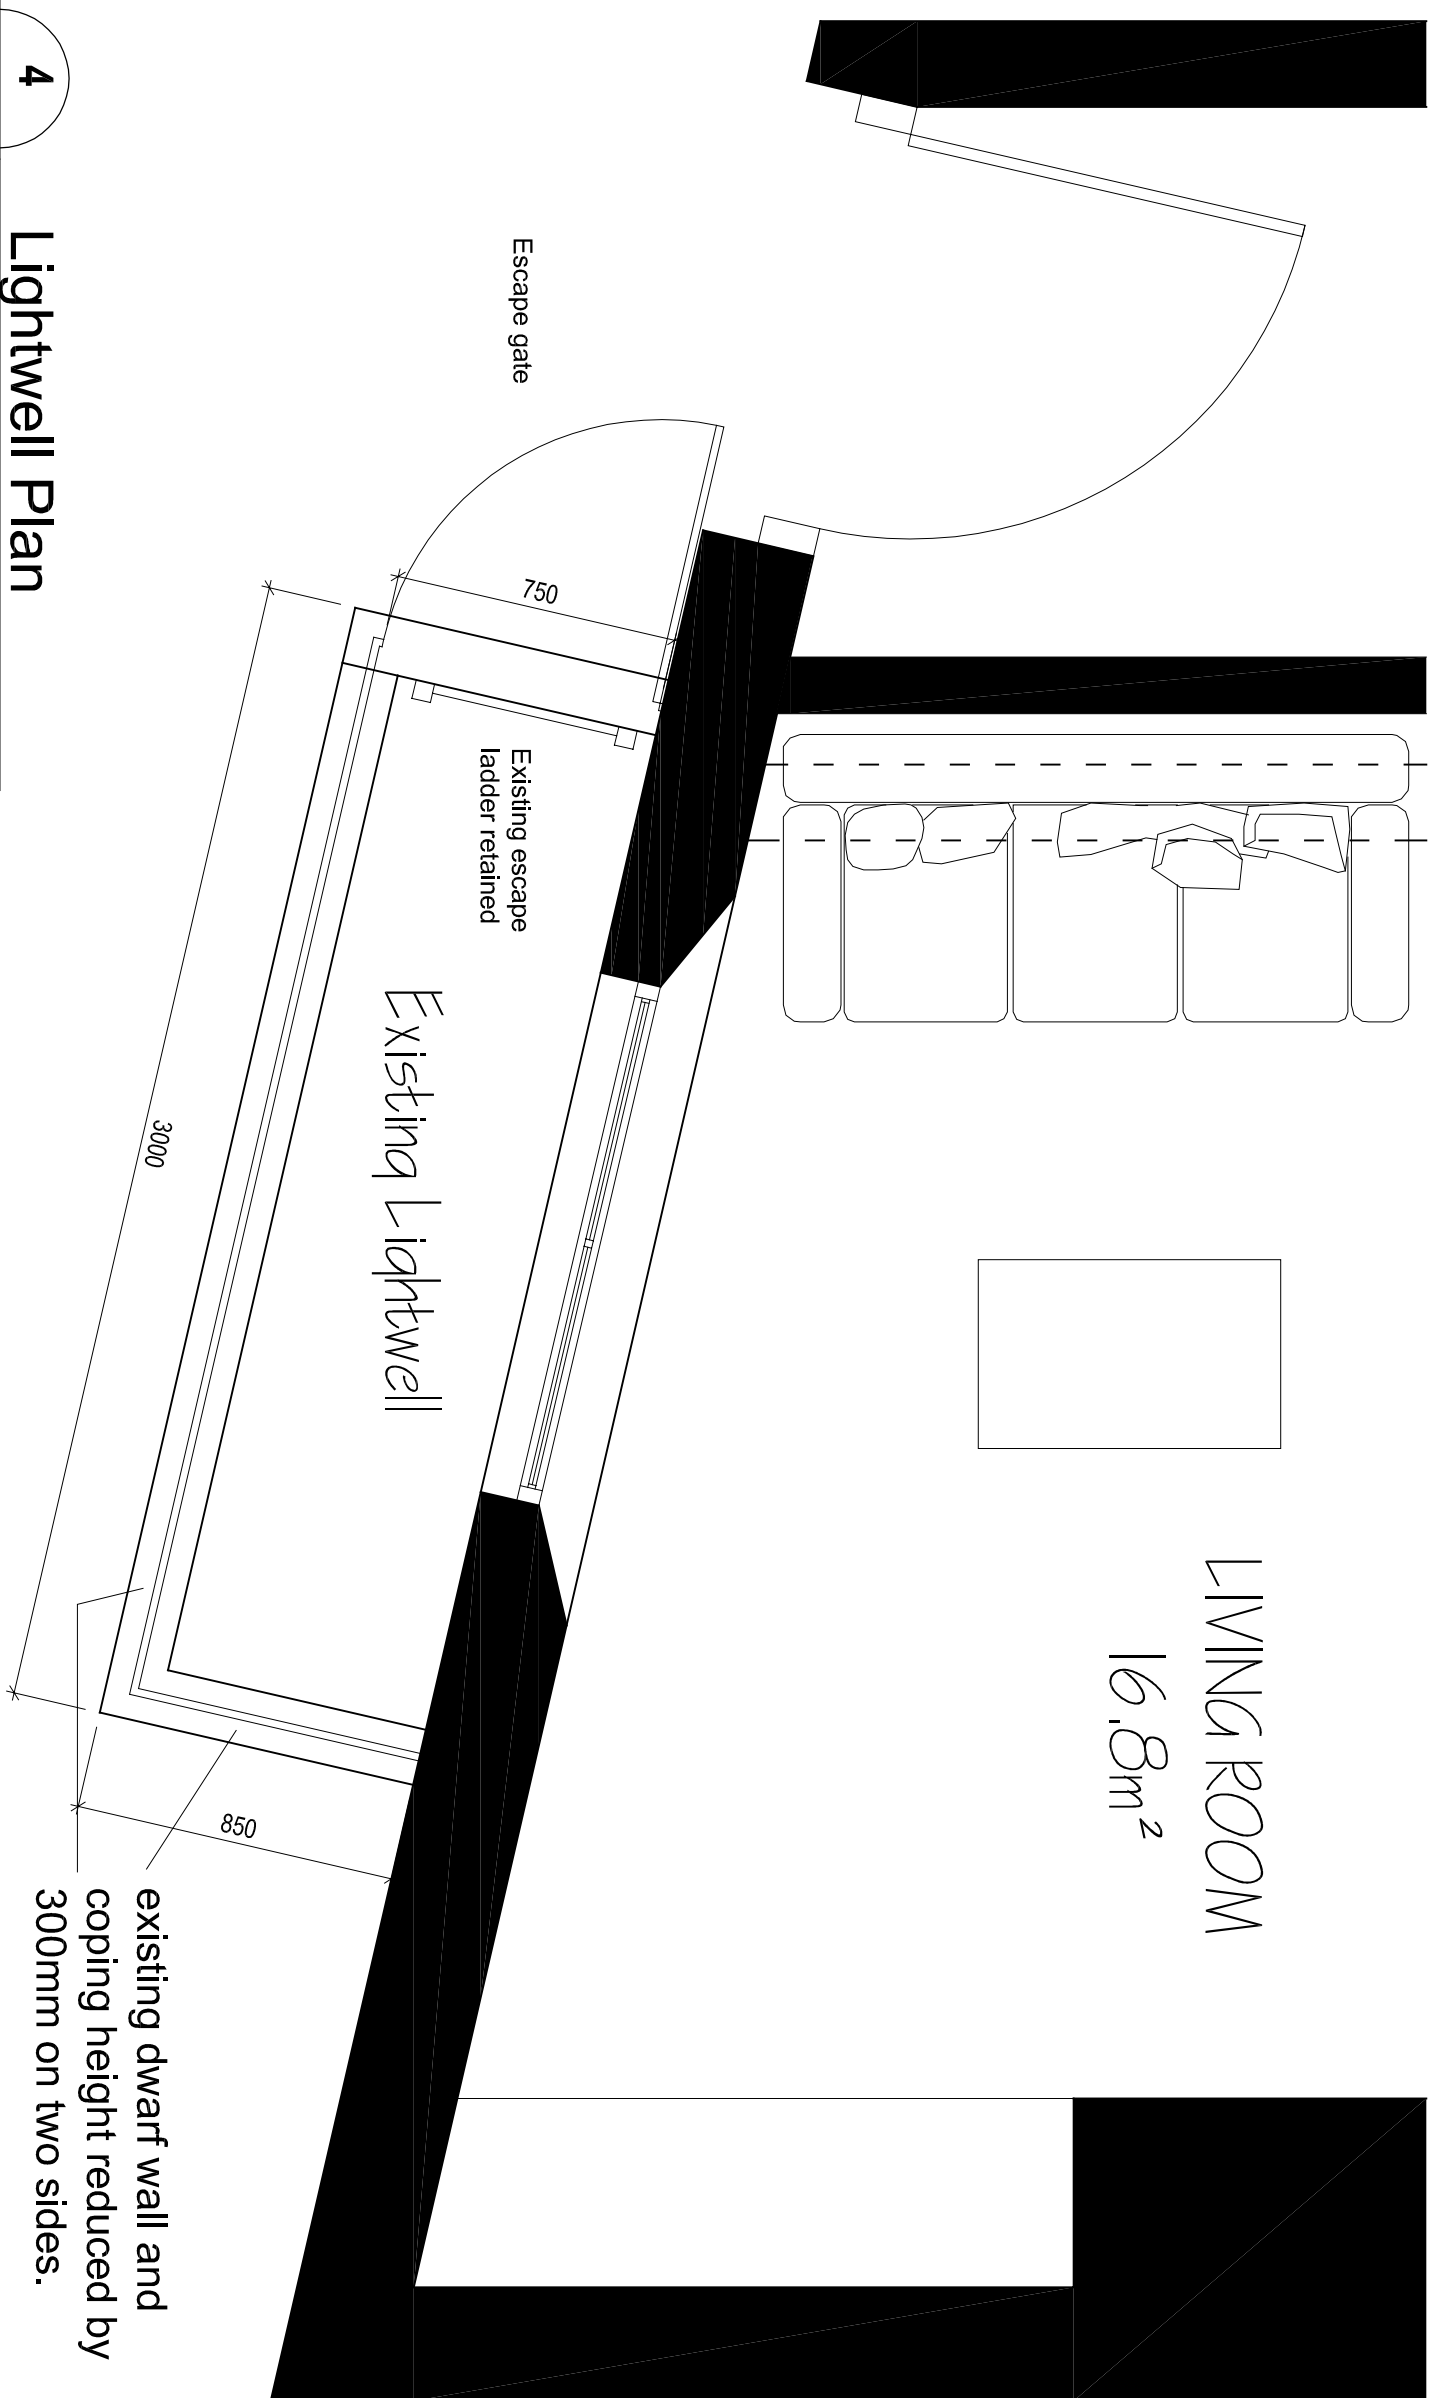

4 Lightwell Plan
PL15
Scale 1:20

NOTE: Final plan dimensions to be checked on site.



1 Lightwell Visualisation
PL15
Scale: n/s

NOTE: Front railings not shown for clarity.

Railings to match front boundary but with top 300mm lower.

Corner post

lug fixing to walls

Corner post to match existing

Lug fixing here to avoid double post

Run of railing with no intermediate post

Existing coping dropped by 300mm

REV	DATE	NOTES	BY
LISTED BUILDING CONSENT			
Do not scale from this drawing - all dimensions to be checked on site			

the
aed
practice

Building L27, London Road Campus
London Road, Reading, RG1 5AQ
t: 0118 916 8450 f: 0118 916 8459
mail@aedpractice.co.uk www.aedpractice.co.uk
Also in Wokingham, Berkshire
Copyright © The AED Practice Limited (2012)

MR ANTHONY SANDALL
40 QUEENS ROAD, READING, RG14AU
BASEMENT AND PART GROUND FLOOR
PROPOSED LIGHTWELL DETAILS
Scale: As indicated @ A1 Date: 07.08.17
Dwg No: **AS1465/PL15** Rev: