


The copyright of this drawing is vested with Corstorphine + Wright Ltd and must not be copied or reproduced without the consent of the company.

Figured dimensions only to be taken from this drawing. DO NOT SCALE. All contractors must visit the site and be responsible for checking all setting out dimensions and notifying the architect of any discrepancies prior to any manufacture or construction work.

NOTES:

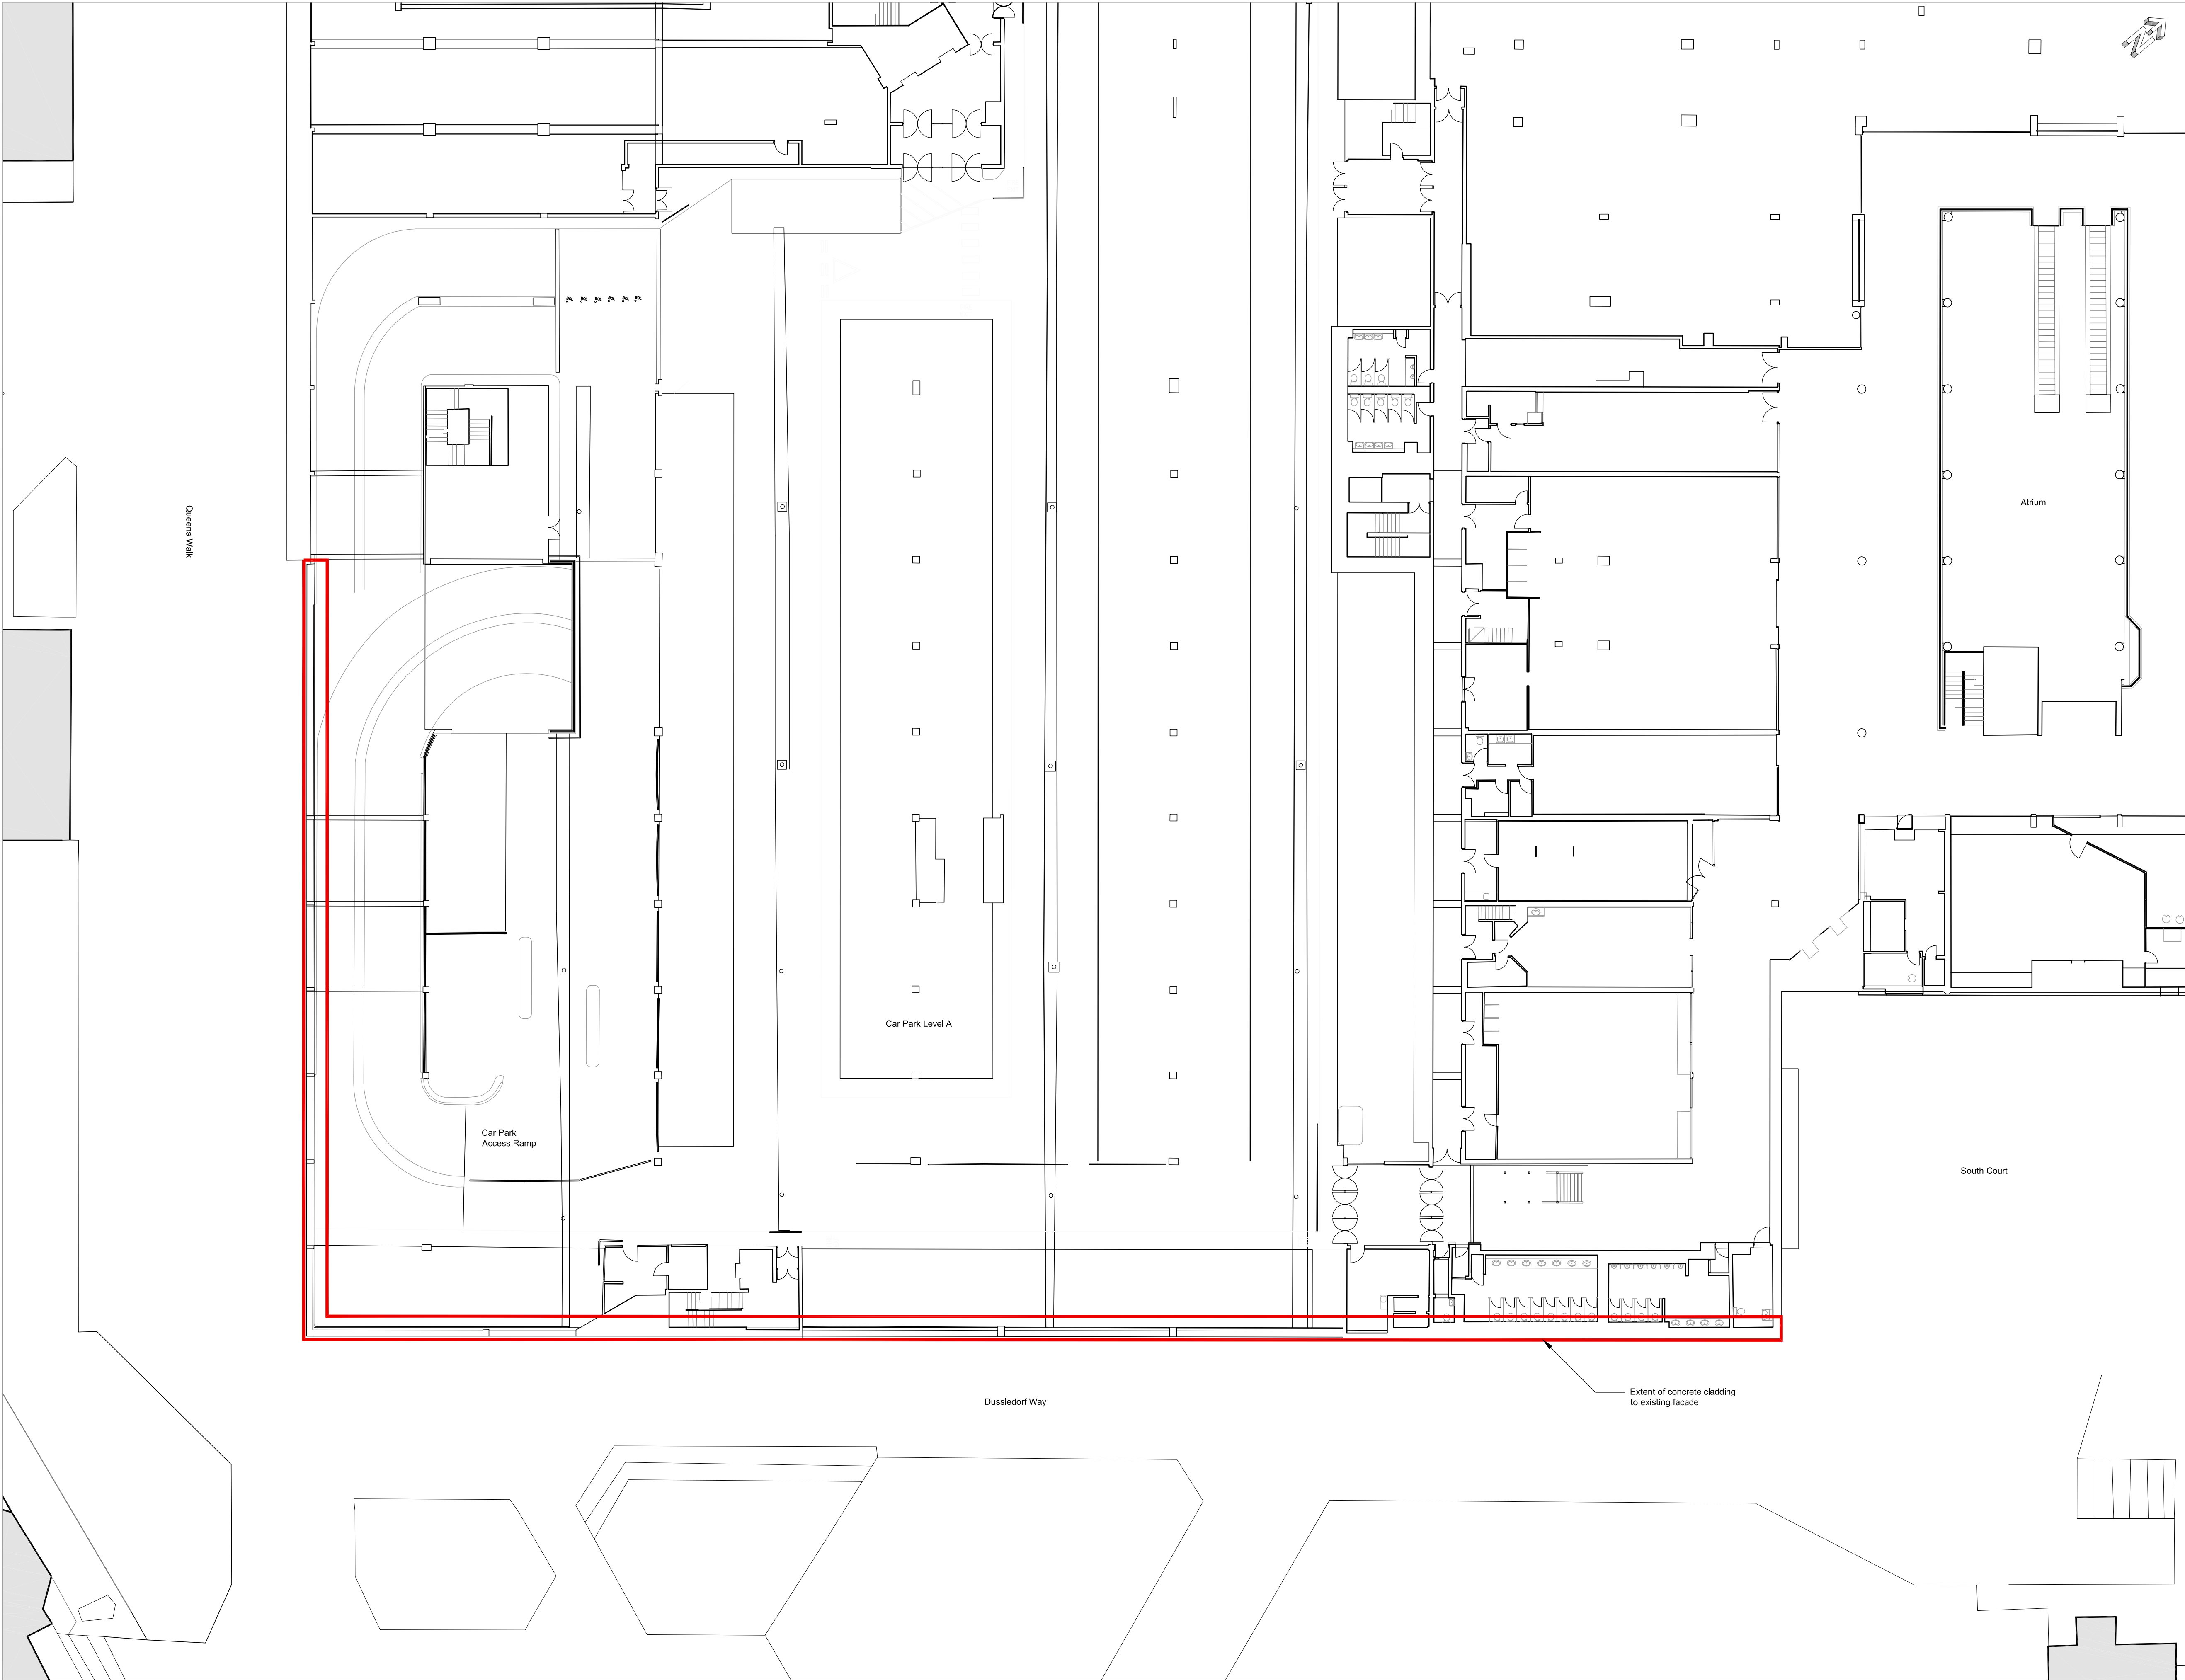

Key Plan

REV	DATE	NOTES	CHK
Client			

INCEPTION (READING) SARL

Project

BROAD STREET MALL
READING

Drawing Title

EXISTING
CAR PARK FACADE LIGHTING
FIRST FLOOR PLAN

Drawn	Checked	Paper Size	Scale	Date
BH	CMc	A1	1:200	AUG 2017

Project No.	Drawing No.	Revision
15116	0351	00

**CORSTORPHINE
+WRIGHT
ARCHITECTS**

Warwick
London
Birmingham
Manchester
Newcastle

Brook Hall Brook Street Warwick CV34 4BL
Tel. 01926 658444 www.corstorphine-wright.com

Existing
First Floor Plan
Scale 1:200