


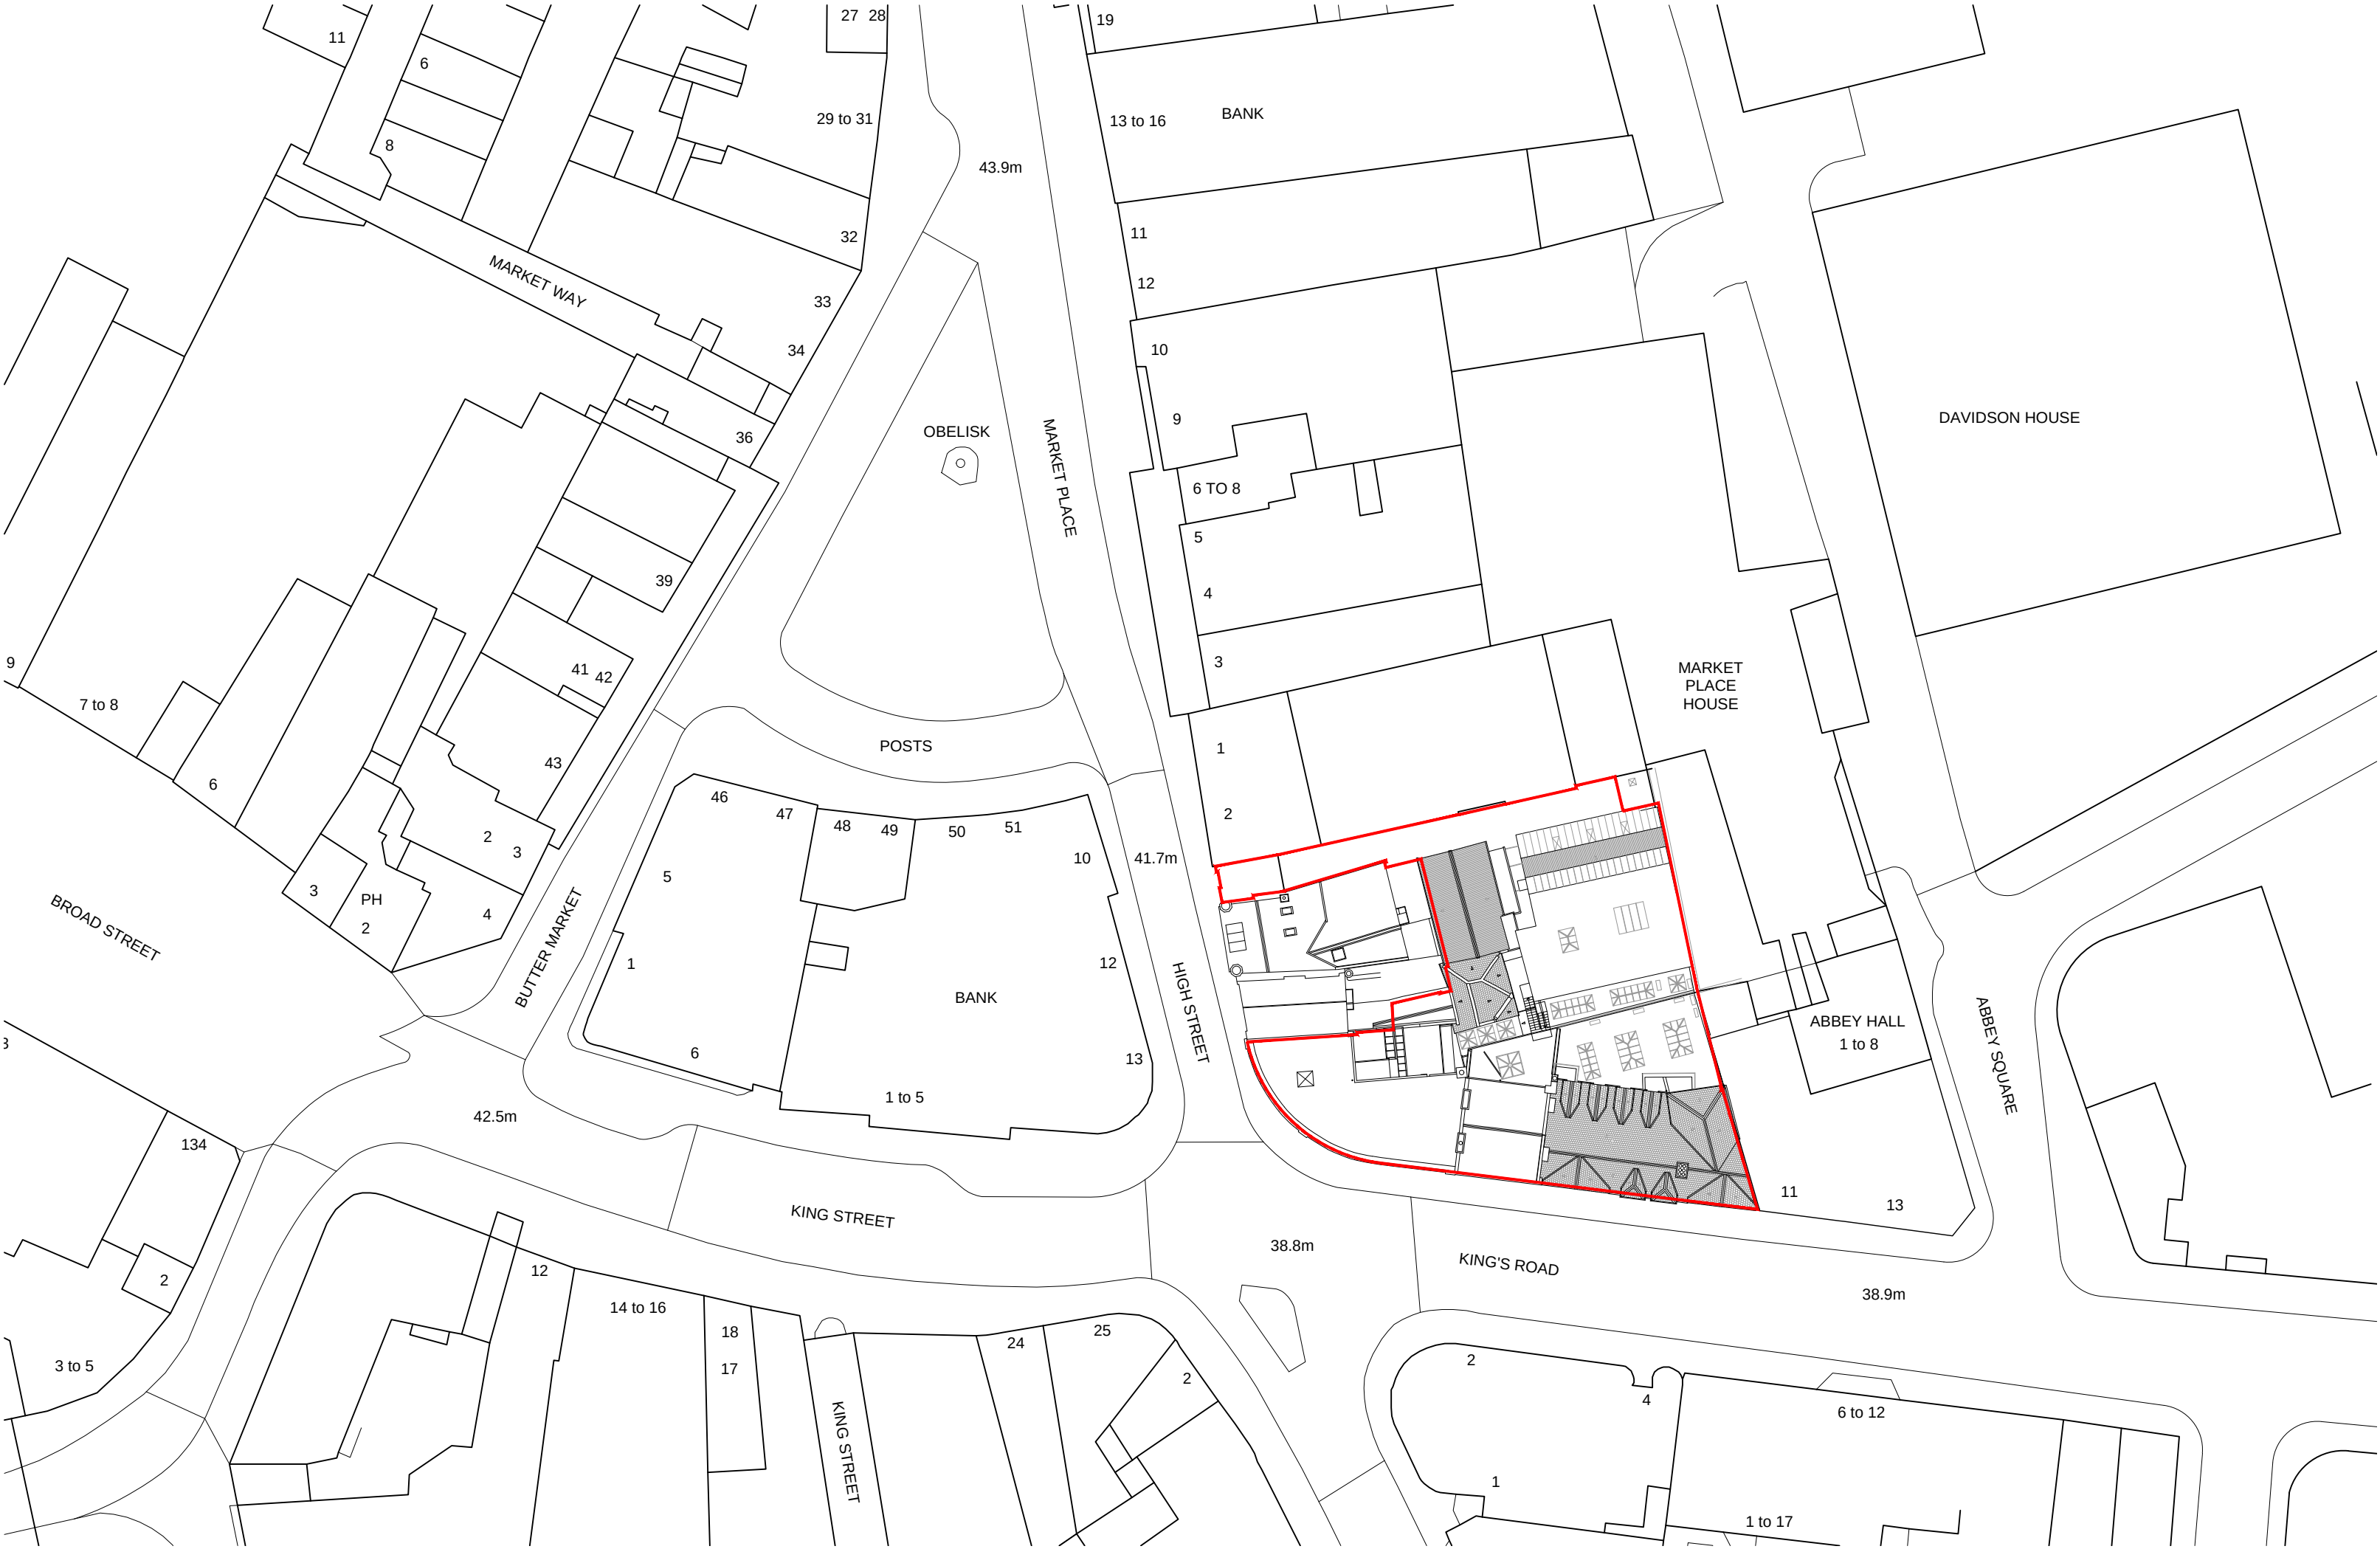

EXISTING SITE PLAN

N

0

5m

10m

25m

50m

PROJECT

JACKSONS CORNER
1-9 KING'S ROAD, READING

CLIENT

READING SECURITIES 2 LLP
INTERNATIONAL HOUSE, 1-6 YARMOUTH PLACE, W1J 7BU

DESIGNERS

S333

Architecture+Urbanism

London

70 Cowcross

London EC1M 6EJ

Tel : +44(0) 20 7336 7026

Fax : +44(0) 20 7336 7027

info@s333.org

www.s333.org

S333

TITLE

EXISTING SITE PLAN

	NAME	SIGNATURE	DATE
Drawn by	AMc		08.04.16
Checked			

Revision A		
Revision B		
Revision C		
Revision D		

SCALE @ FORMAT	FILE NAME
1:500 @ A1	1300 C 100 01 PLANS
ISSUE DATE	PROPOSED STATUS
08.04.2016	PLANNING APPLICATION

PROJECT	TYPE	SEQUENCE No.	REV.	NOTE
1	3	0	0	1