


Rev.	Date	Note	Author	Checked

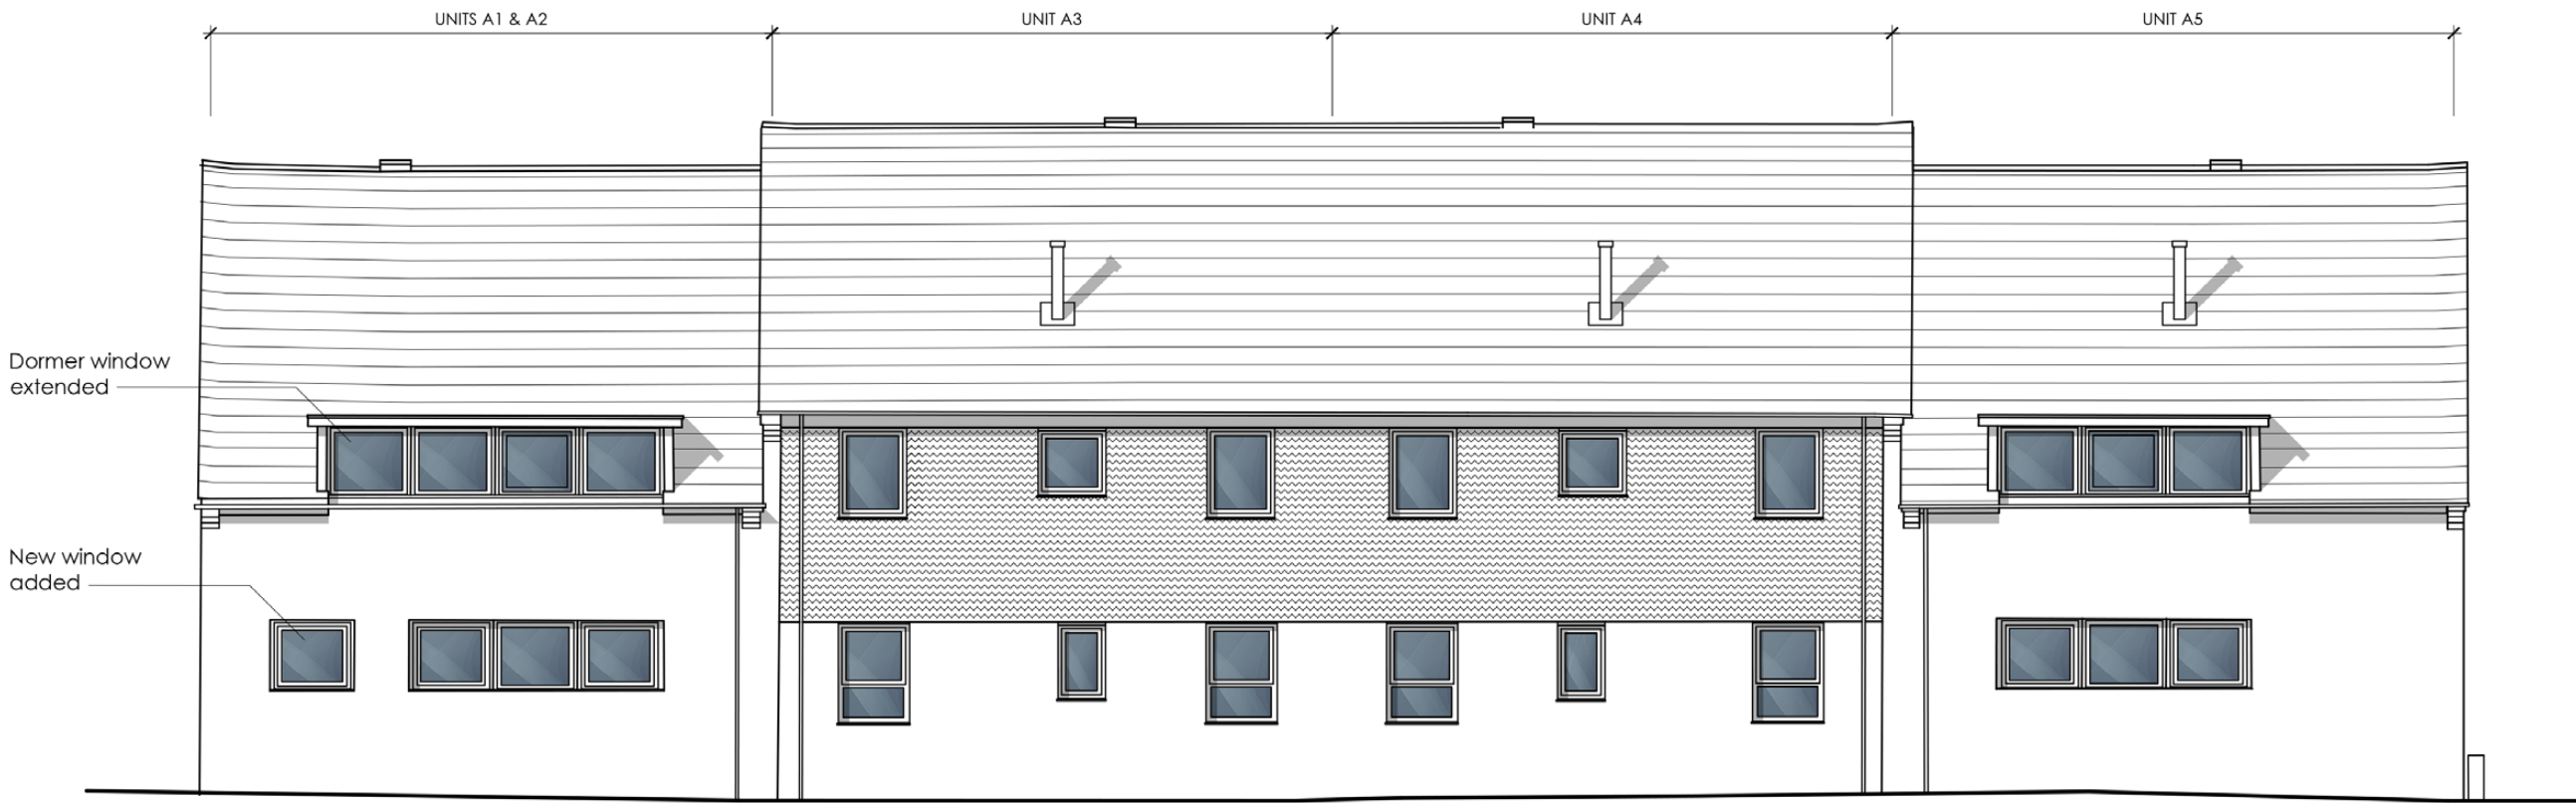


BLOCK A - PROPOSED NORTH ELEVATION 1:100




BLOCK A - EAST ELEVATION 1:100 (REMAINS UNCHANGED)



BLOCK A - PROPOSED SOUTH ELEVATION 1:100

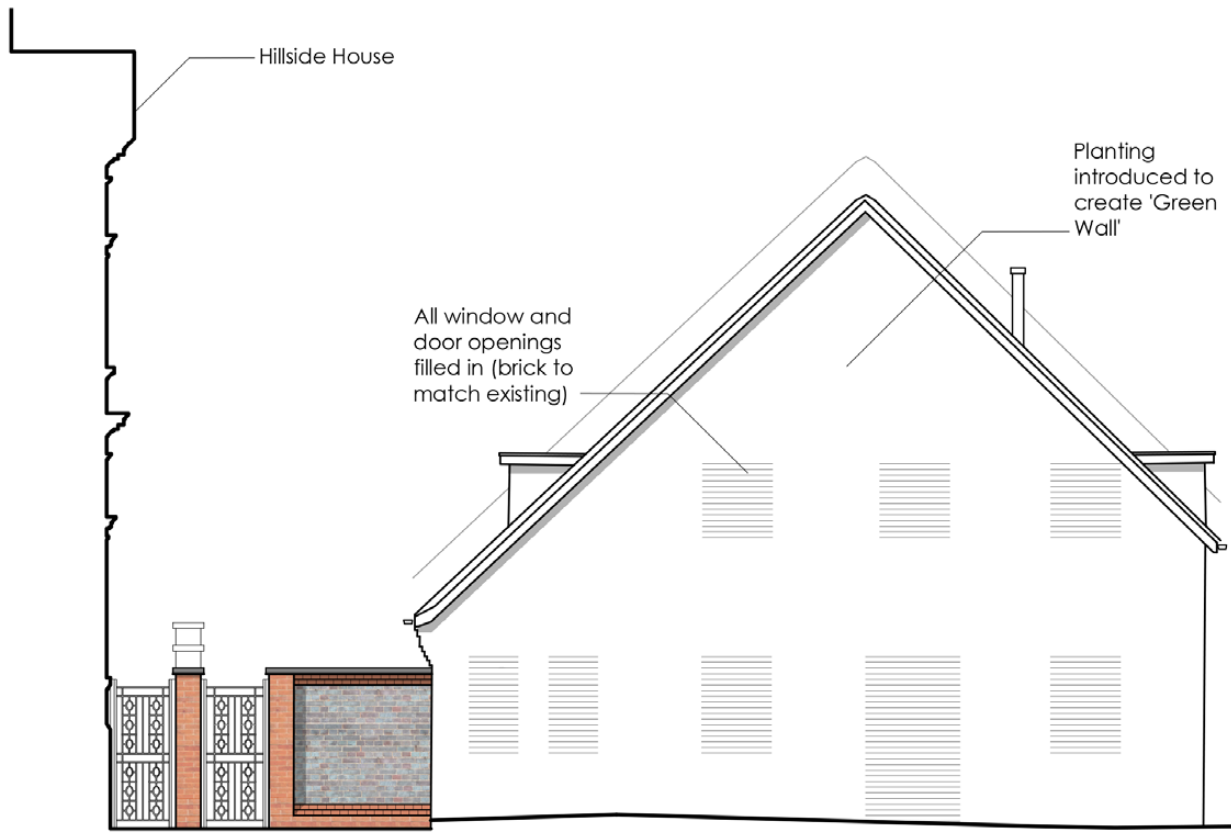

BLOCK A - PROPOSED EAST ELEVATION 1:100

 

Project	Student Housing & Landscape Improvement Hillside House, Allcroft Road Reading RG1 5DJ					Drawing	Proposed Block A Elevations			
						Job-Dwg Number	16002-PL-09		Rev.	-
Client	Turner Estates					WESTON + CO ARCHITECTS Watlington House 44 Watlington Street Reading, RG1 4RJ T. 0118 375 0252 www.weston-co.com				
Status	PLANNING									
Scale	1/100		Sheet Size A2							
Author	CTW	Checked	CTW	Date	10/01/2017					