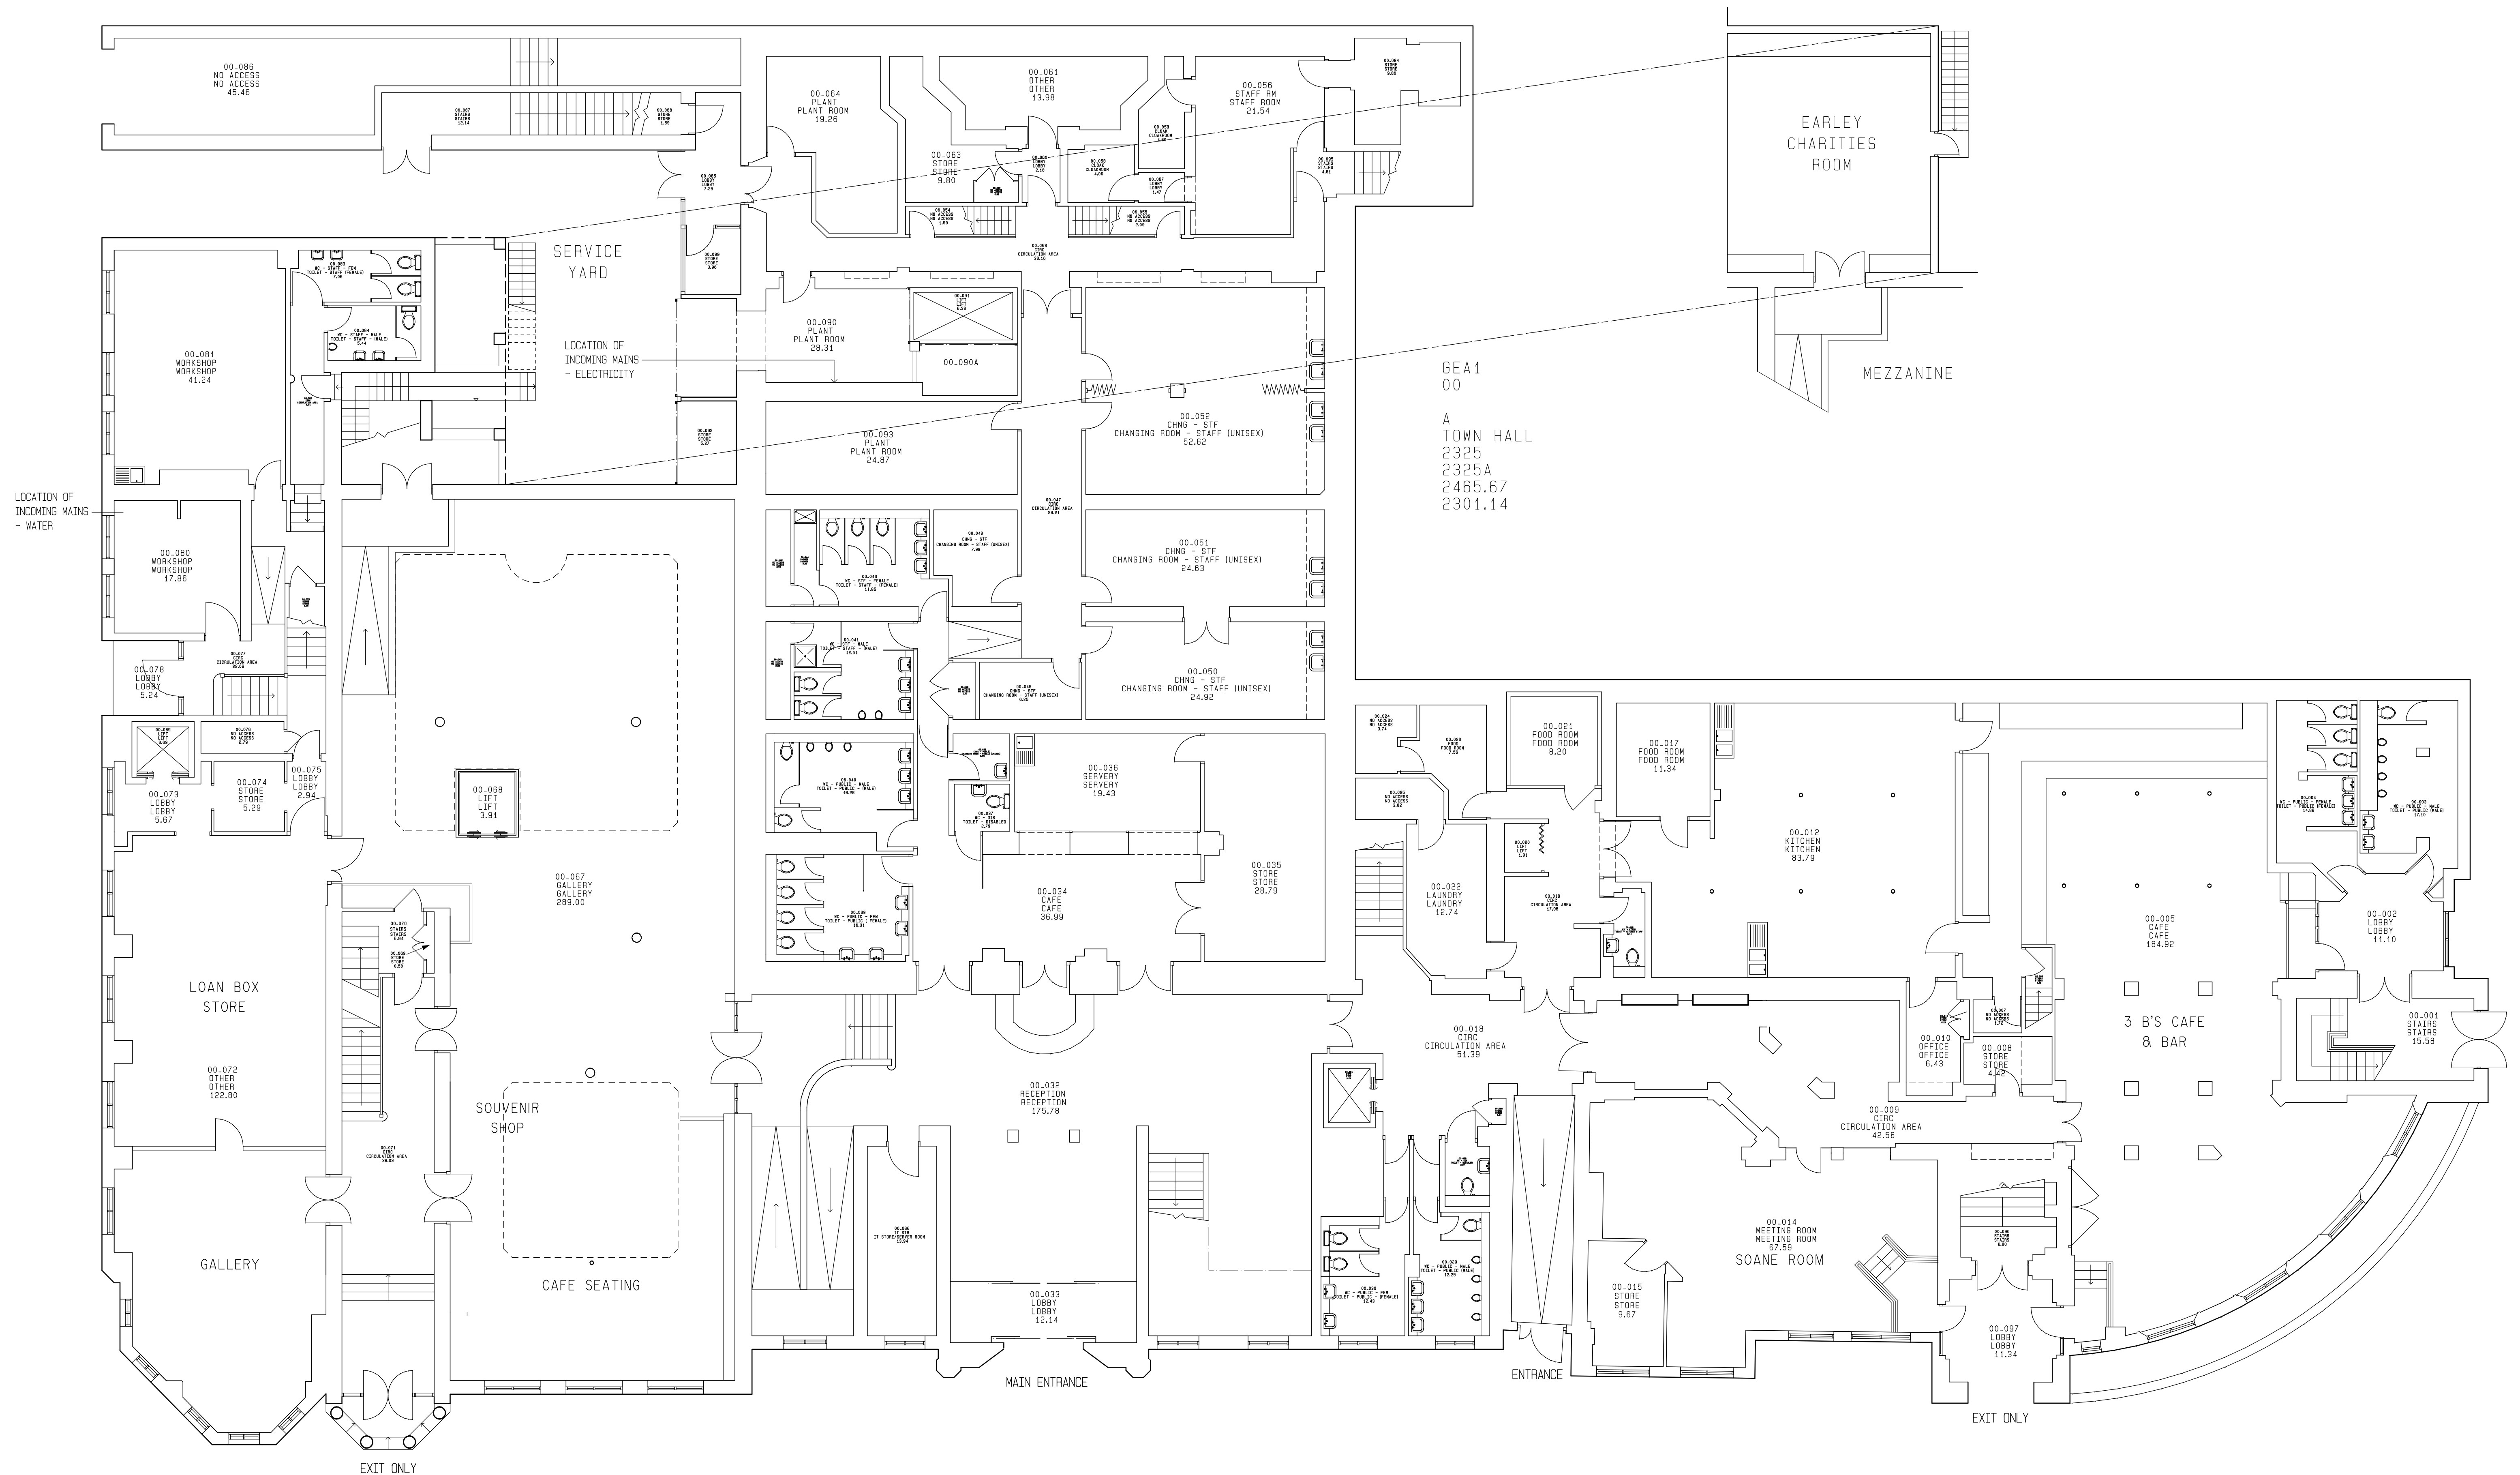


The Town Hall & Museum
Blagrove Street
Reading
RG1 1QH

CORPORATE PROPERTY SERVICES		
19 Bennet Road, Reading RG2 0QX - Tel: 0118 937 3094		
Listed Building Consent for Internal Alterations	Drawn by: CRR	
	Checked by:	
	Date: 27/05/2016	
	Scale: 1:100 (A1 paper)	
Existing Floor Plan - GROUND		Drawing No: CSS/16/001/TH/03