




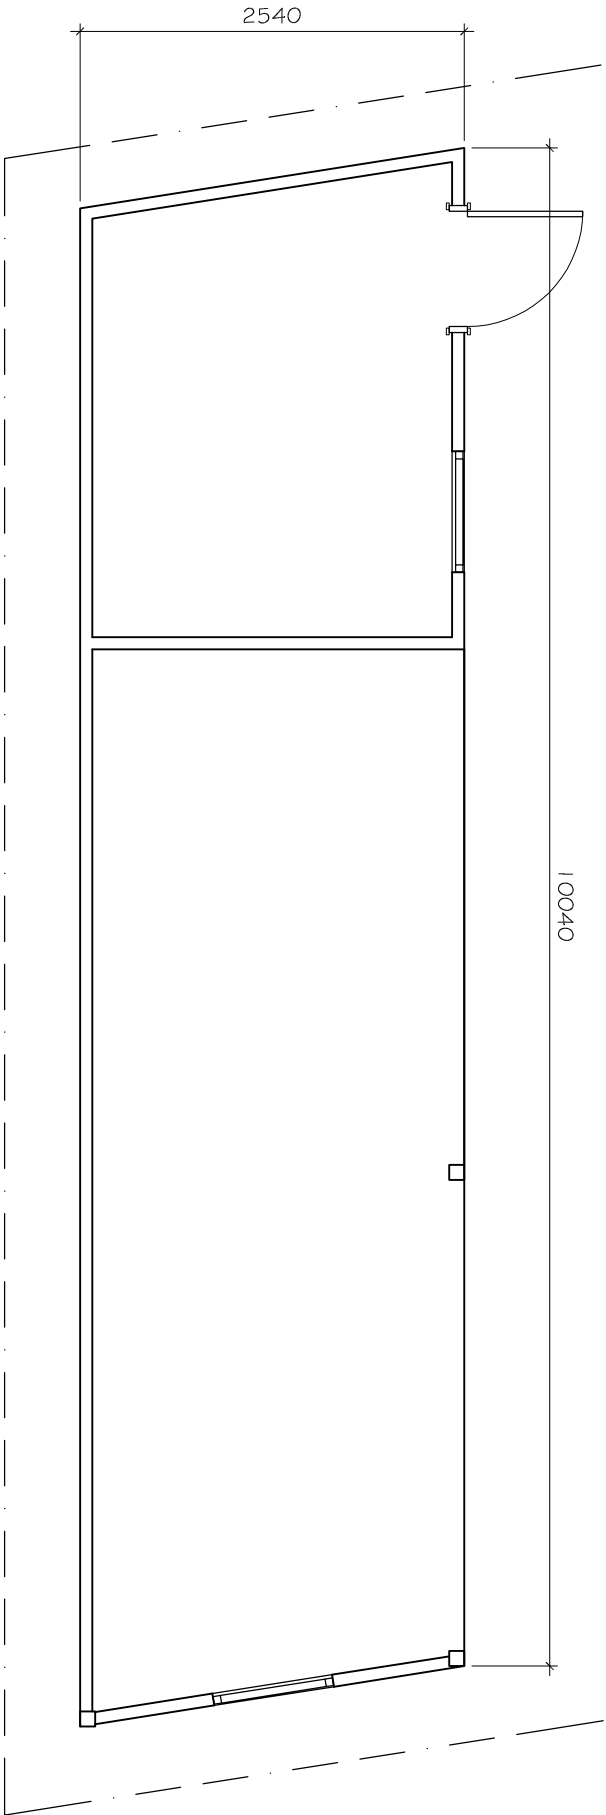


EXISTING FLOOR PLAN STORE / PERGOLA
SCALE 1-50


0 1 2 3 Metres

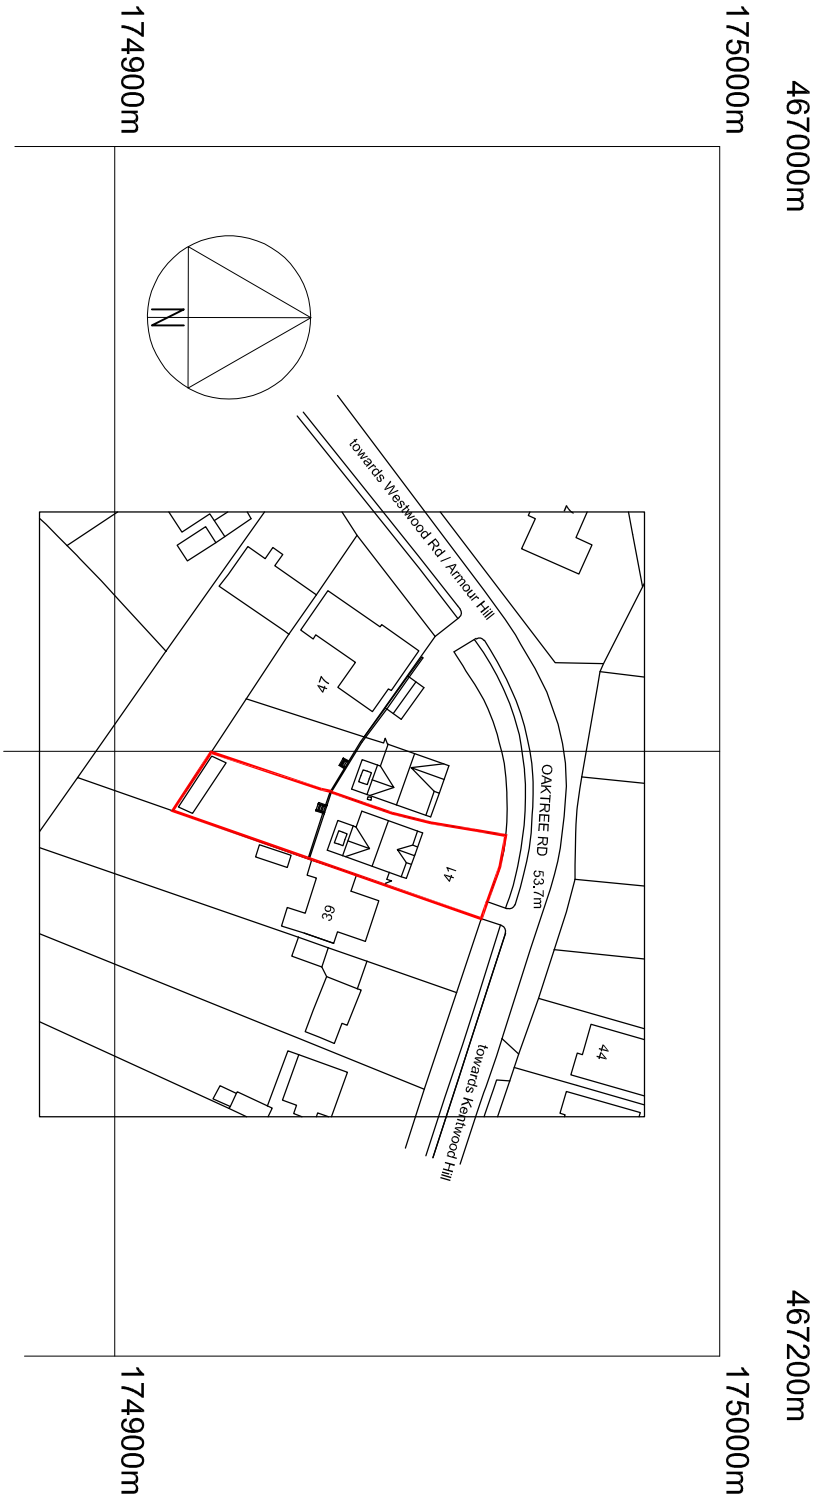


SITE PLAN
Scale 1-1250

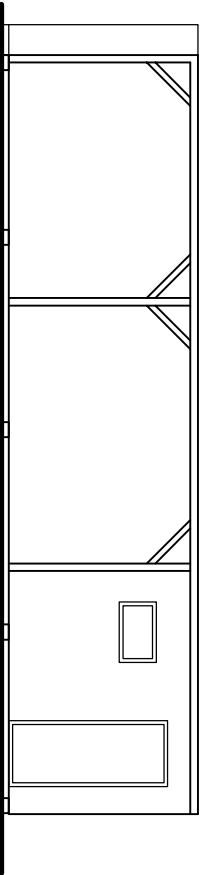 


FRONT (NORTH)

 


SIDE (WEST)

 

EXISTING ELEVATIONS

 

REAR (SOUTH)

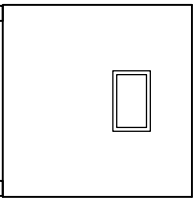

SIDE (EAST)

DATE	MODIFICATION	ISSUE	TITLE:-	SCALE:-
			PROPOSED OUTBUILDING AT 141 OAK TREE ROAD, TILEHURST, RG31 6JU For Mr J Carter	1:100 @ a A3
				DRAWN BY:-
				DATE:-
				CVS Designs JULY 2017
				DRAWING No:-
				01