




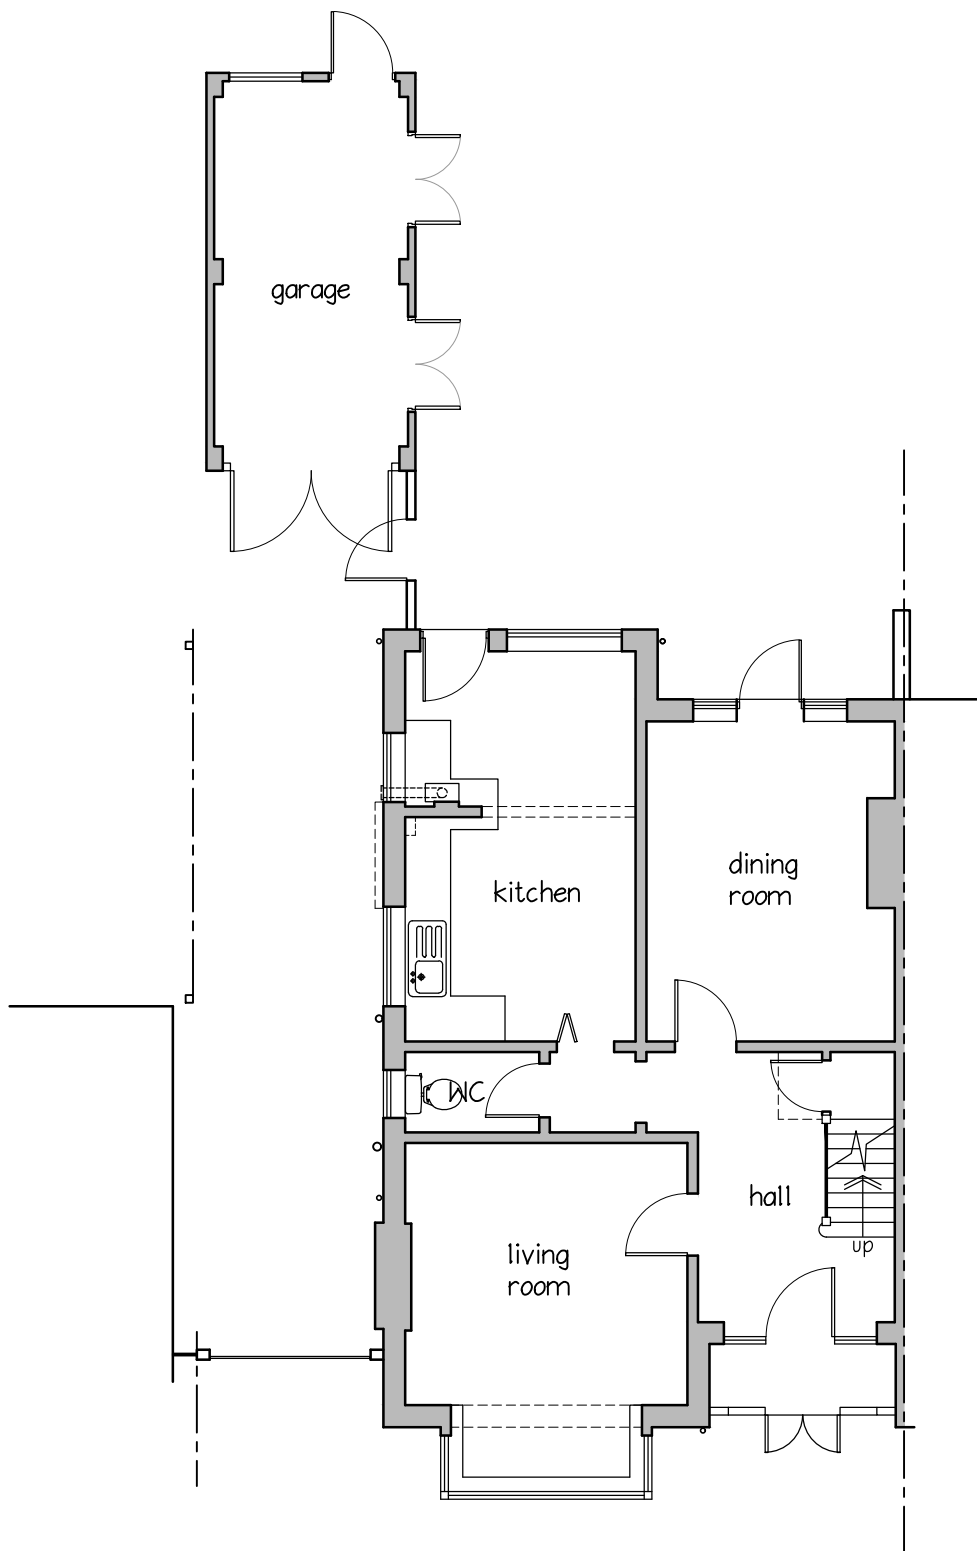

GROUND FLOOR PLAN

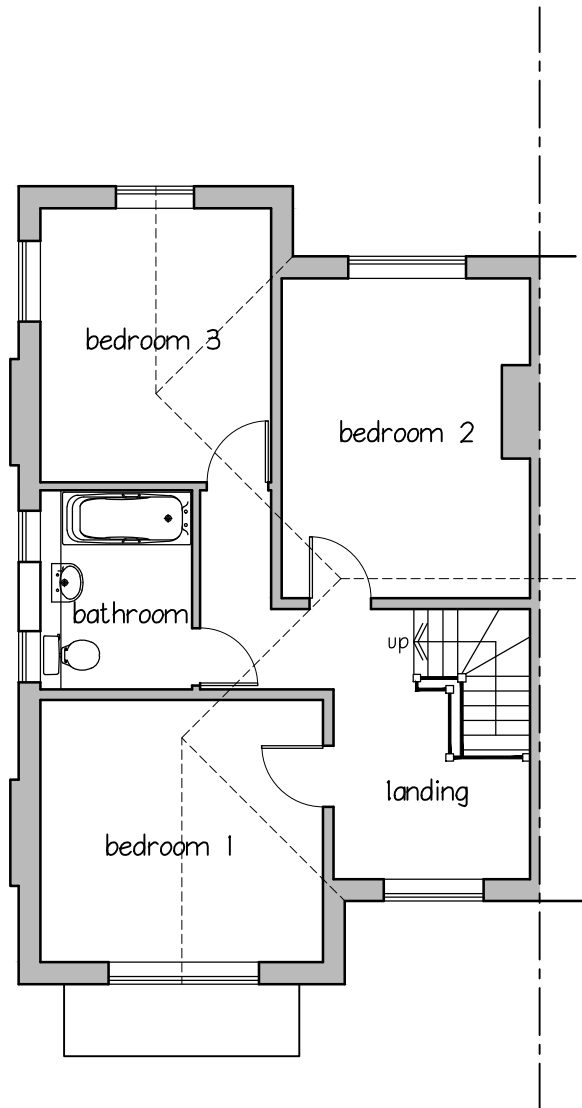

FIRST FLOOR PLAN

 

No.		Revision		Date		
Project				Project No	Drg No	Rev
Proposed single storey side and rear extensions				AL 01394	04	-
66, Highmoor Road, Caversham, RG4 7BG				Scale	Drawn by	
Drawing Title				1:100 @ A3	CG	
Existing Plans				Date	May 2017	
Rowan Lodge Φ Southend Road Φ Southend Bradfield Φ RG7 6ES						
tel: 0118 9745100 Φ e-mail: archytas@btconnect.com						
building design Φ CAD support Φ planning Φ space planning Φ surveying						
						