



Existing Site Plan

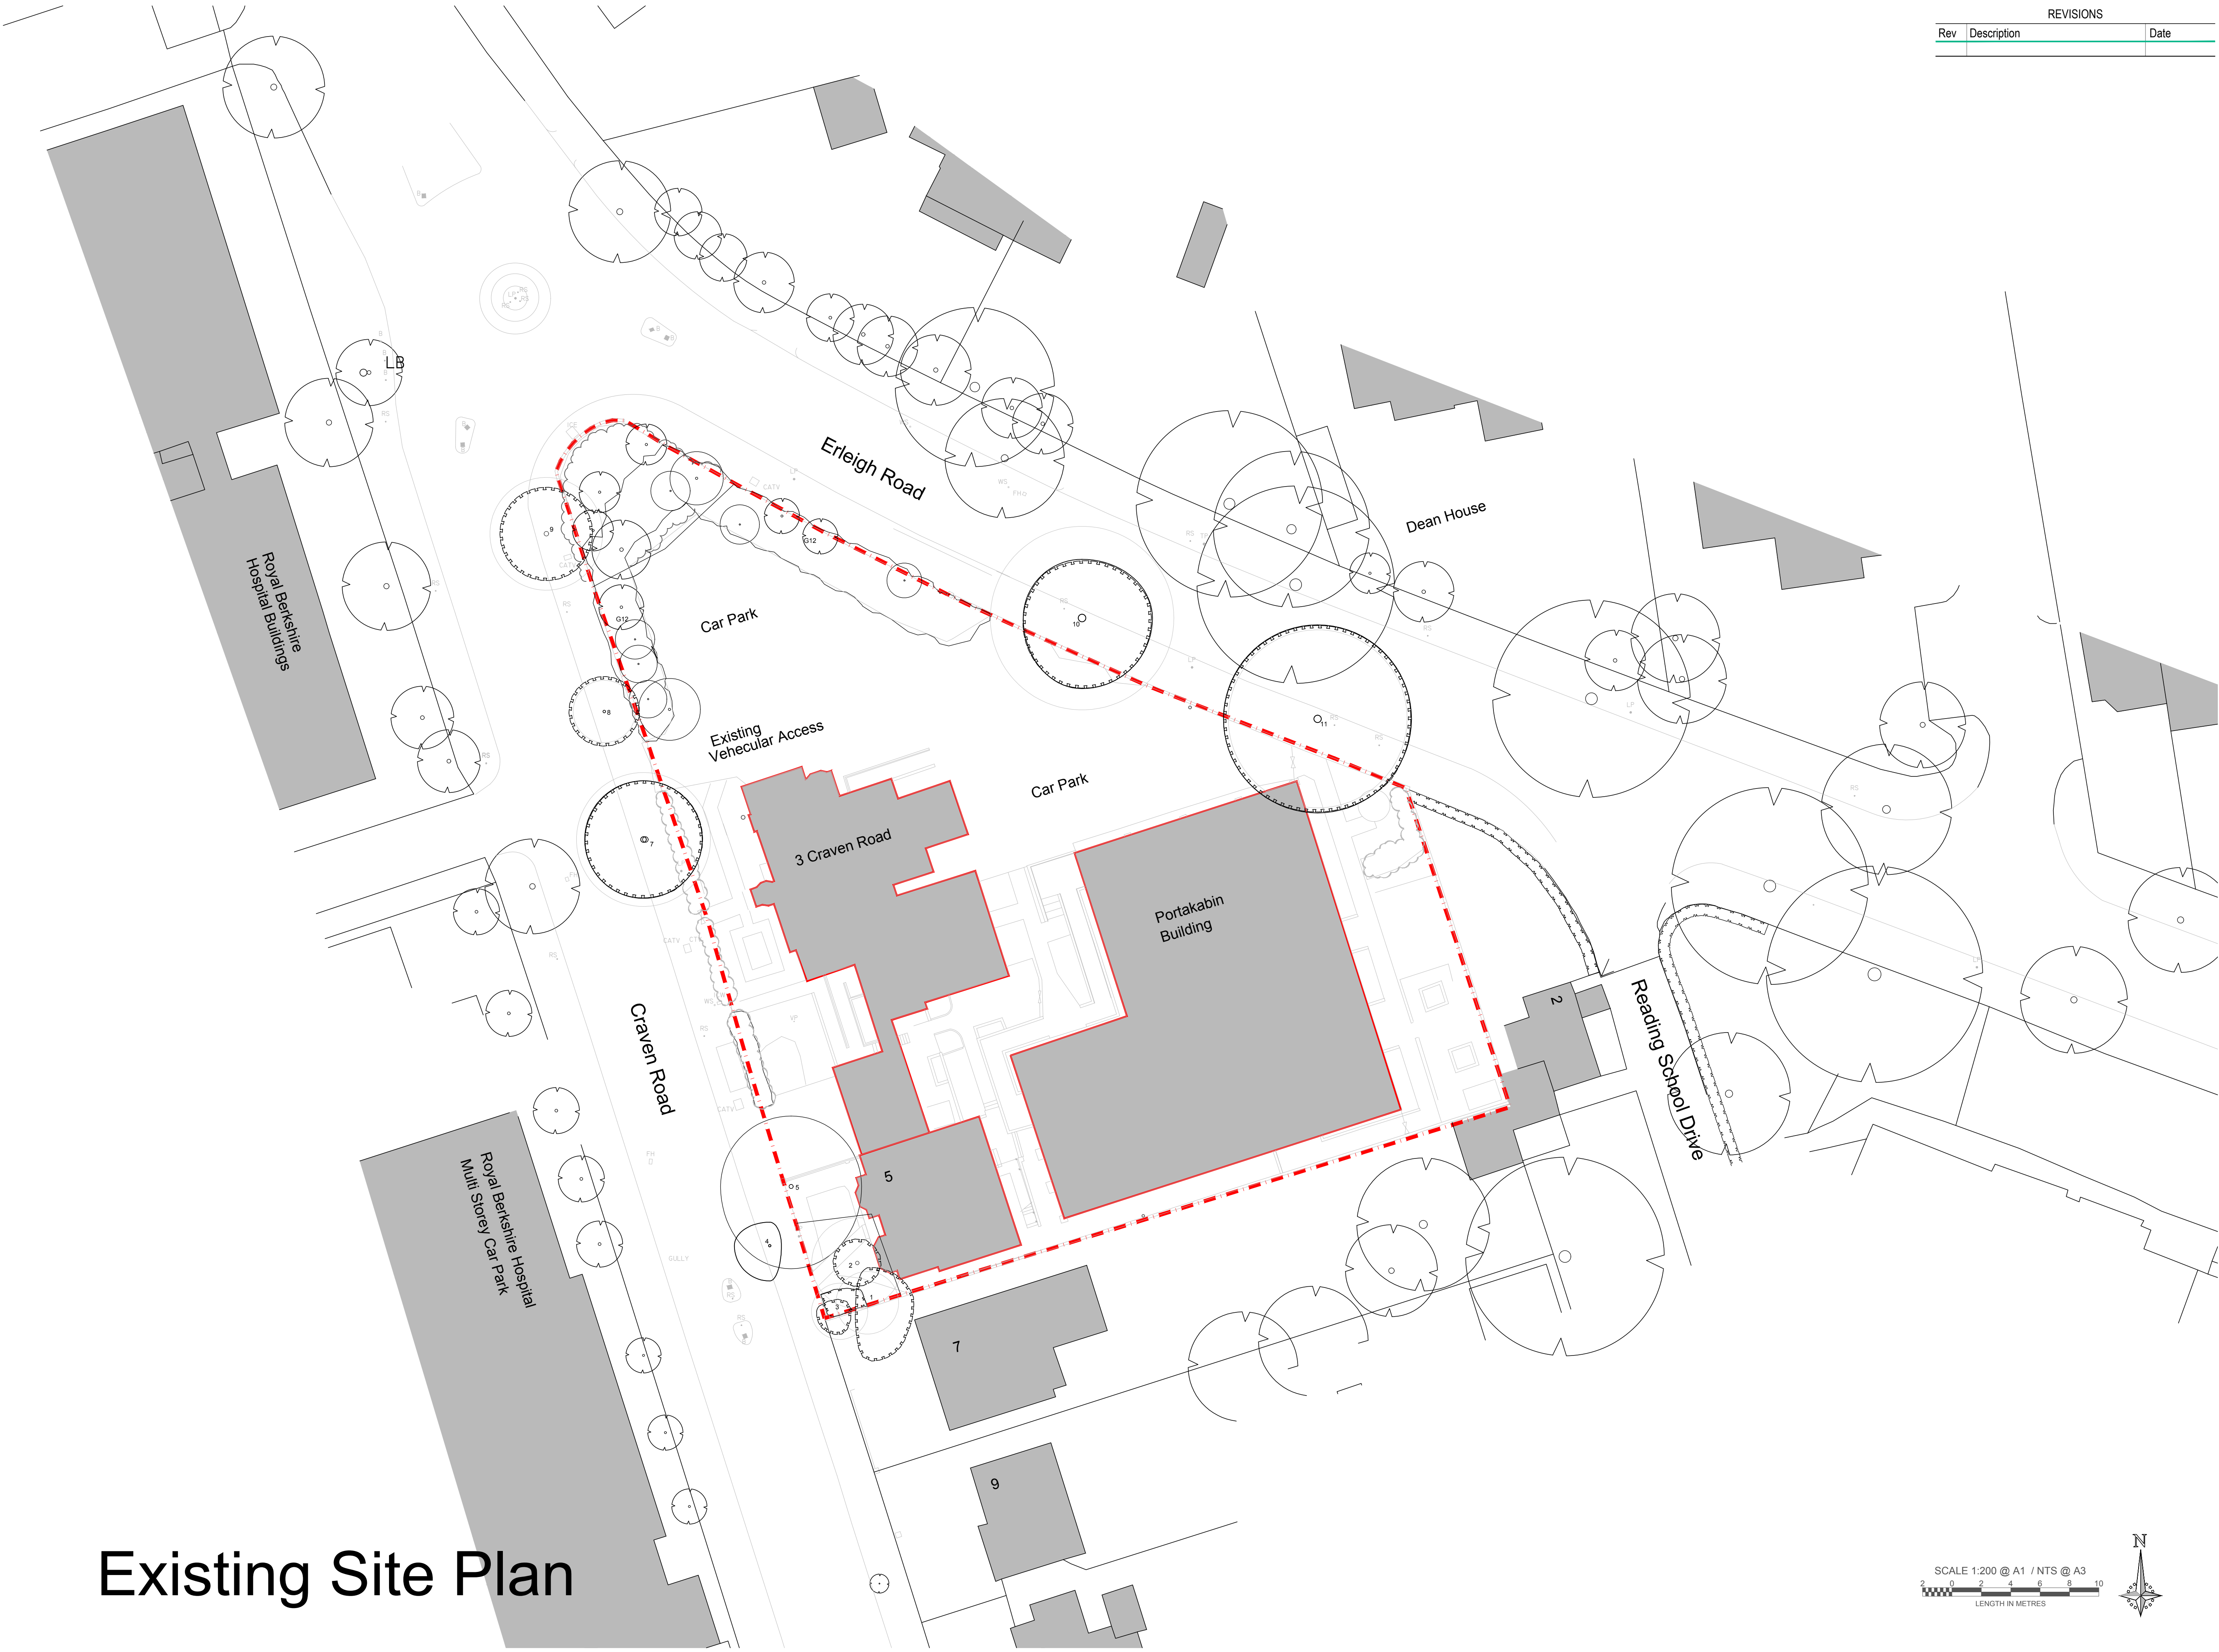

SCALE 1:200 @ A1 / NTS @ A3  
LENGTH IN METRES

 

| REVISIONS |             |      |
|-----------|-------------|------|
| Rev       | Description | Date |
|           |             |      |



© 2017 Inspire Design Ltd  
Drawn By: *LM*  
Checked By: *LP*

Project: Proposed Retirement Living Development, 3-5 Craven Road, Reading  
Drawing No.: 03-AC-002-  
Discipline: 03-AC-002-  
Stage No.: 03-AC-002-  
Project No.: 2372 - 03-AC-002-  
Region: SE - 2372 - 03-AC-002-  
Scale: 1:200 @ A1 1:400 @ A3 1:62978 30.10.2017  
Job No: 162978  
Dwg Title: Existing Site Layout Plan

**inspire** design  
10 Ty Nant Court, Morganstown, Cardiff CF15 8LW. T: 029 2022 7926  
Venture House, 2 Arington Square, Downshire Way, Bracknell, RG12 1WA. T: 0203 376879