





FRONT ELEVATION

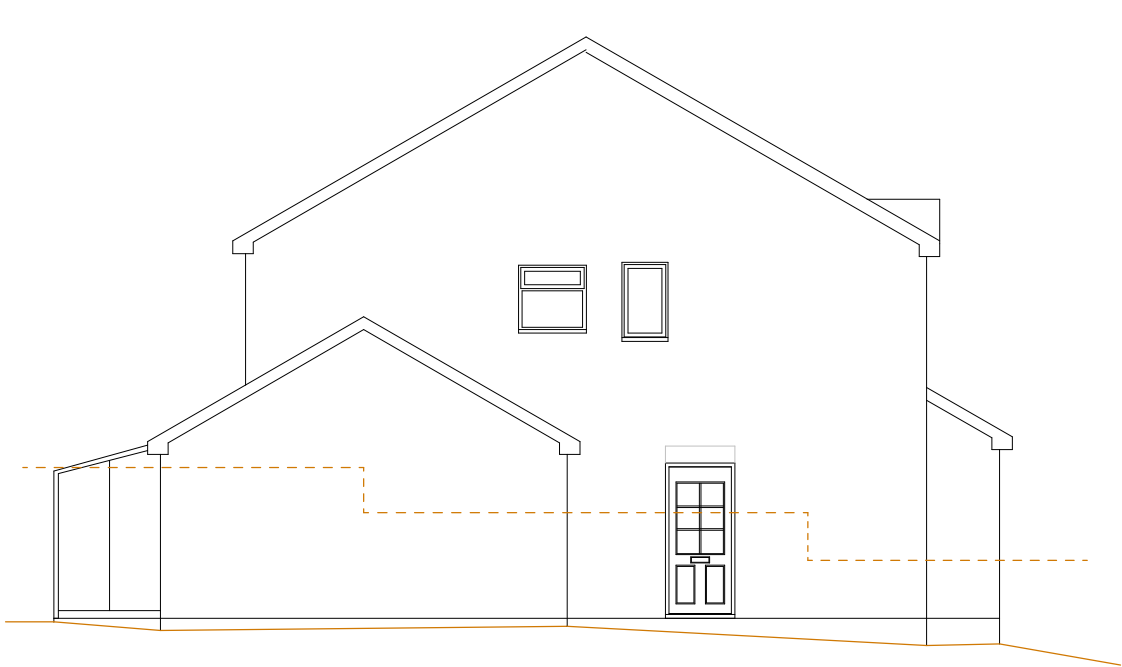


SIDE ELEVATION



REAR ELEVATION

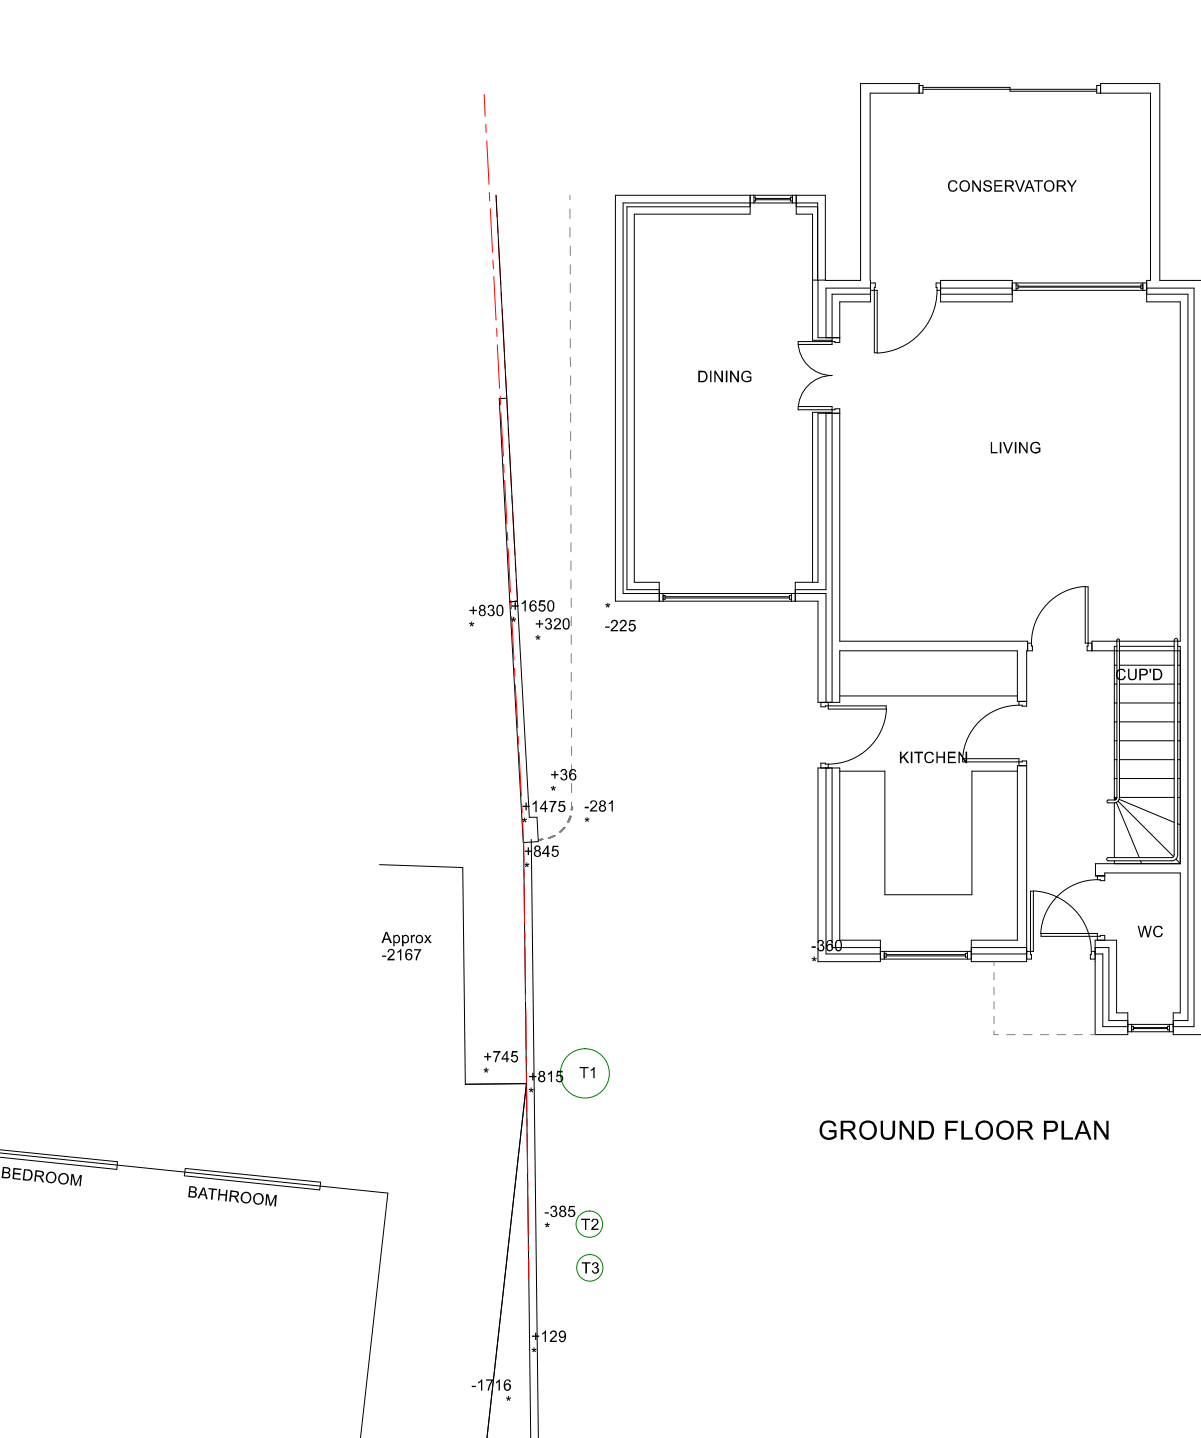

GROUND FLOOR PLAN

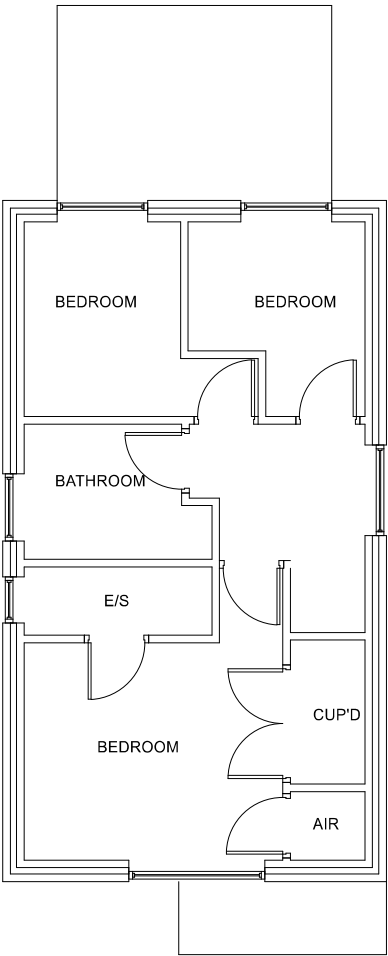

FIRST FLOOR PLAN

Notes

All dimensions to be checked on site before work commences.

Copyright reserved.

Site levels taken from GF level

Trees

T1 Cherry G=750 H=~4m

T2 Sycamore

T3 unknown G=350 H=~5m

REV	DATE	REVISION
A	05/17	First Issue

B-DBM

Project

Extension & Alterations to;
10 Elmleigh Court
Caversham
RG4 5EE

Client

Mr & Mrs Gorey

Drawing Title

Existing Plans & Elevations

Drawing No.

291-101

Page / Scale

A3 / 1:100

Date

May 17

Revision

A

6 Rushmere Cottages, Woodley, RG5 4BZ
info@b-dbm.co.uk www.b-dbm.co.uk
0118 9696857 07971177573