



NOTE:
ALL DIMENSIONS MUST BE CHECKED ON SITE AND NOT SCALED FROM
THIS DRAWING.
FOR USE IN PRECISE NAMED LOCATION ONLY. COPYRIGHT RESERVED.

Gross Internal Areas - Proposed Dwelling	
Ground Floor	- 138sqm / 1485.42sqft
First Floor	- 100sqm / 1076.39sqft
TOTAL	- 238sqm / 2561.81sqft
Single Garage - 18sqm / 193.75sqft	

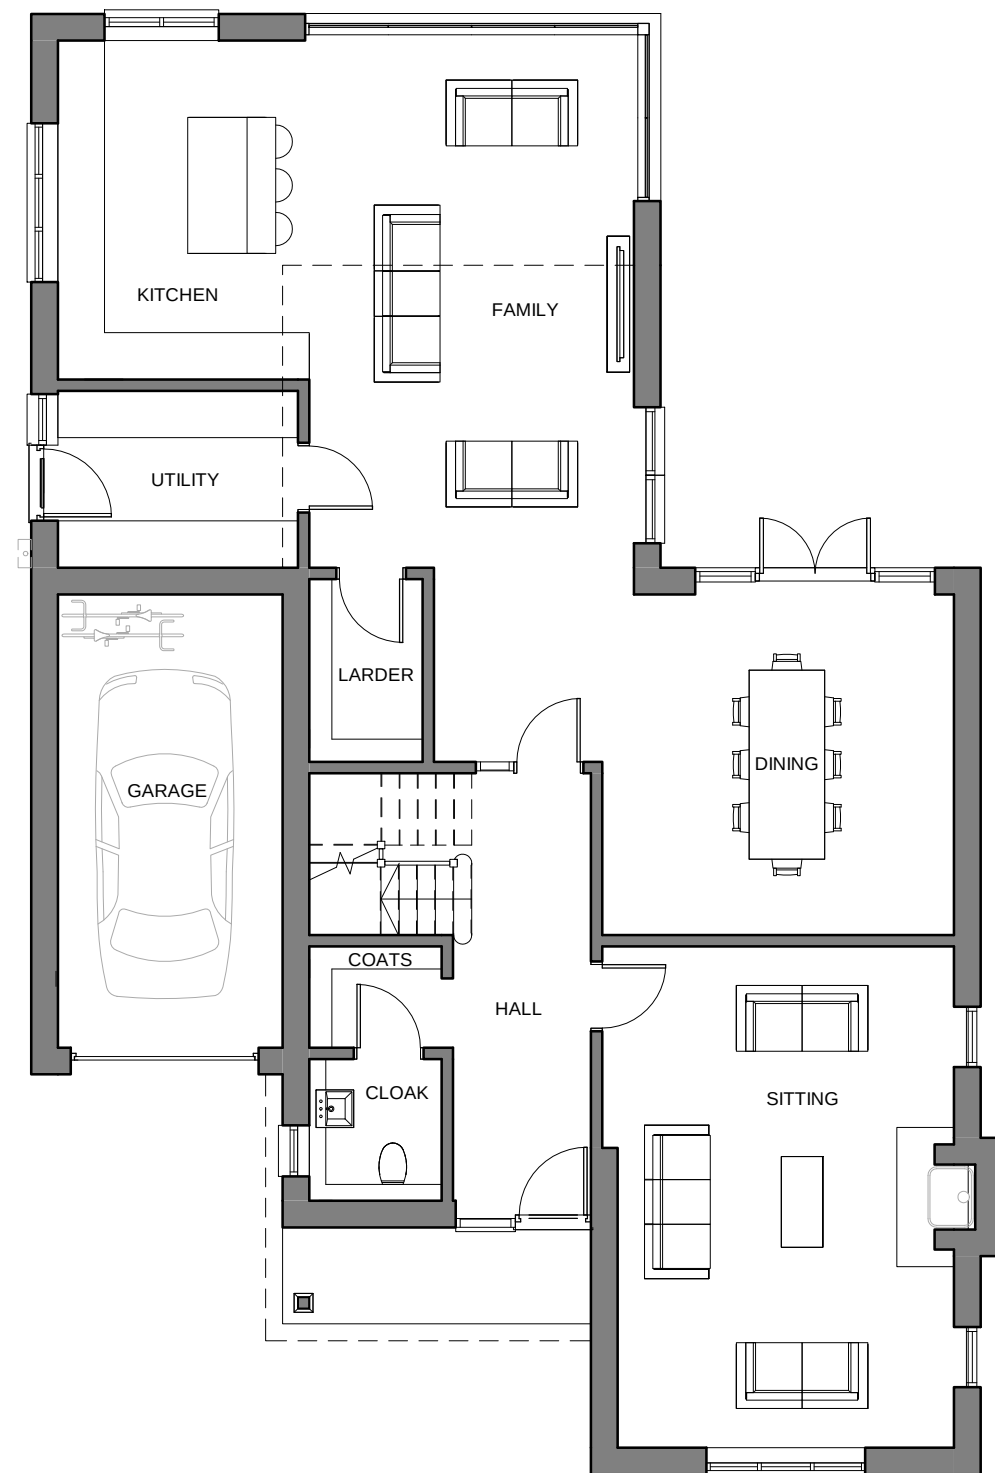

GROUND FLOOR

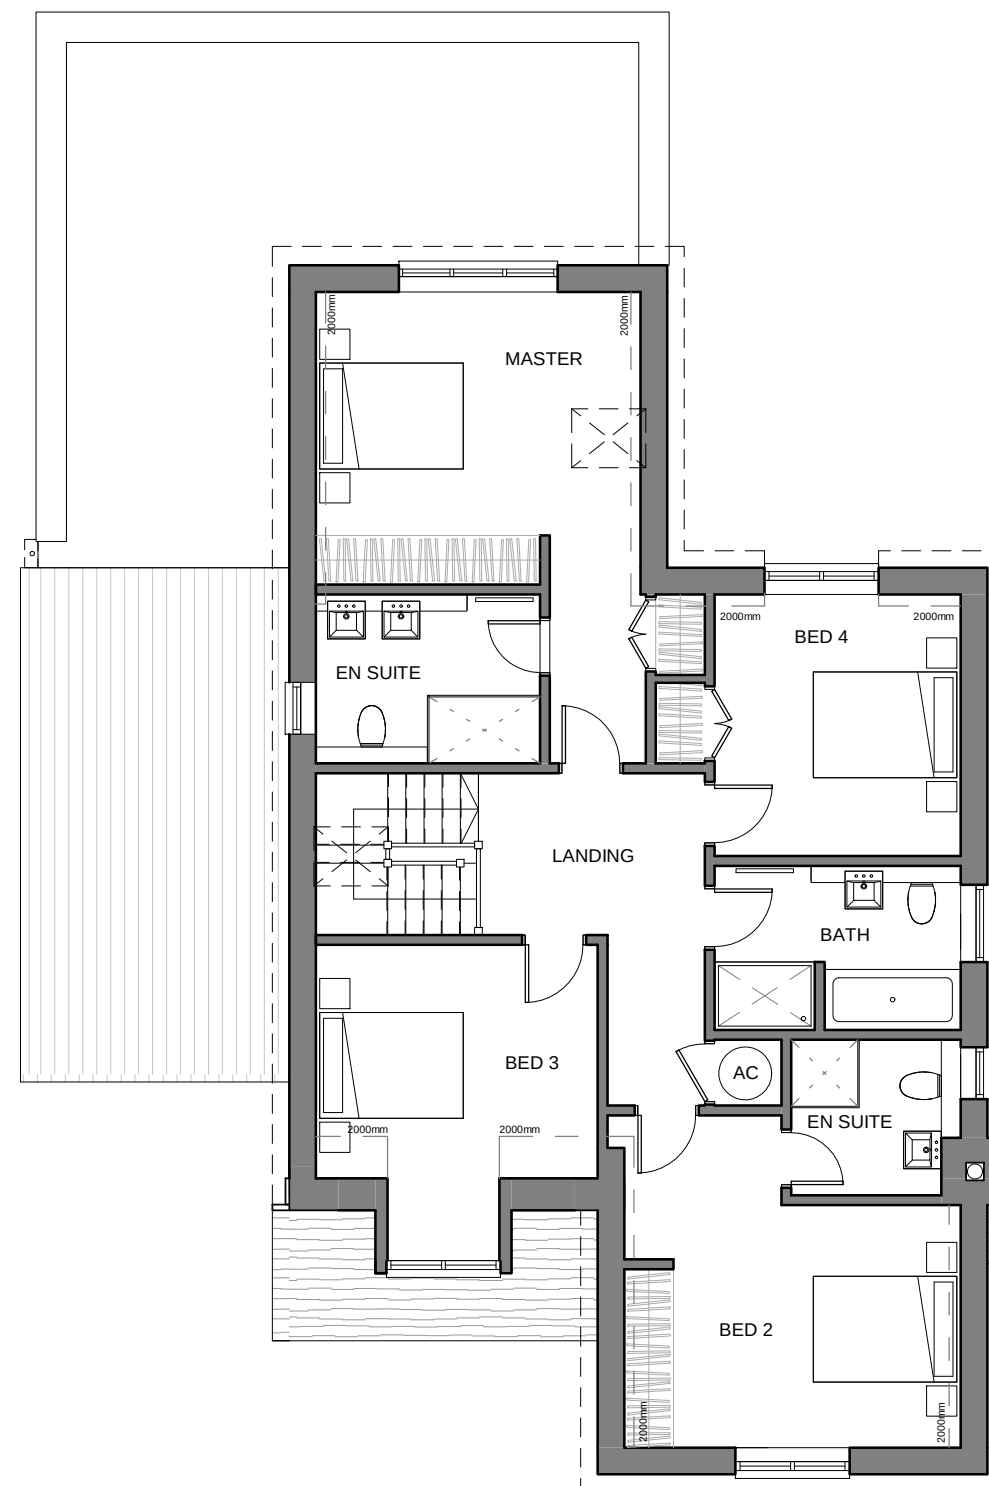

FIRST FLOOR

revision date

description

status

PLANNING

project title

177 UPPER WOODCOTE ROAD,
CAVERSHAM, READING, RG4 7JR

drawing title

FLOOR PLANS - AS PROPOSED

client name

ROSEMARY BENFORD

first issued

drawn

scale

16/05/17

AVDH

1:100 @ A3

job/drawing no/revision

17055 - PP1030 -

The Studio, 30 Church Road, Wheatley, Oxford, OX33 1LZ
01865 873936 | info@andersonorr.com | www.andersonorr.com

Anderson Orr
Architects