
 


READING BOROUGH COUNCIL
15 MAY 2017
PLANNING

17 9771

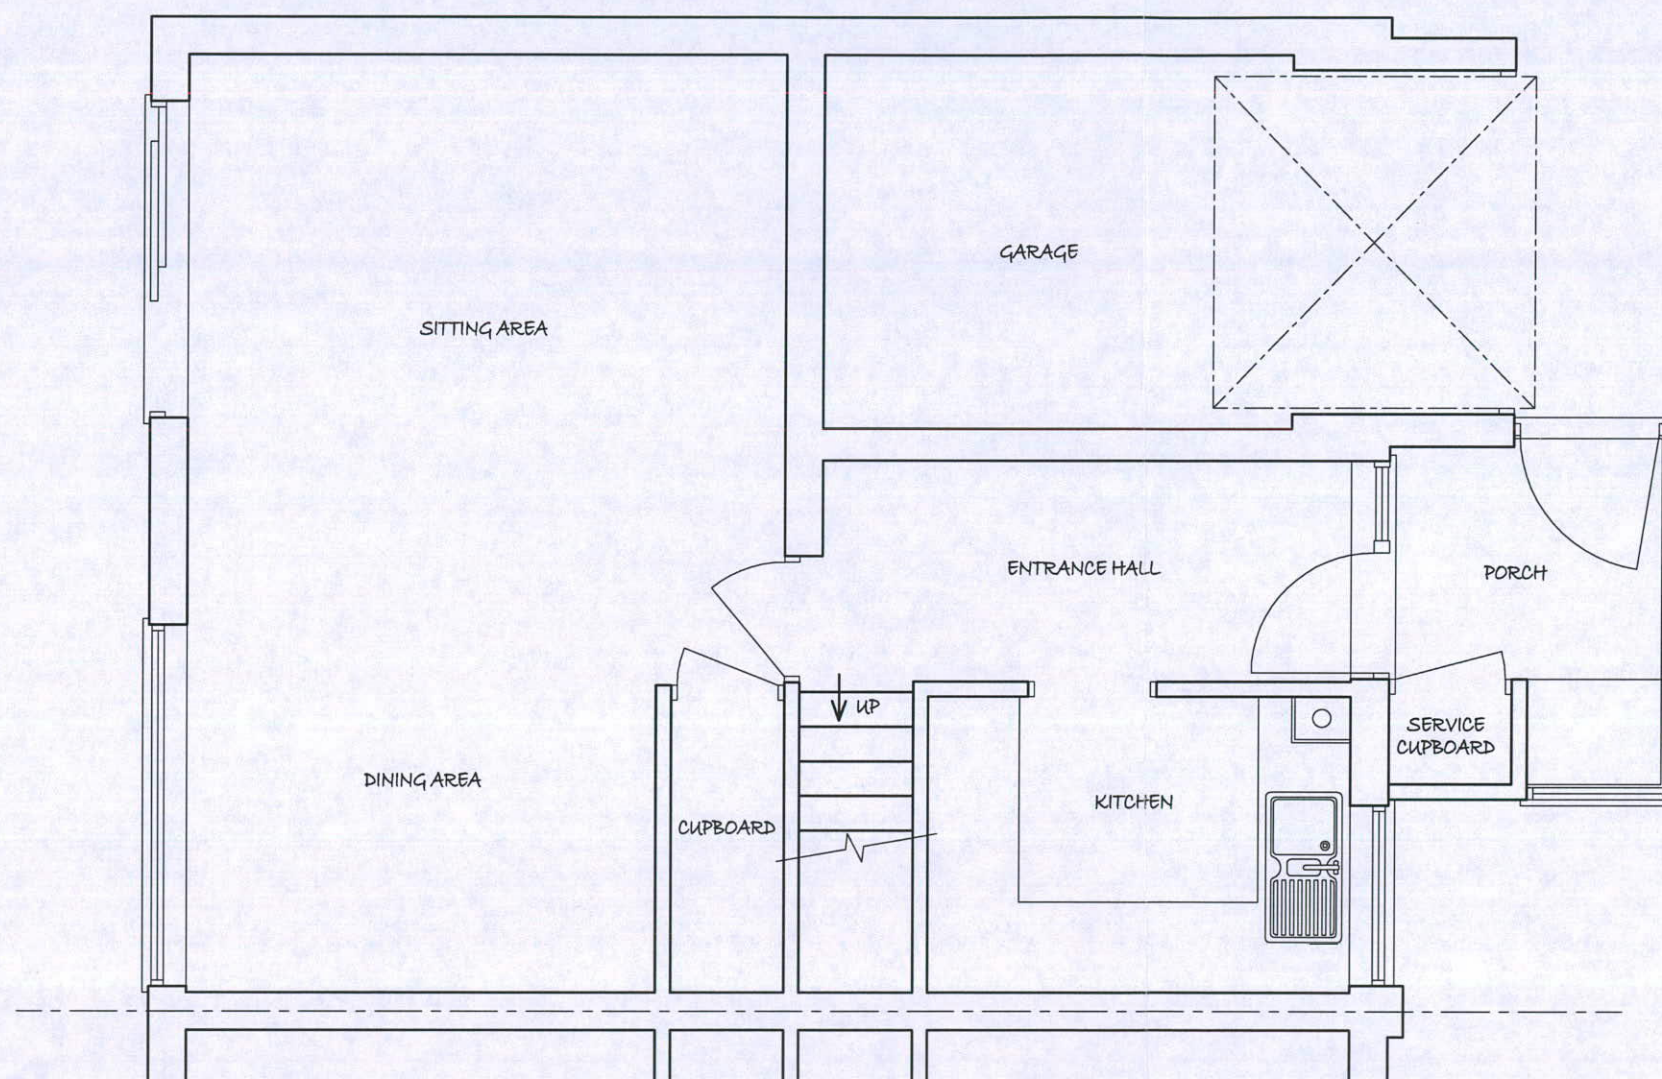

SCALE 1:50

EXISTING GROUND FLOOR PLAN

PROJECT
PROPOSED DEVELOPMENT AT;
8 QUANTOCK AVENUE
READING
RG6 6PY

TITLE

EXISTING GROUND
FLOOR PLAN

 CREATIVE DESIGN &
STRUCTURE Ltd.

HENSON HOUSE NEWTOWN ROAD
HENLEY-ON-THAMES RG9 1HG
Tel 01491 411922

info@creativedesignandstructure.co.uk www.creativedesignandstructure.co.uk

DRAWN HC	SCALE @ A3 1:50			
DATE APRIL 2017				
DRAWING No.	REV.			
12317-01				

EXPLAN