



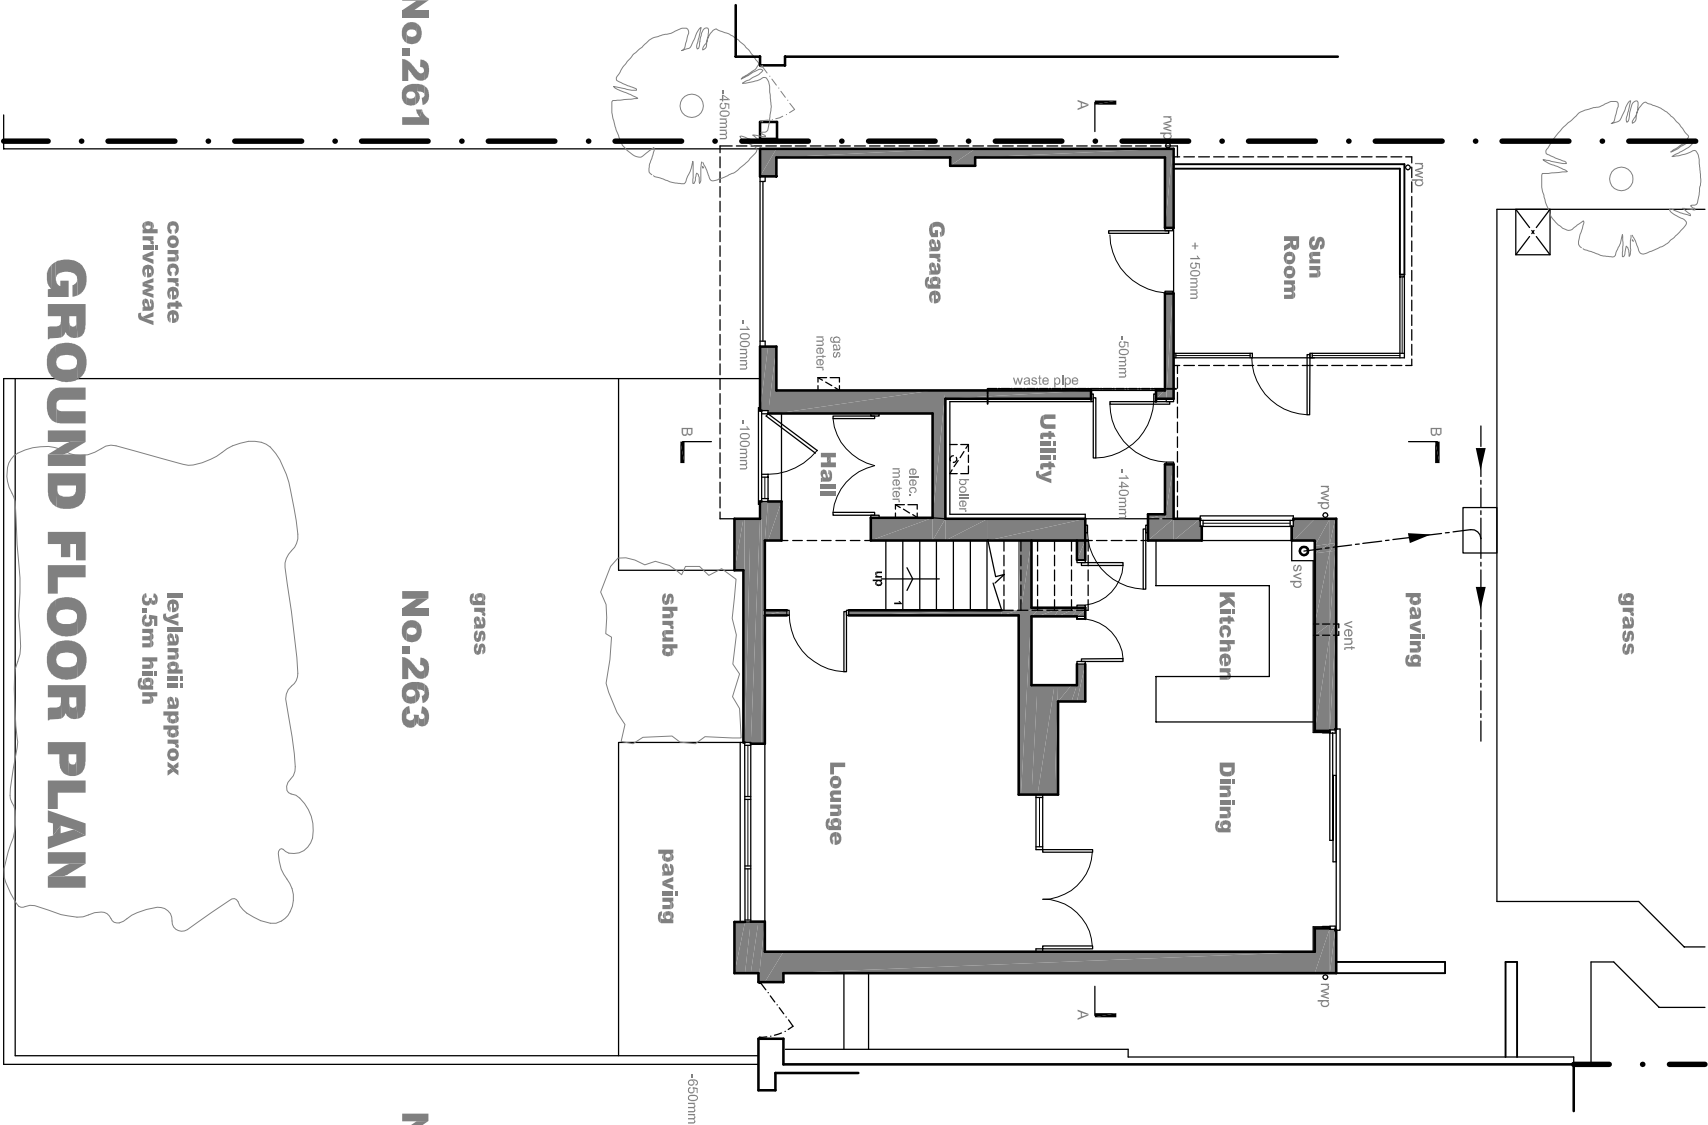

GROUND FLOOR PLAN


IAN HUNT ASSOCIATES

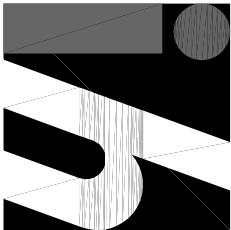



Oakwood House
14 High Tree Drive Earley
Reading Berkshire RG6 1EU
0118 935 3655
info@ihaltld.co.uk

Project
Proposed Alterations & Extension
at 263 Norcot Road, Tilehurst,
Reading R30 6AF.

Client
Mr & Mrs J Lewis

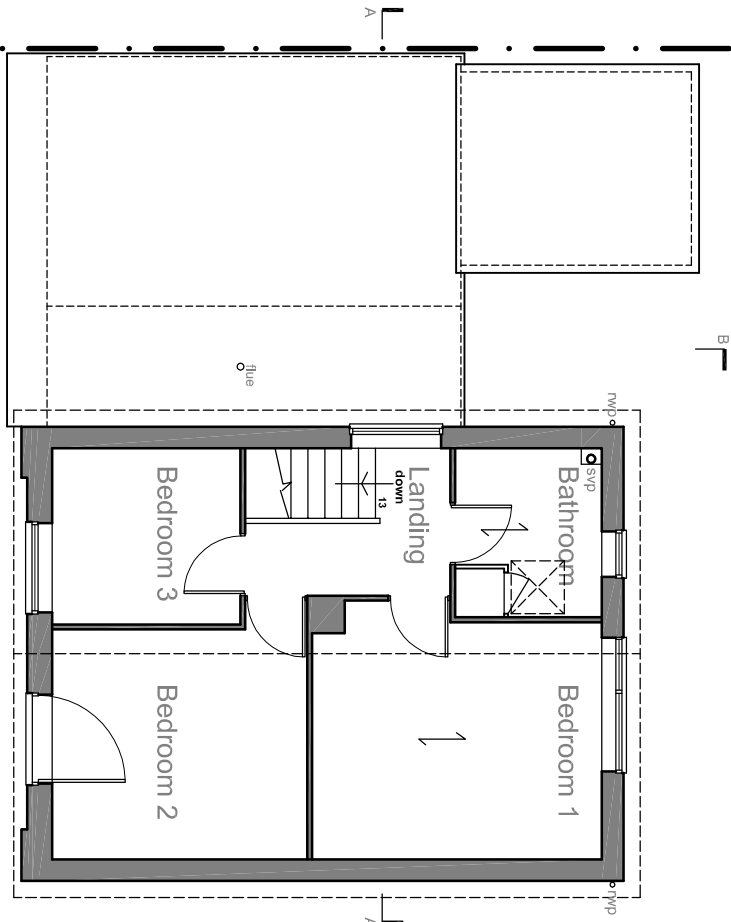

FIRST FLOOR PLAN

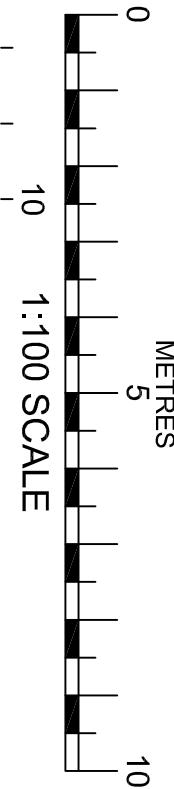 

Title
Existing Floor Plans

Drawn
AB

Scale
1:100 @ A3

Date
Nov 2016

Revision

Rev

Drawing No
1329.02

All dimensions to be checked on site prior to the commencement of any construction. This drawing may not be reproduced in any part or form without the written consent of Ian Hunt Associates Ltd.

ALL COPYRIGHTS RESERVED