

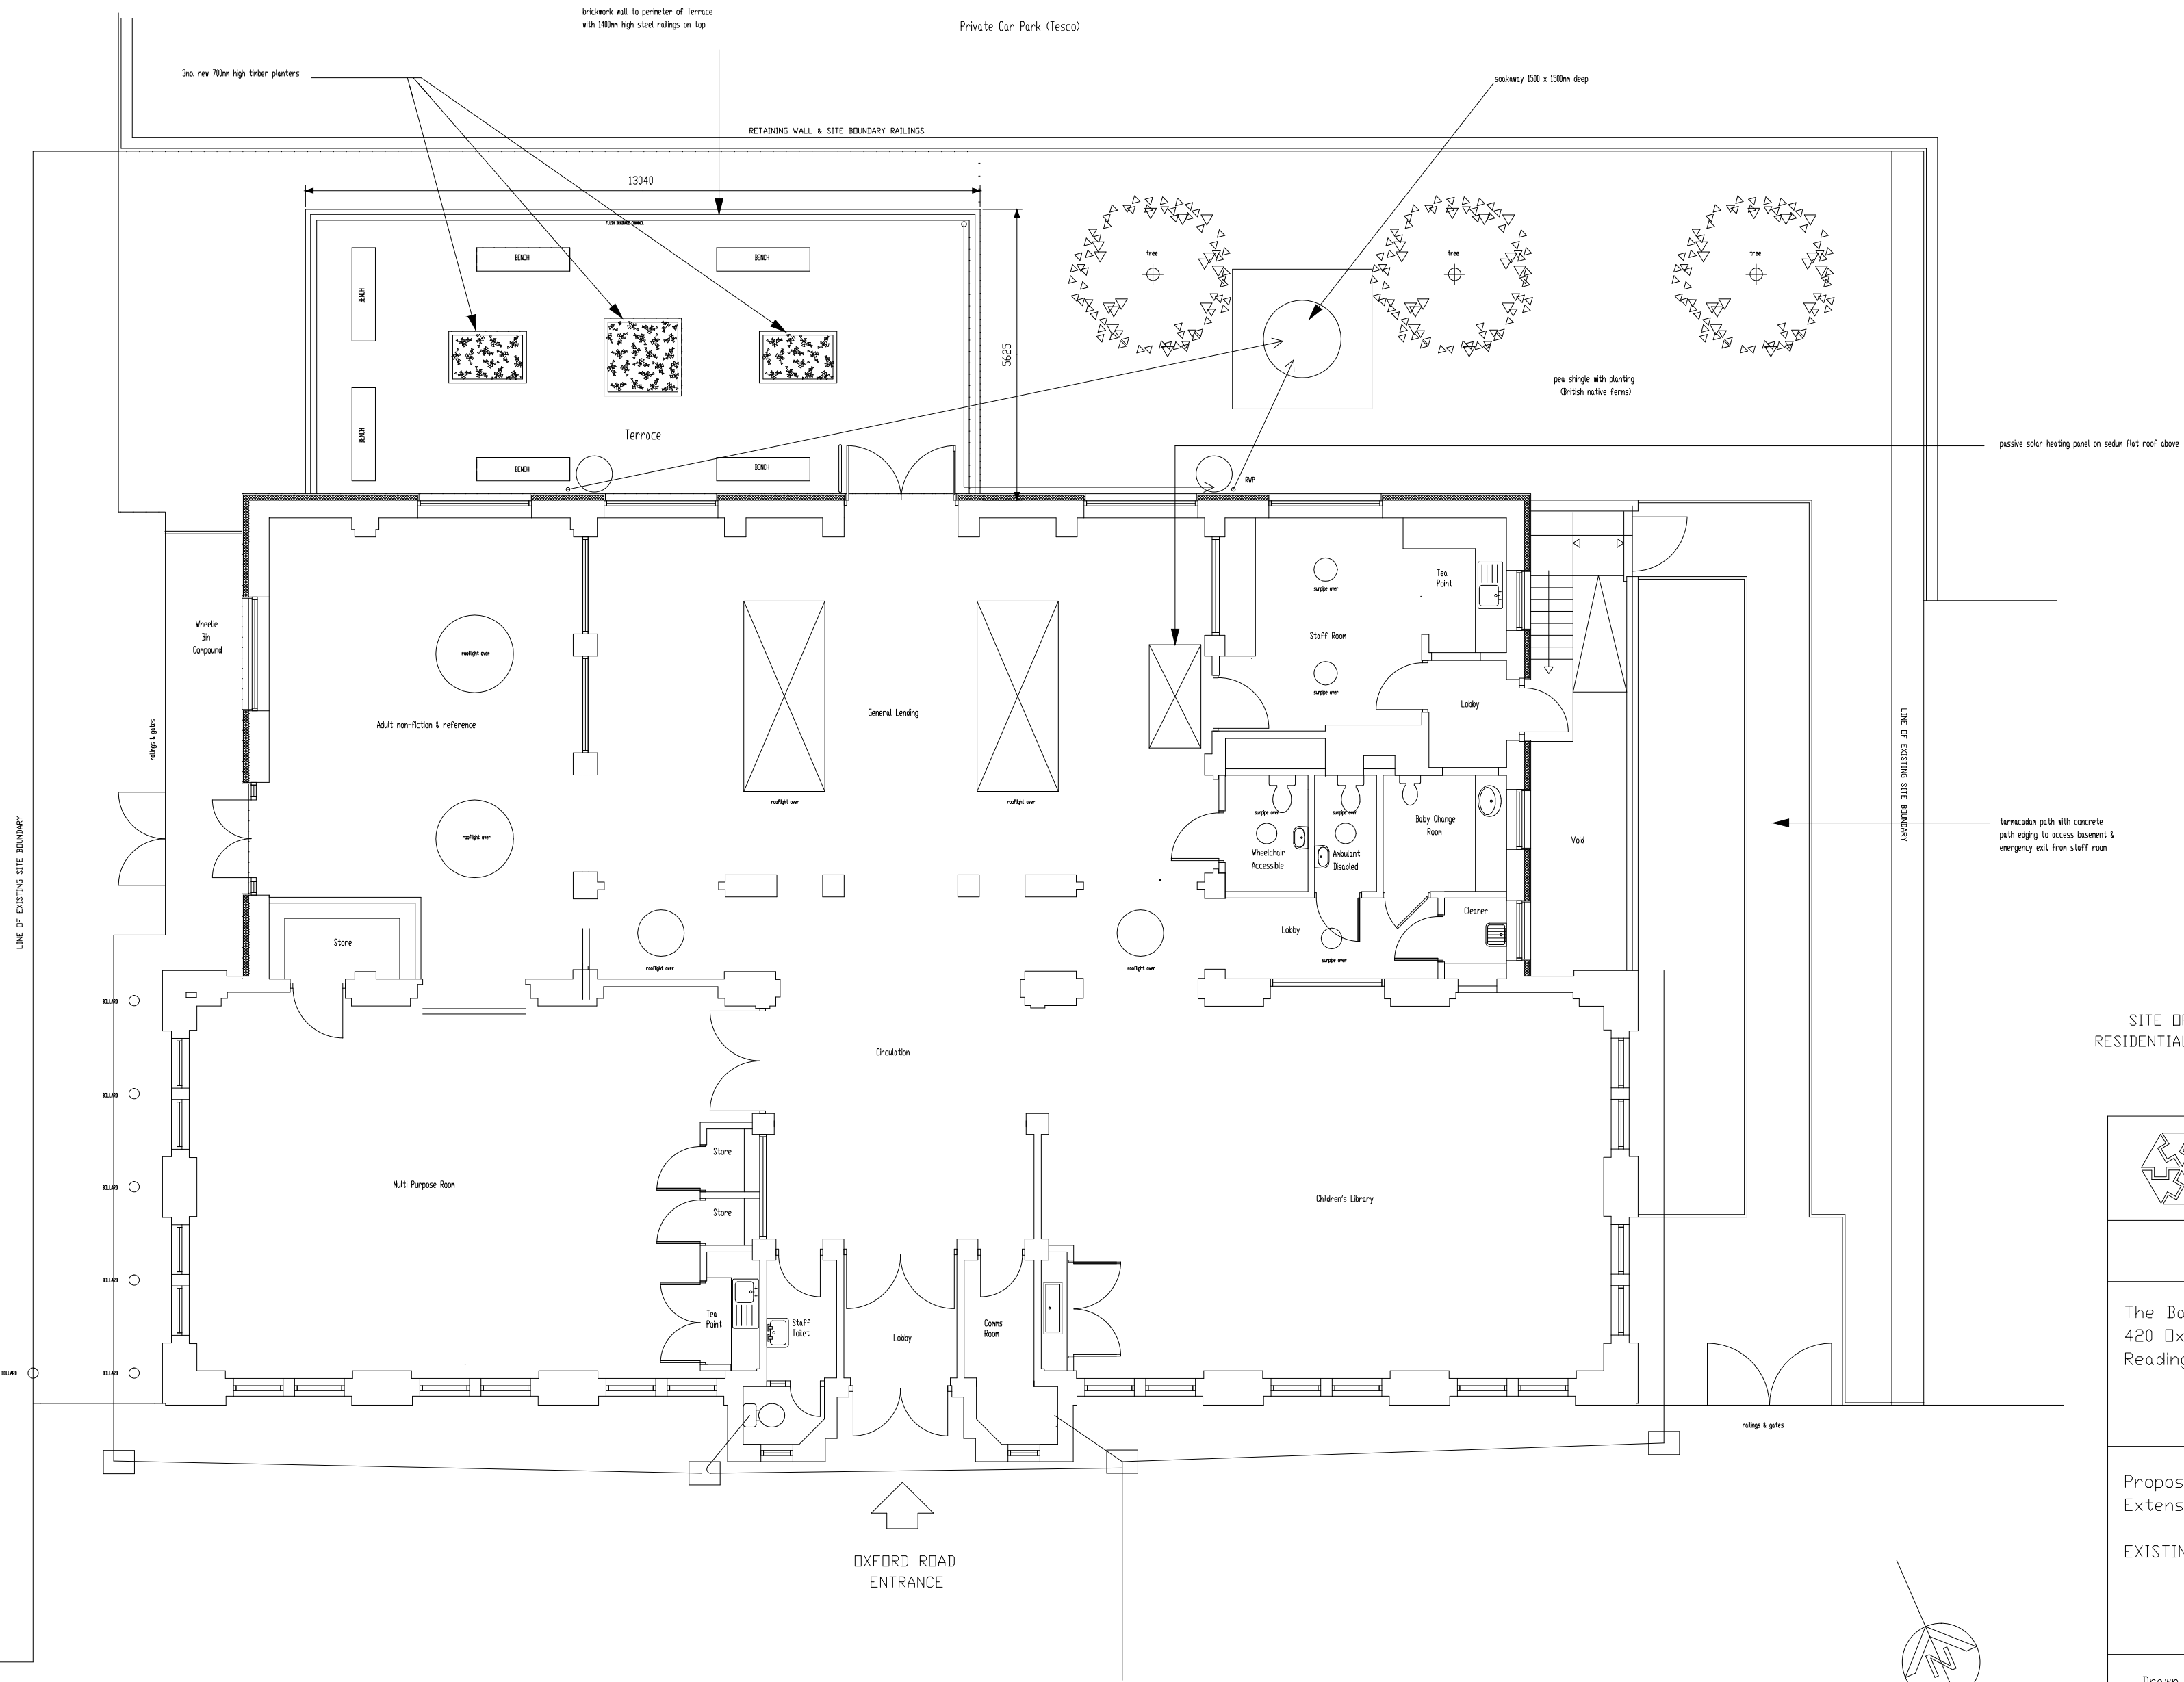


BATTLE LIBRARY

 

GROUND FLOOR PLAN

SITE OF RETAIL/
RESIDENTIAL DEVELOPMENT

 

Reading
Borough Council

CORPORATE PROPERTY SERVICES
19 Bennet Road, Reading RG2 0GX - Tel: 0118 937 3094

The Battle Library,
420 Oxford Road,
Reading

Proposed Single Storey Rear
Extension & Internal Alterations

EXISTING FLOOR PLAN

Drawn by: CRR
Checked by:
Date: 19/11/2014
Scale: 1:100 (A2 paper)
Drawing No: 5102/RE/004

This drawing is © copyright Reading Borough Council 2013.
No unauthorised reproduction permitted. All rights reserved.