




West Elevation

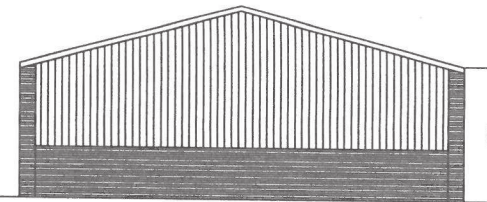


South Elevation

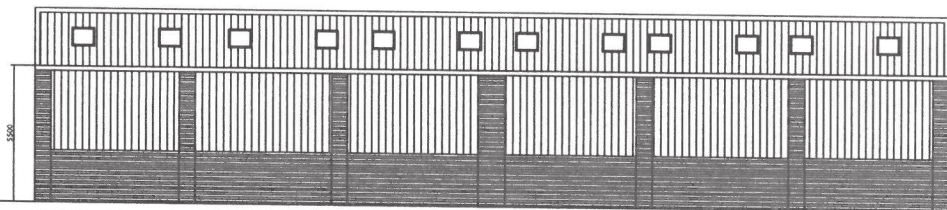

East Elevation

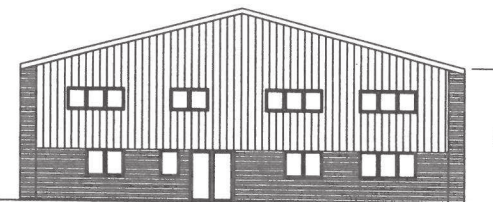

North Elevation

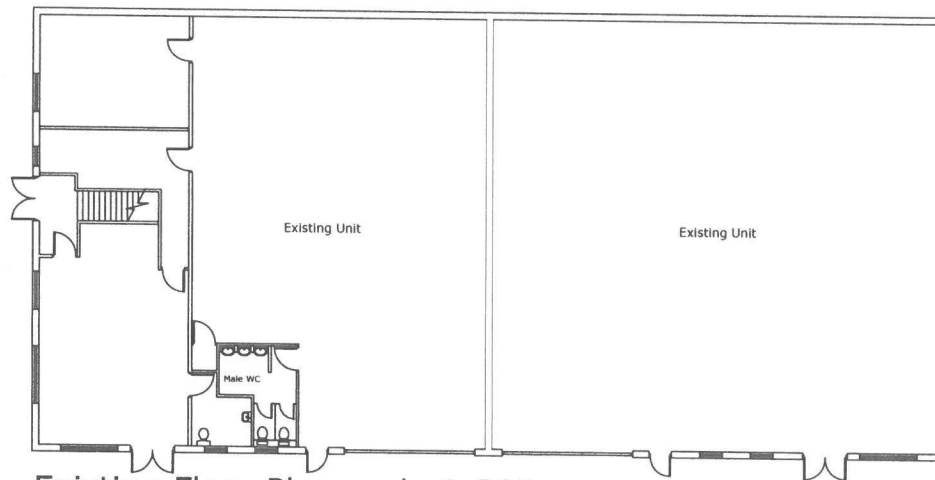

Existing Floor Plan scale 1:200



Project Name and Address
Proposed Extension to
113 Loverock Road
Reading

Title
Existing Plans & Elevations

Date Jan 17
Scale 1:200

Drawing No.
04A