



- Notes:-
1. All dimensions where shown are in millimetres unless stated otherwise.
 2. This drawing shall be read inconjunction with all other drawings & specifications which form part of the contract for the project.
 3. Any discrepancy to be referred to Mark David Smith Design
 4. This installation shall be coordinated with all other trades and existing site installations.
 5. All dimensions shall be checked and verified onsite prior to commencement of the works.

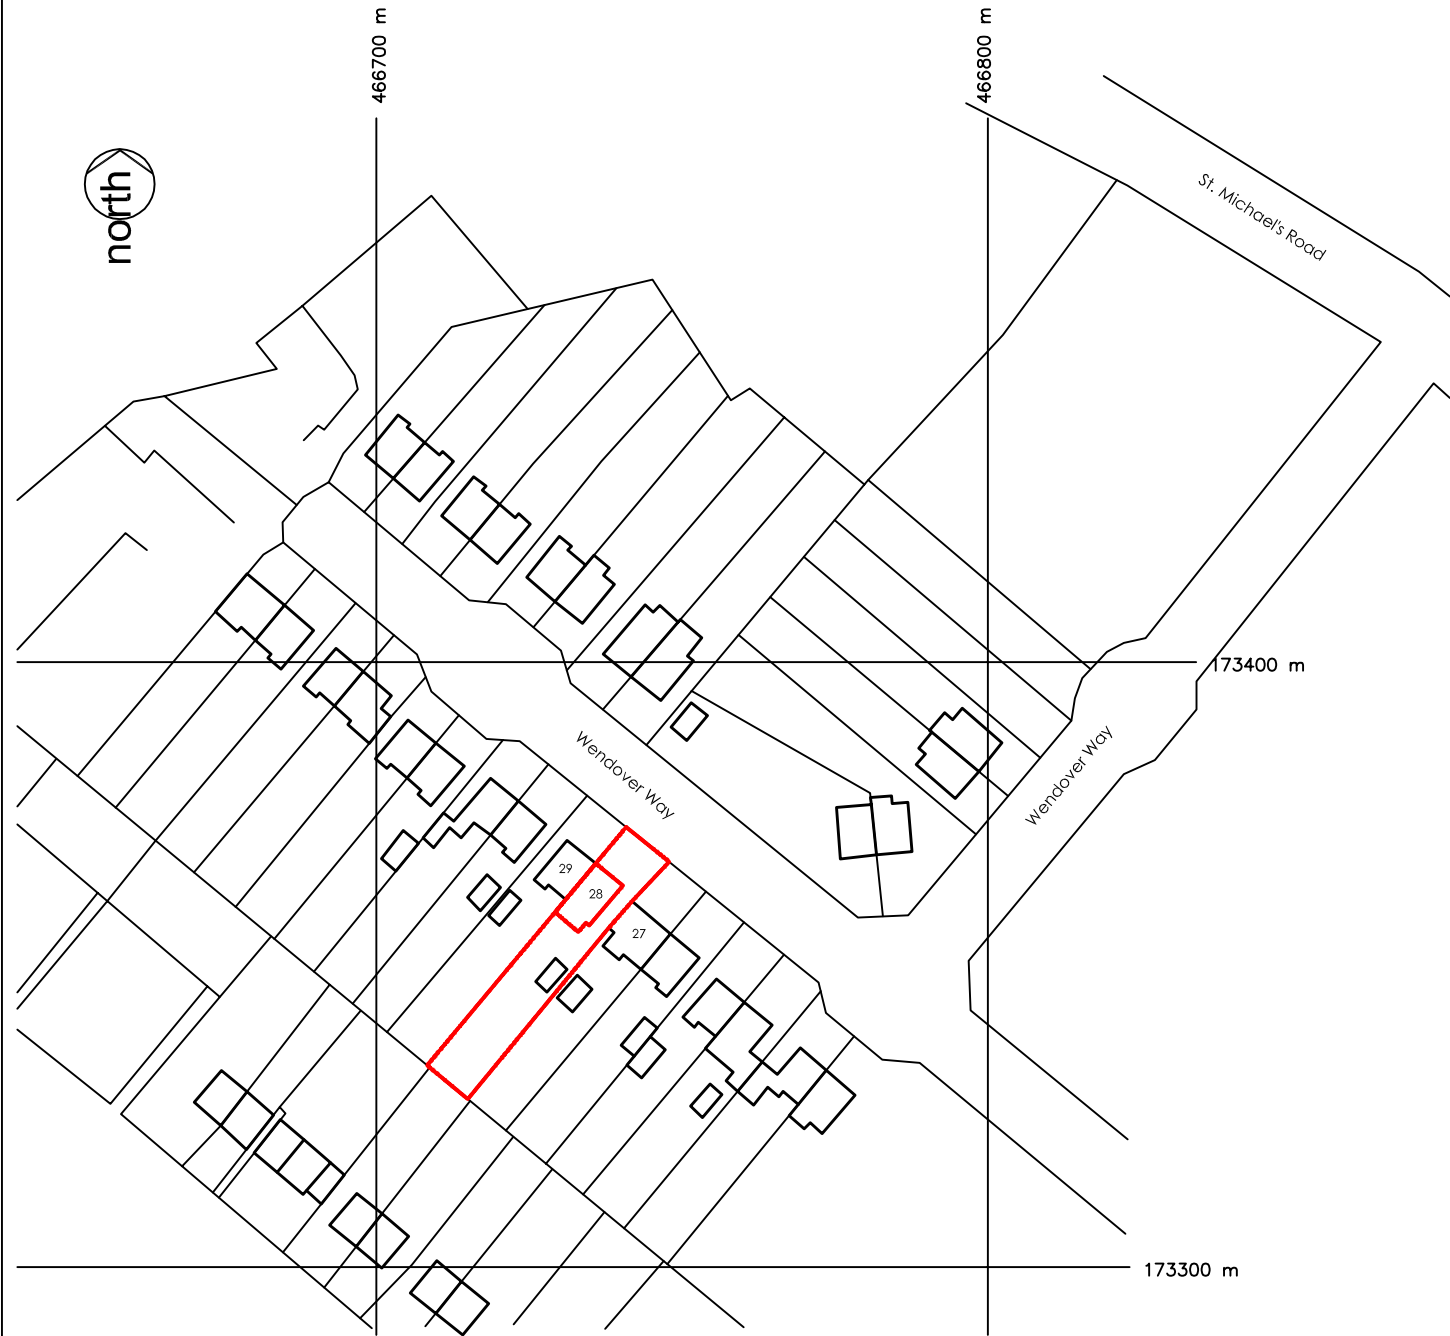

LOCATION PLAN
Scale 1:1250



SITE PLAN
Scale 1:500

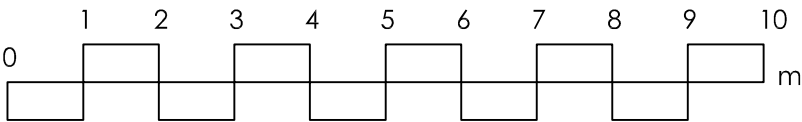

Mark David Smith Design
TEL: 07810 451187
E-MAIL: mdsplanning@outlook.com

Client:	Mr & Mrs A Albanase	Scale:	1:1250/1:500	Date:	22/03/16
Job:	28 Wendover Way, Tilehurst,. RG30 4RU	Drwn:	ms		
Drg:	Location & Site Plans	Drg No:	AA/001	Rev. A	

REV.	A	FOR APPROVAL	22/03/17
------	---	--------------	----------