


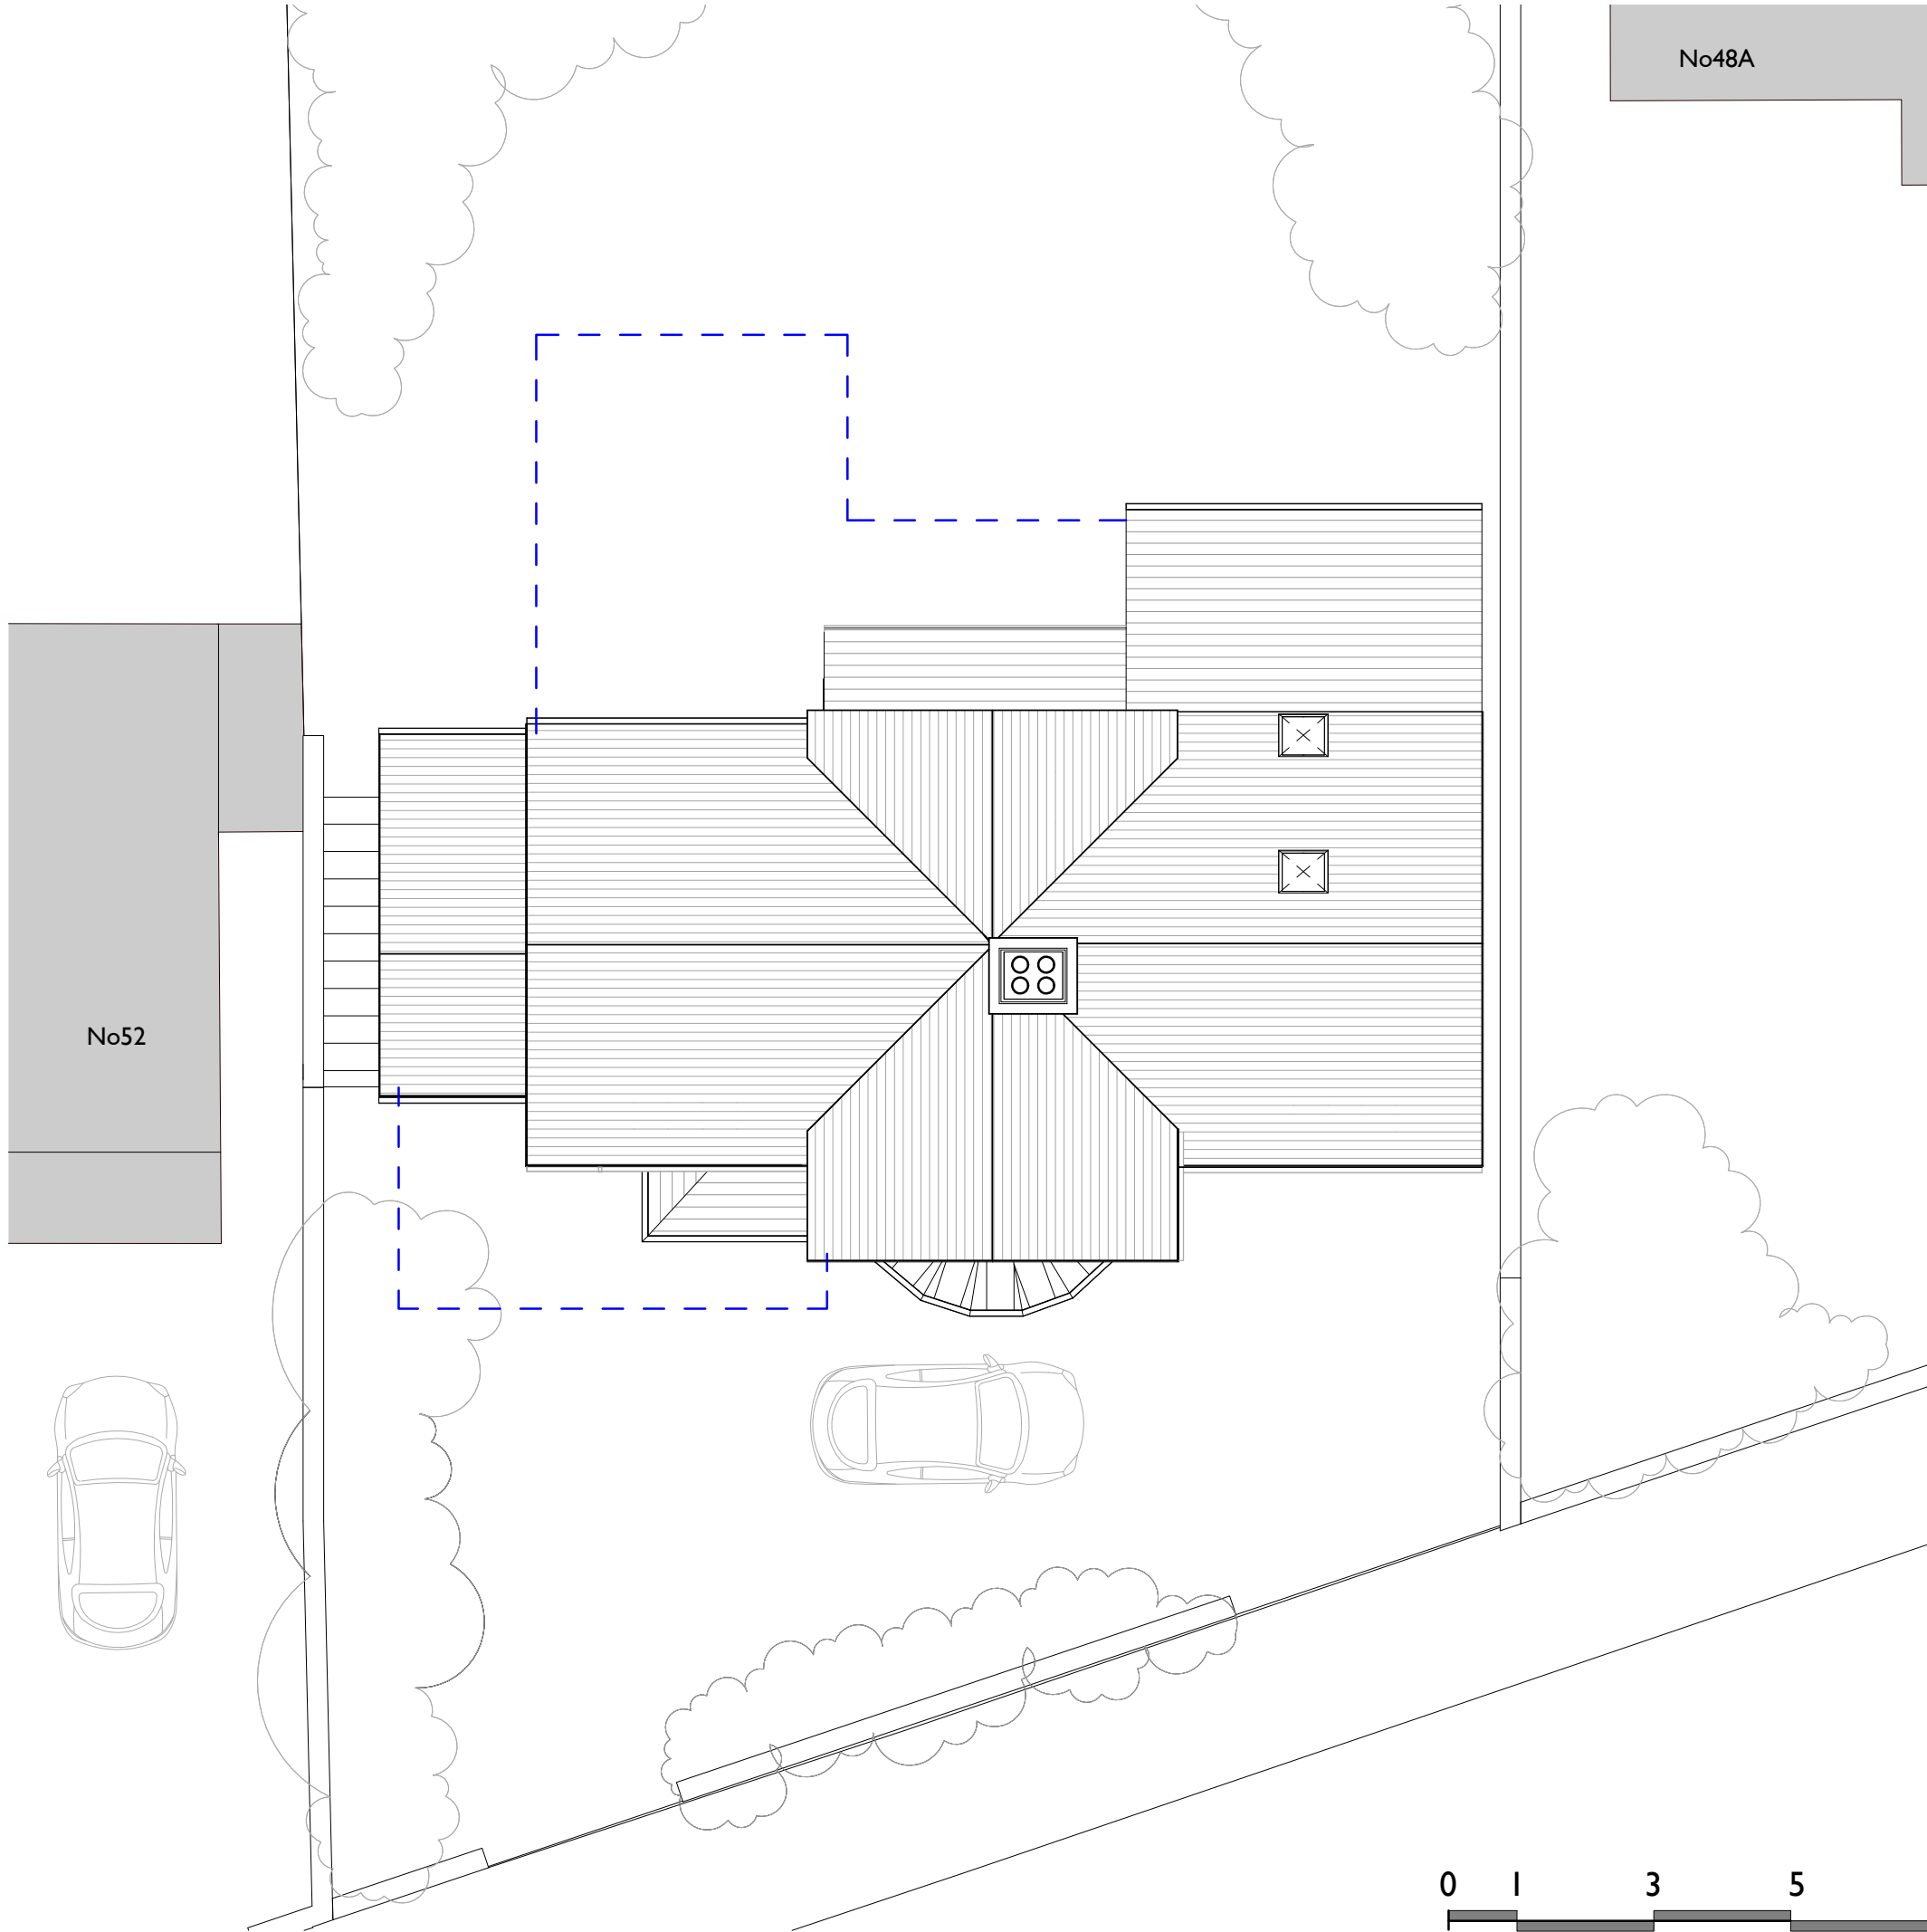

Notes

This drawing is the property of Willmore Iles Architects.

Copyright is reserved by Willmore Iles Architects and the drawing is issued on the condition that it is not copied, reproduced, retained, or disclosed to any unauthorised person, either wholly or in part, without the consent in writing of Willmore Iles Architects

Existing Roof Light

Extant planning consent outline.
Ref: 162206
Granted on the 7 June 2017

Planning Issue	PL	SB	26.07.17	A
Amendment	Drwn	Chkd	Date	Rev

wia

willmore iles architects

267 Hotwell Road - Hotwells - Bristol - BS8 4SF - Tel: 0117 9450962
www.willmoreiles.com

Drawing Status

PLANNING

Client

MR + MRS SCOTT

Job Title

50 ALBERT ROAD
CAVERSHAM, READING

Drawing Title

EXISTING ROOF PLAN

Scale	Size	Drawn	Checked	Date
As indicated	A3	PL	SB	JULY 17
Job No	Drawing No	Rev		
570	0570-PL-GA-114	A		