




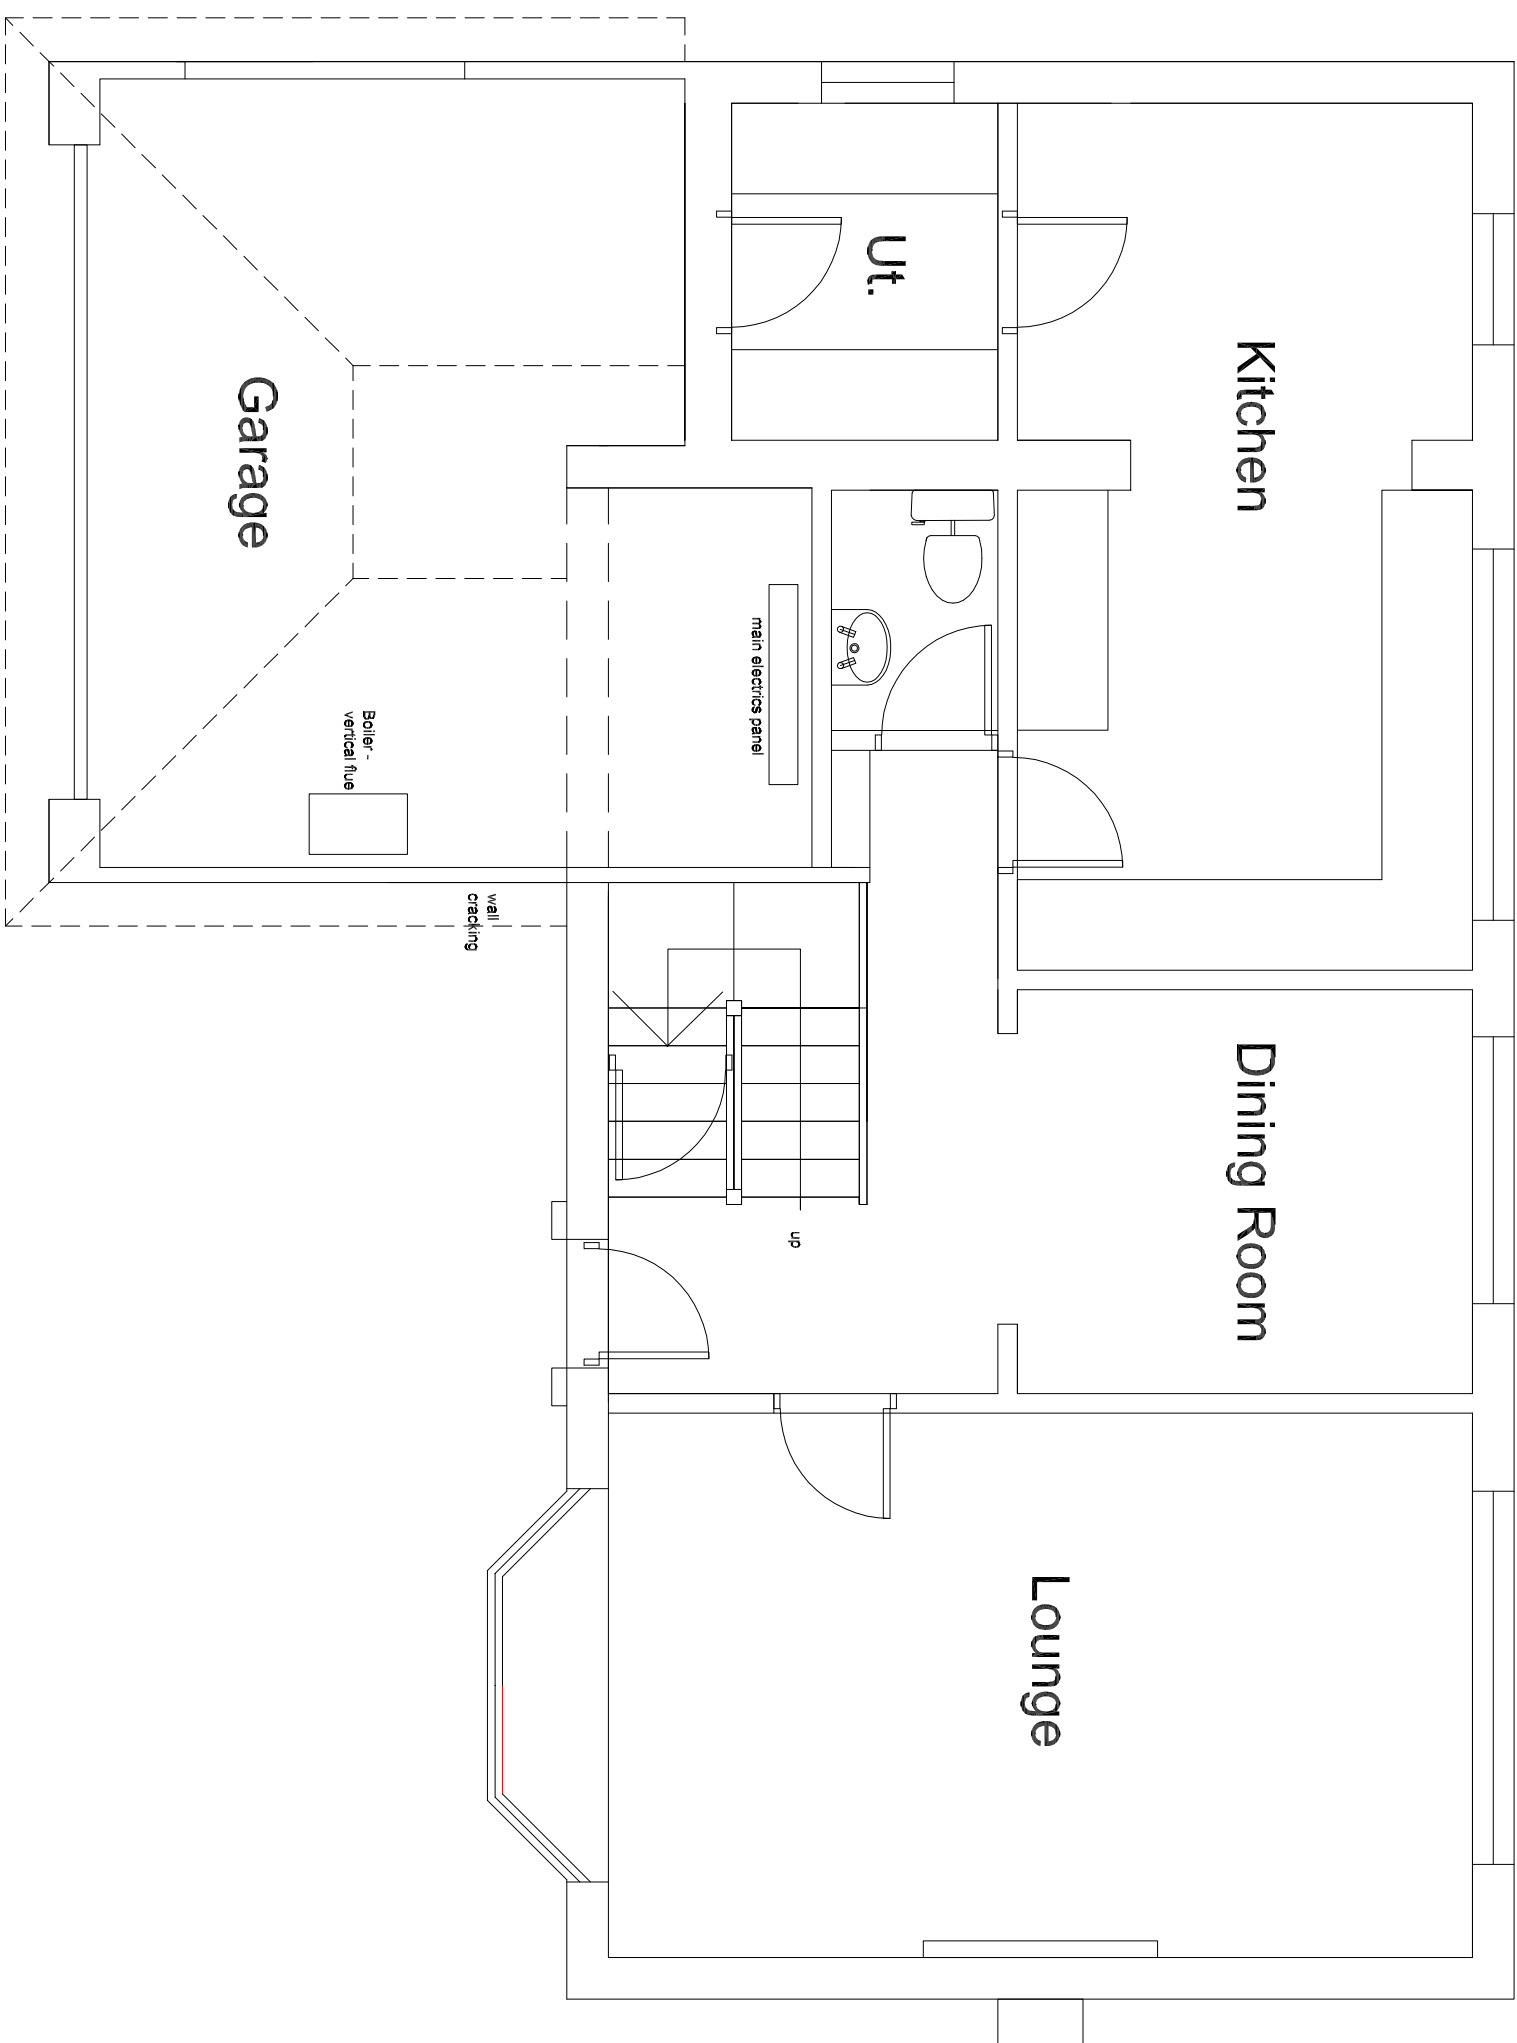


Ground Floor Plan

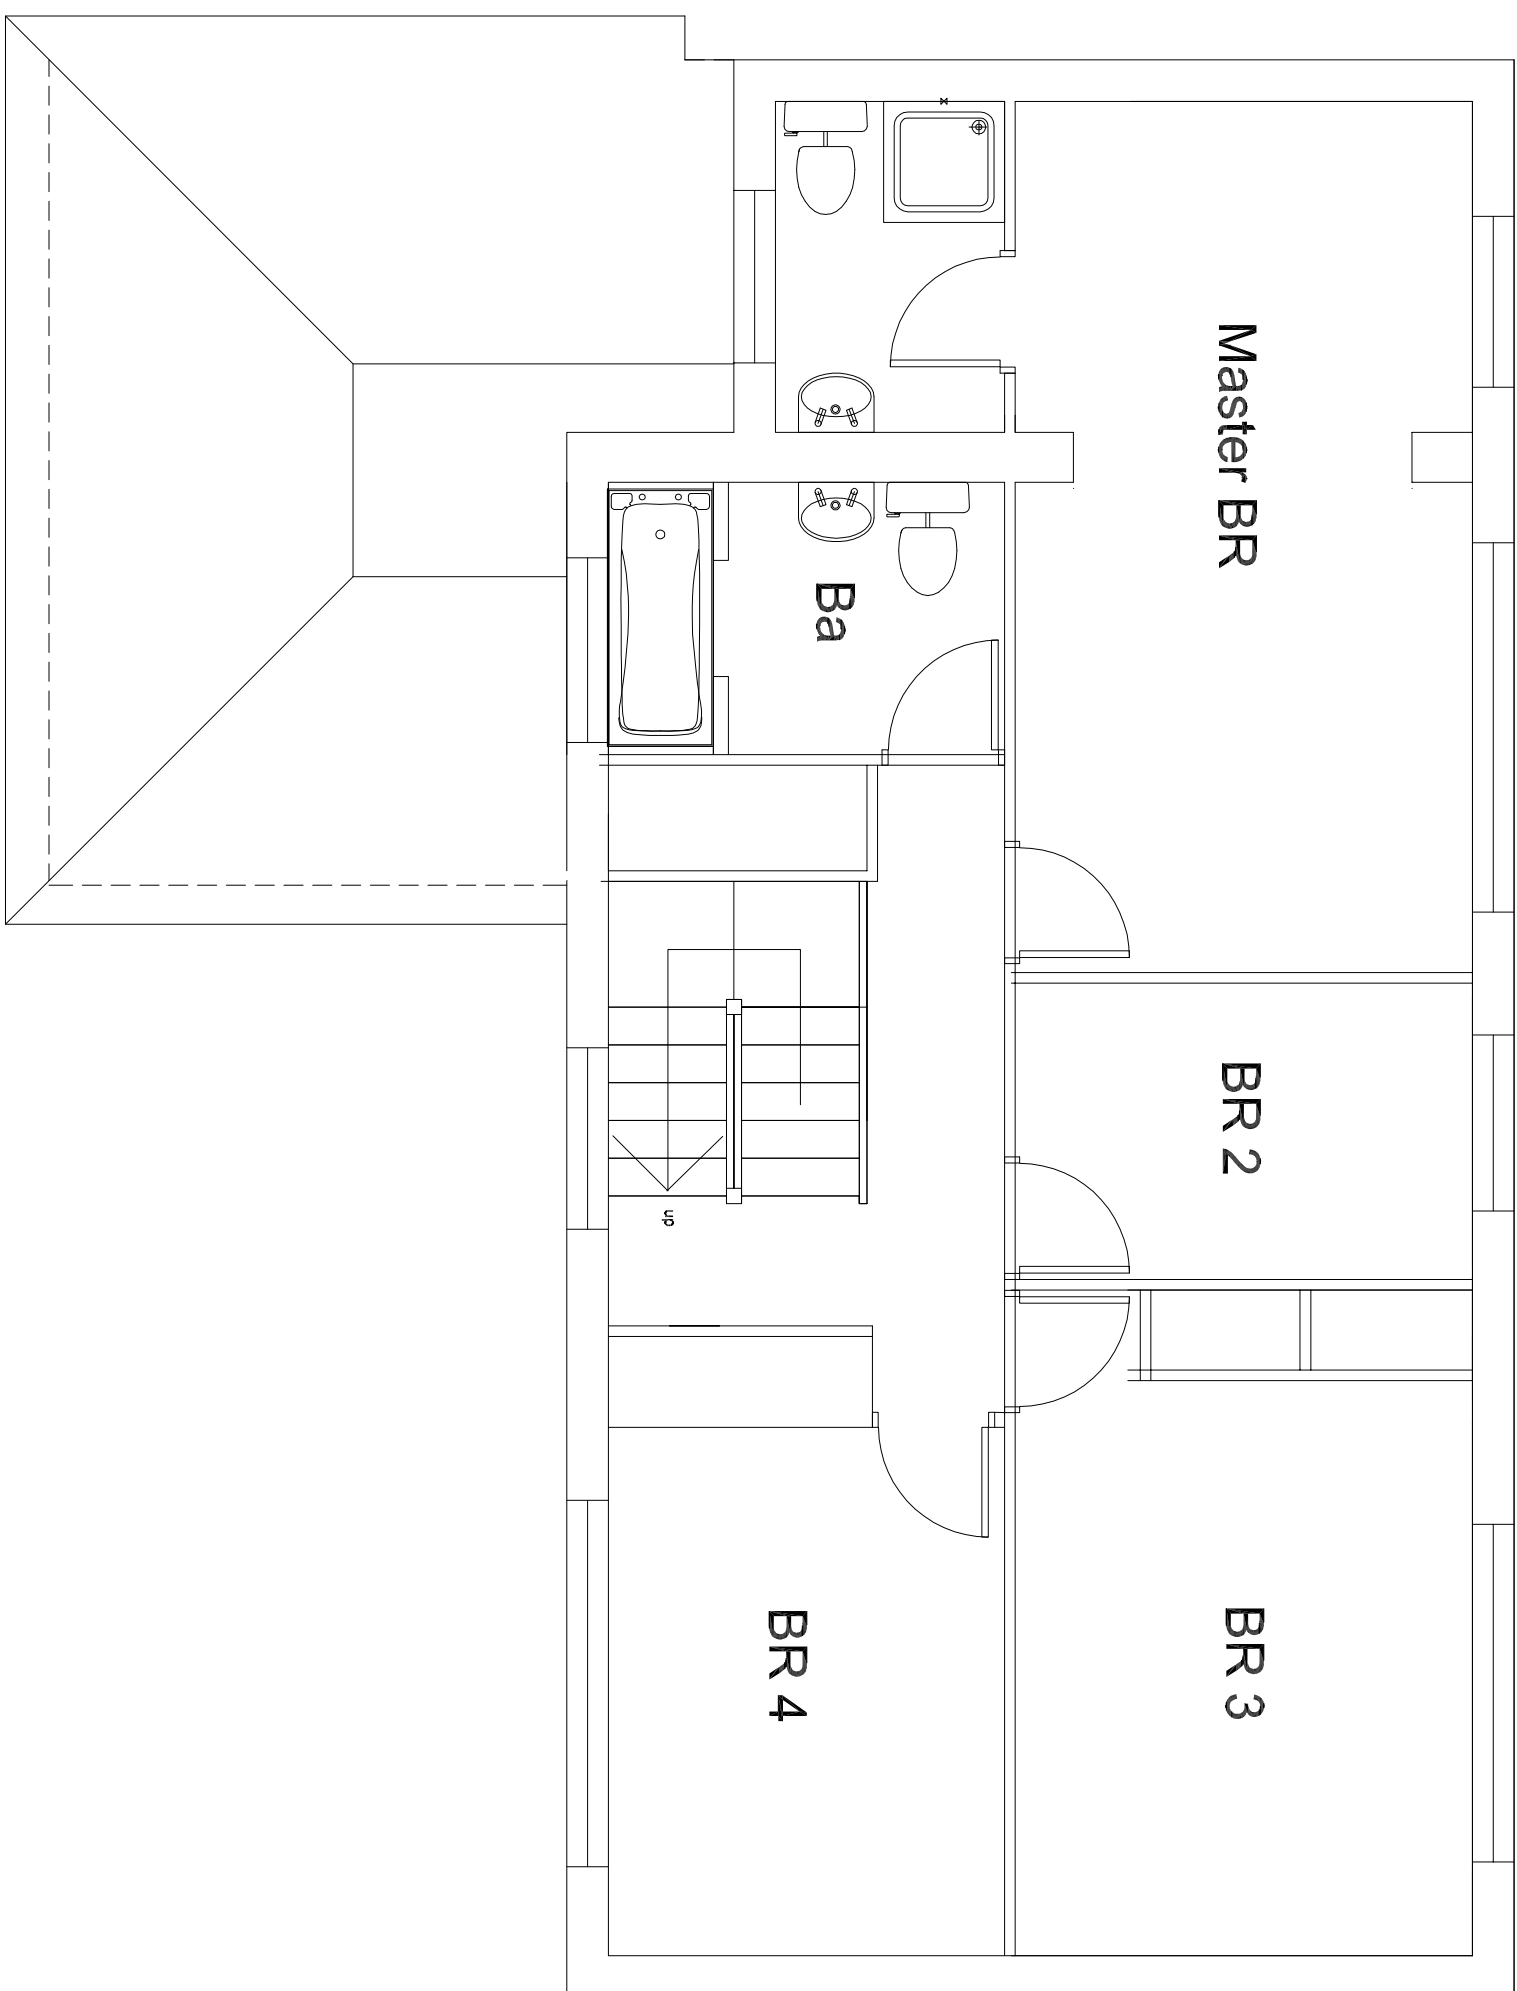


First Floor Plan

 

PLANNING

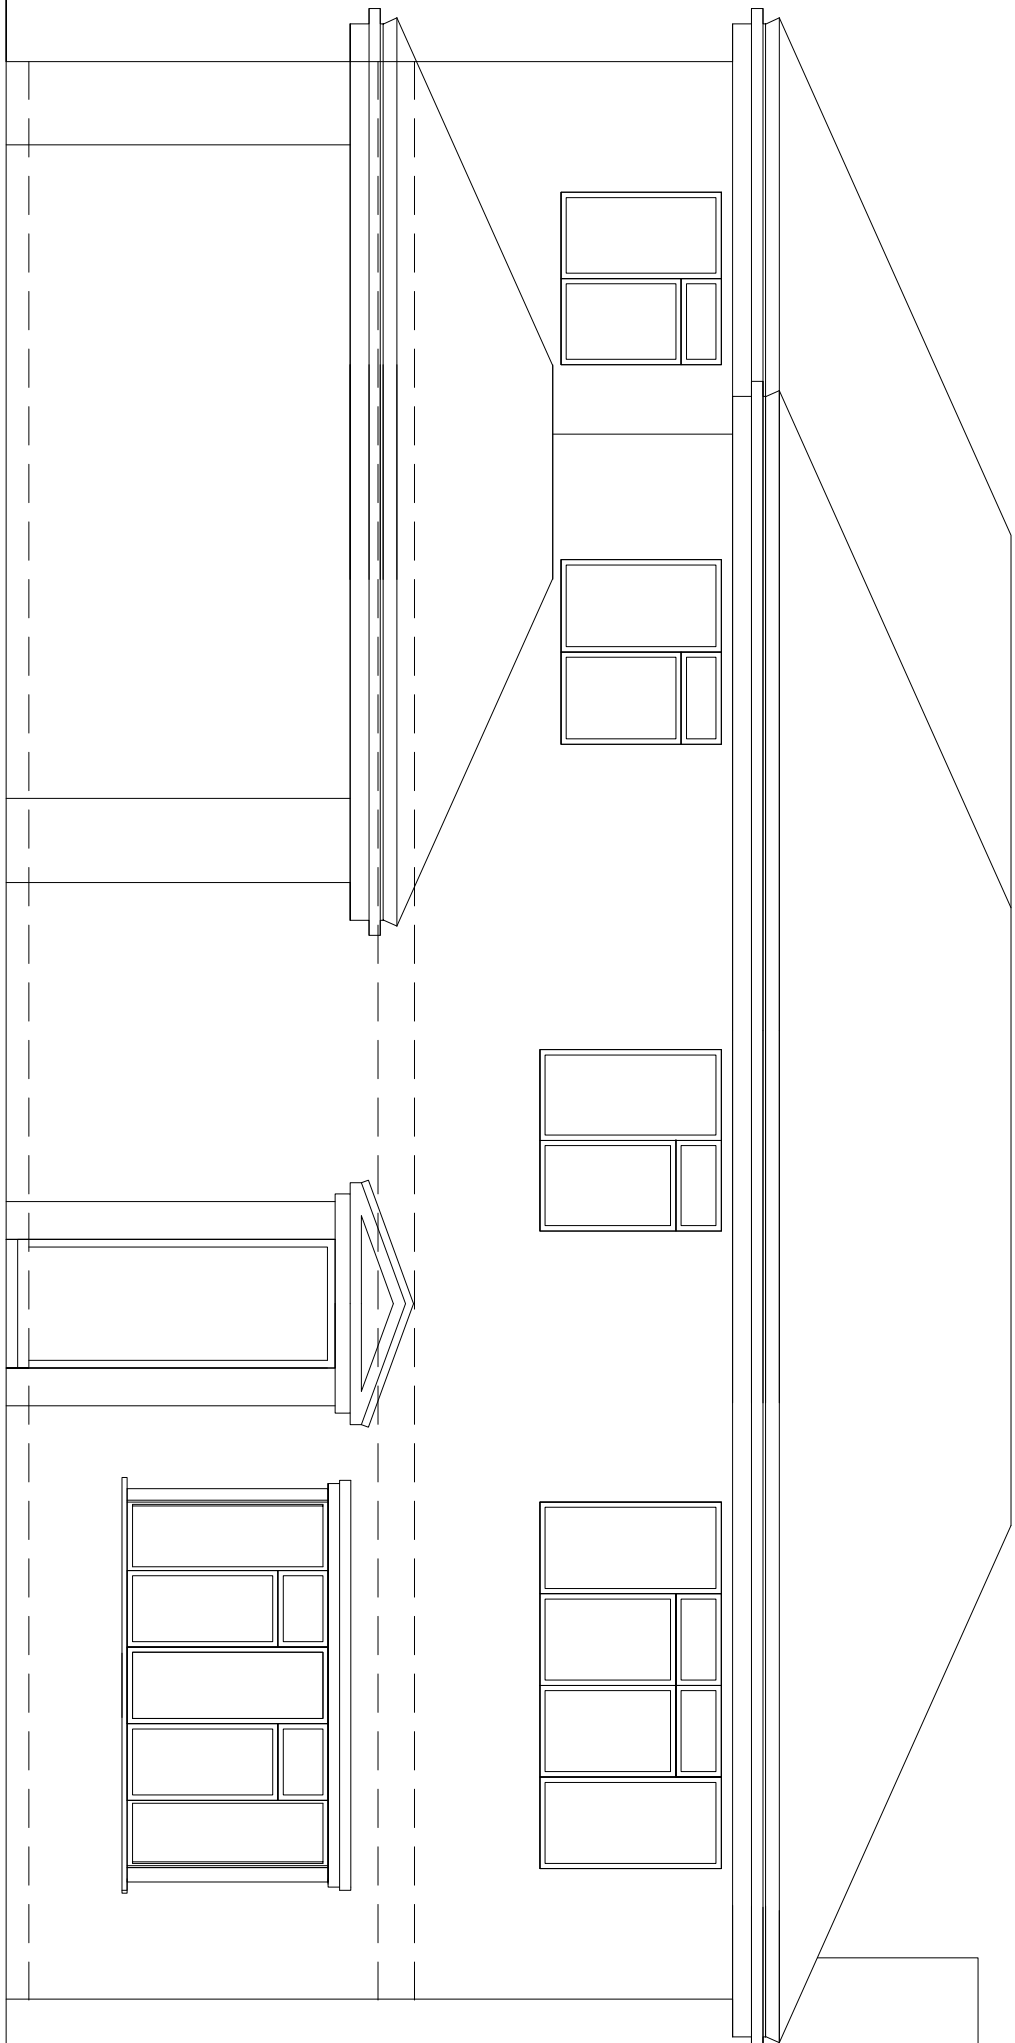

Front Elevation

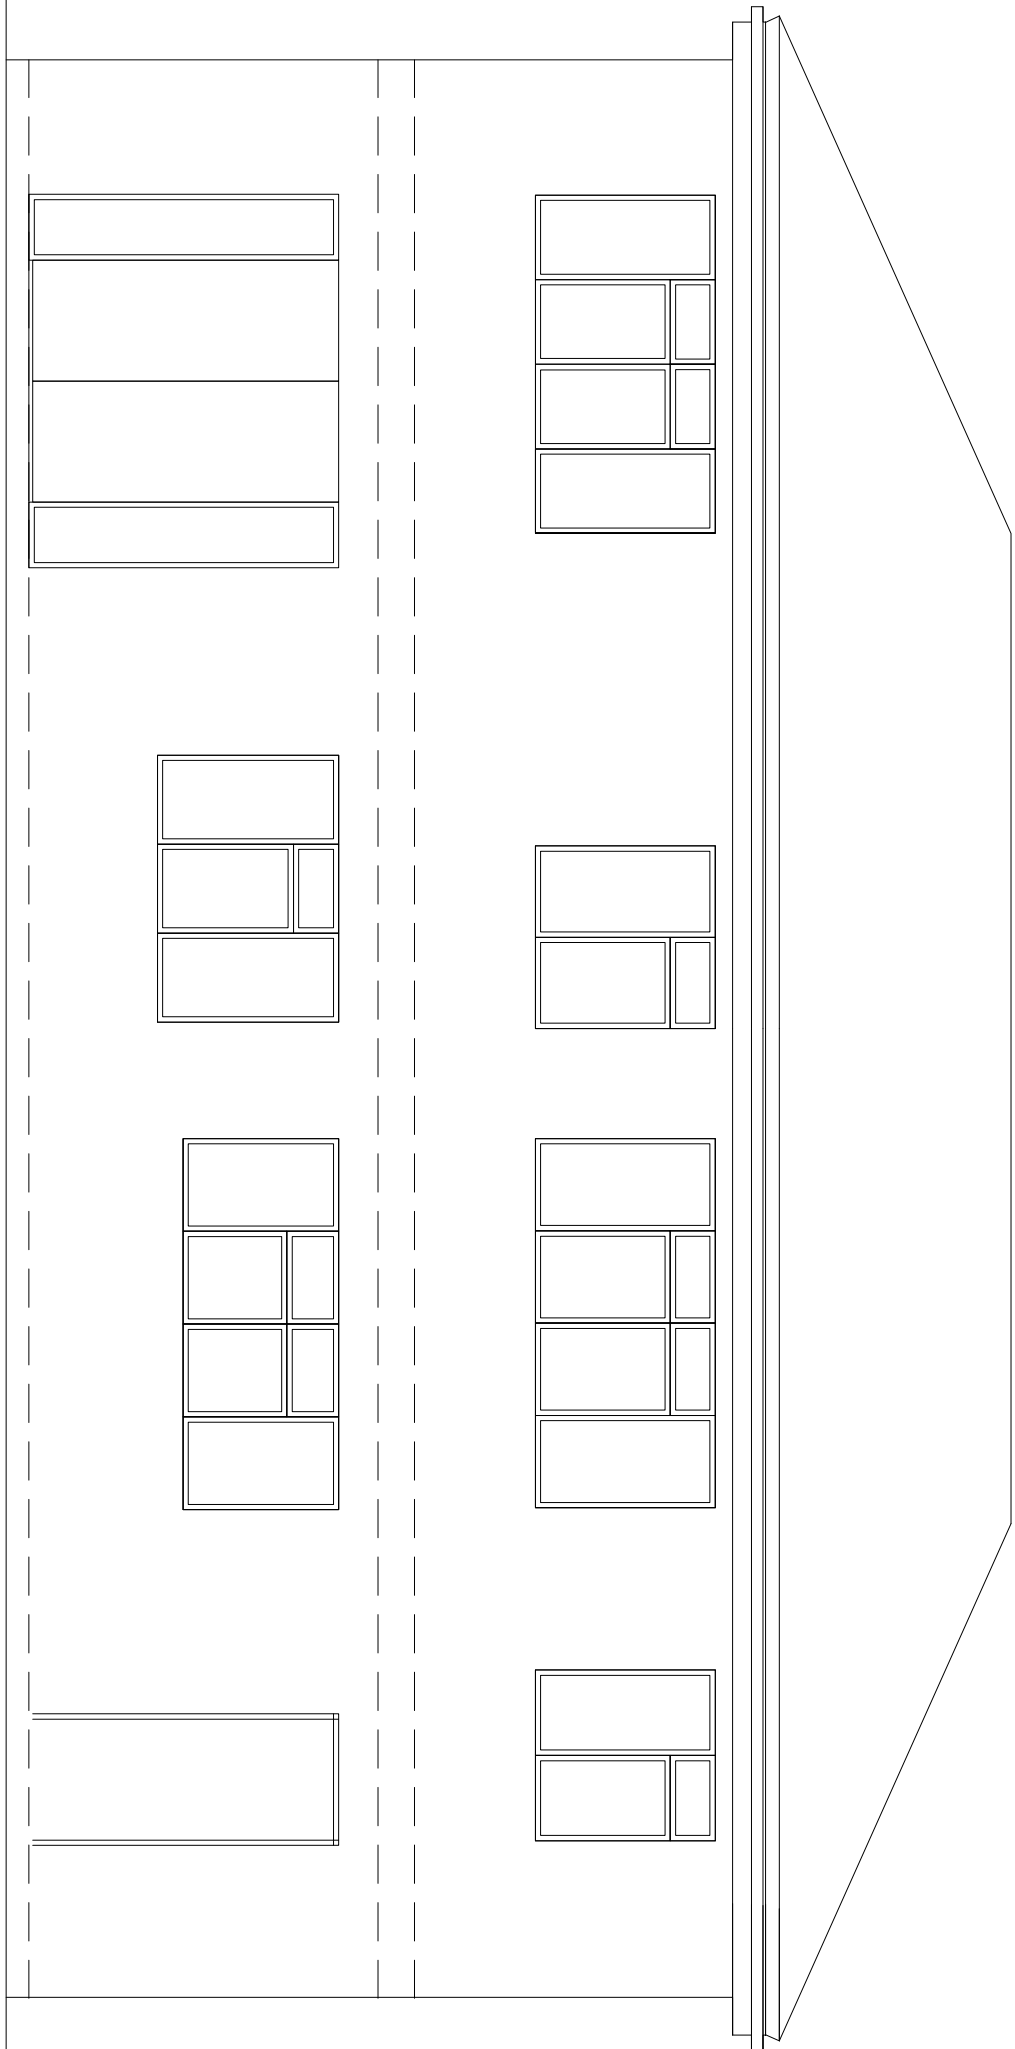

Rear Elevation

REV	DESCRIPTION	DATE
-----	-------------	------

Sue and Steve Cantwell

35 Conisboro Avenue, Caversham Heights

TITLE

Existing Plans and Elevations

SCALE

1:50@AI

DATE _____

Apr 2017

DRAWN BY _____
nb
DRAWING NO. _____ REV. _____

2004/P03

DRAWING NO
2004/P03

2004/P03

DLK
ARCHITECT

Chiltern Chambers, St Peter's Avenue
Caversham, Tel 0118 944 9856
enquiries@dlkarchitects.com

Daniel Lelliott Krauze Limited - Registered in England No. 2744532 - Trading As DLK Architects
© DANIEL LELLIOTT KRAUZE LTD.