



Number	REVISIONS	Date
P1	Issued for Planning Application	Aug. 2017

Stanfords VectorMap

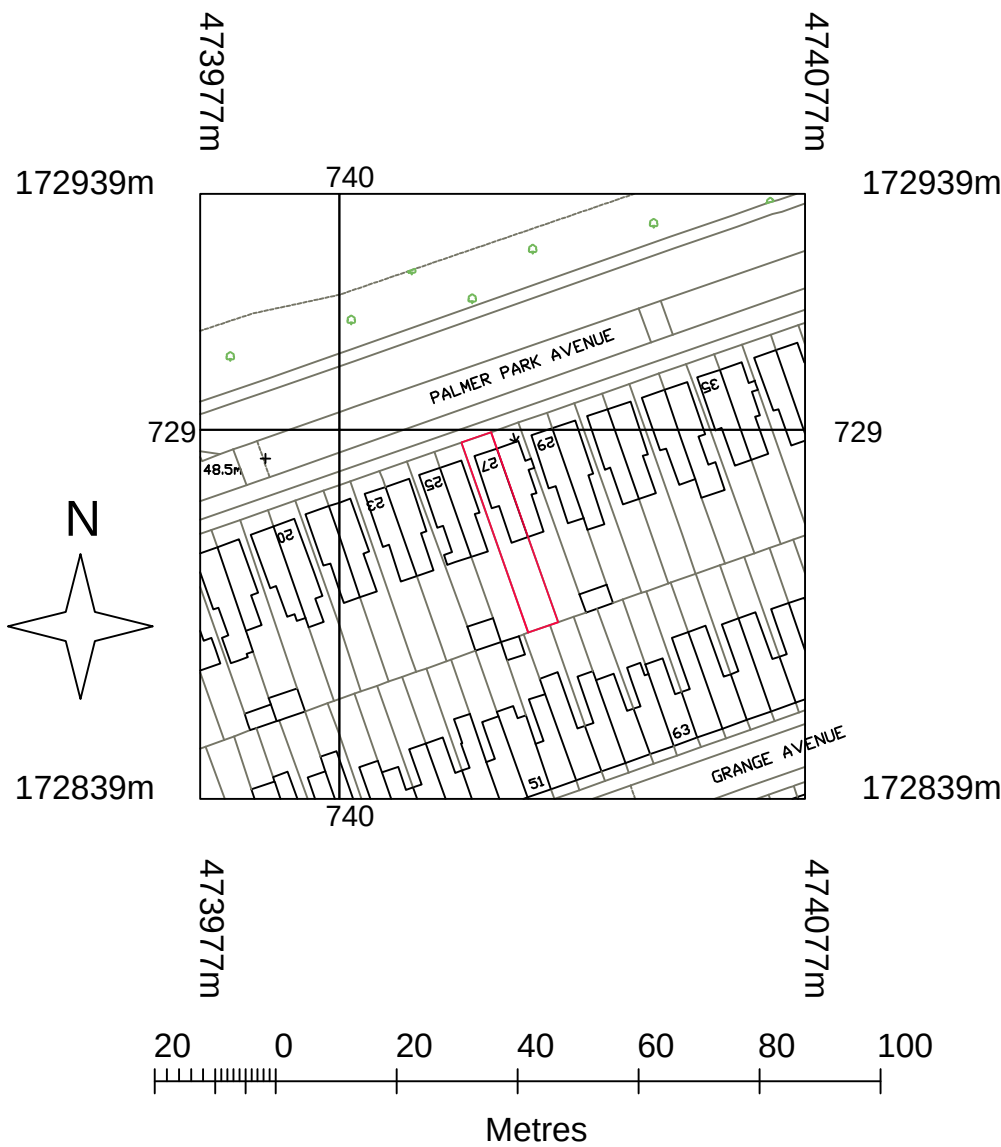

© Crown copyright and database rights 2017 OS 100035409
Reproduction in whole or in part is prohibited
without the permission of Ordnance Survey.
LOCATION PLAN
(SCALE 1:1250)

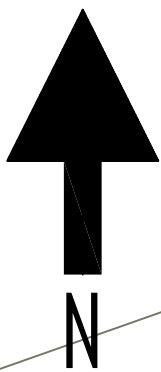

PALMER PARK AVENUE

Proposed area of works
shown hatched

SITE PLAN
(SCALE 1:500)

Client: Mr and Mrs C Hodges
27 Palmer Park Avenue, Reading, RG6 1DN

Project: Proposed Extension

Drawing: Site and Location Plans

Drawn by: Psa	Dwg. No: 1703.100	Scale: As shown	Date: Aug. 2017
SCALE BAR @ 1:200			
0	2	4	6
8	10	12	14
16	18	20	22