




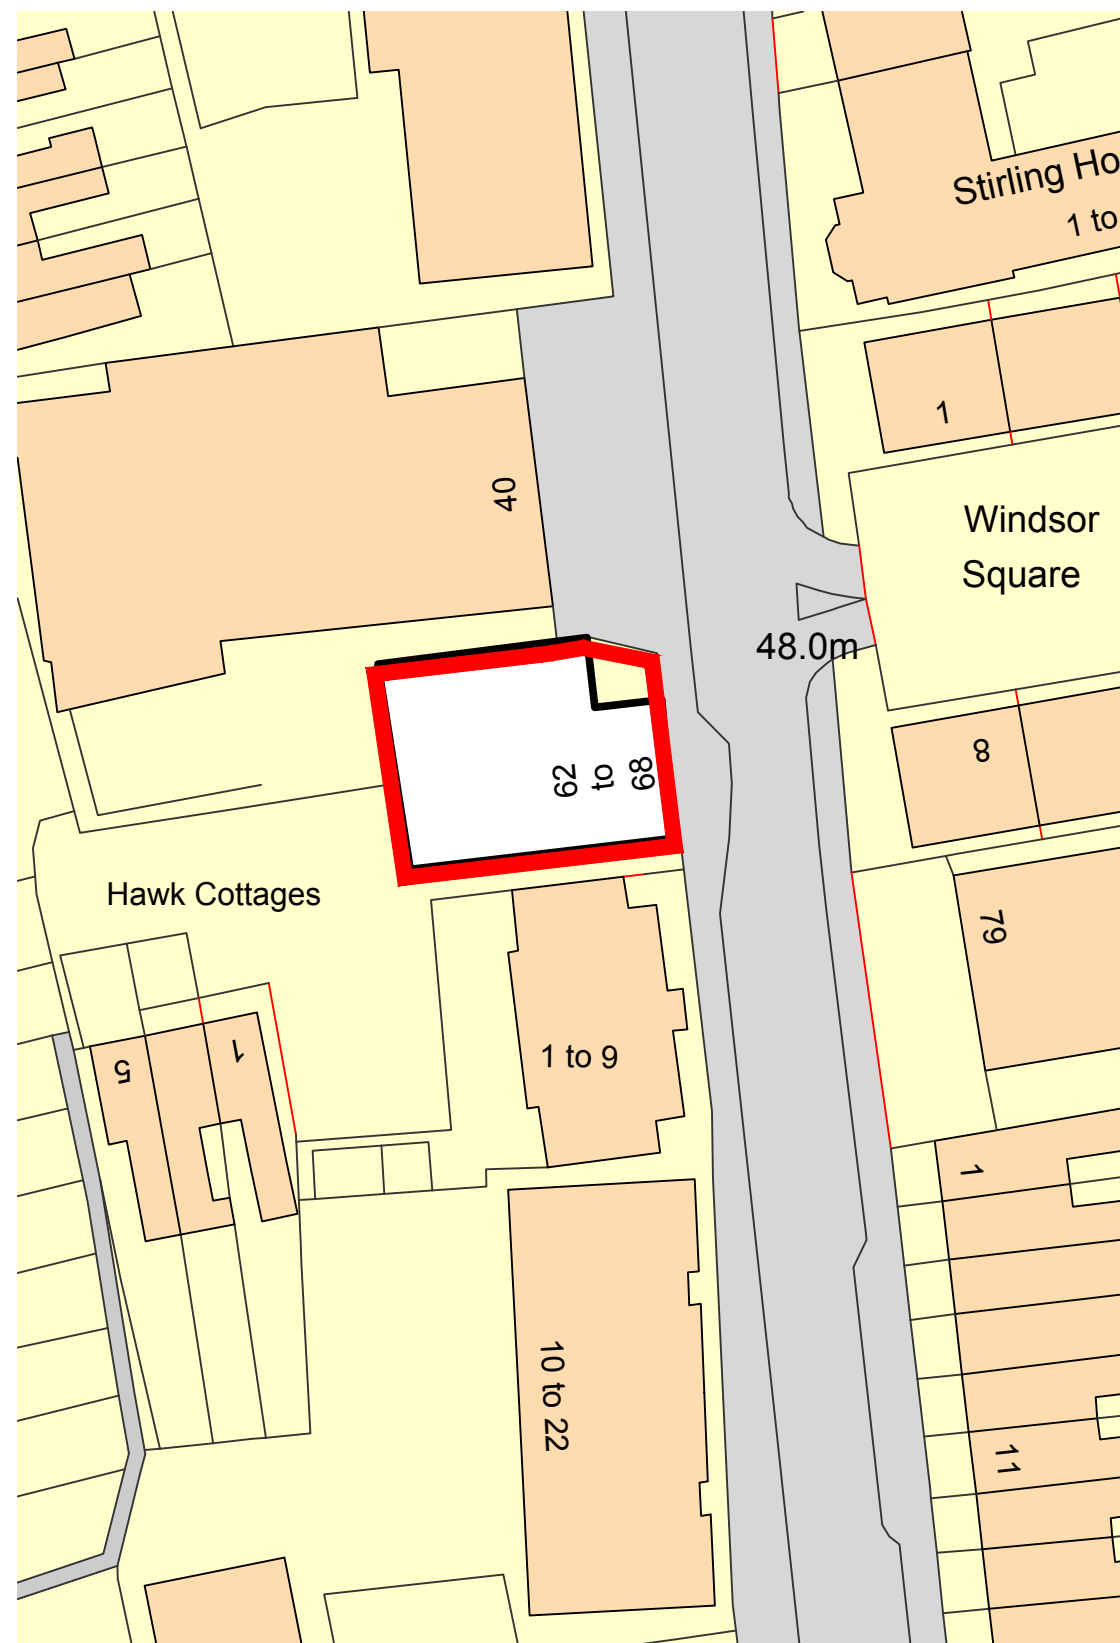

01 SITE PLAN
Scale 1:500

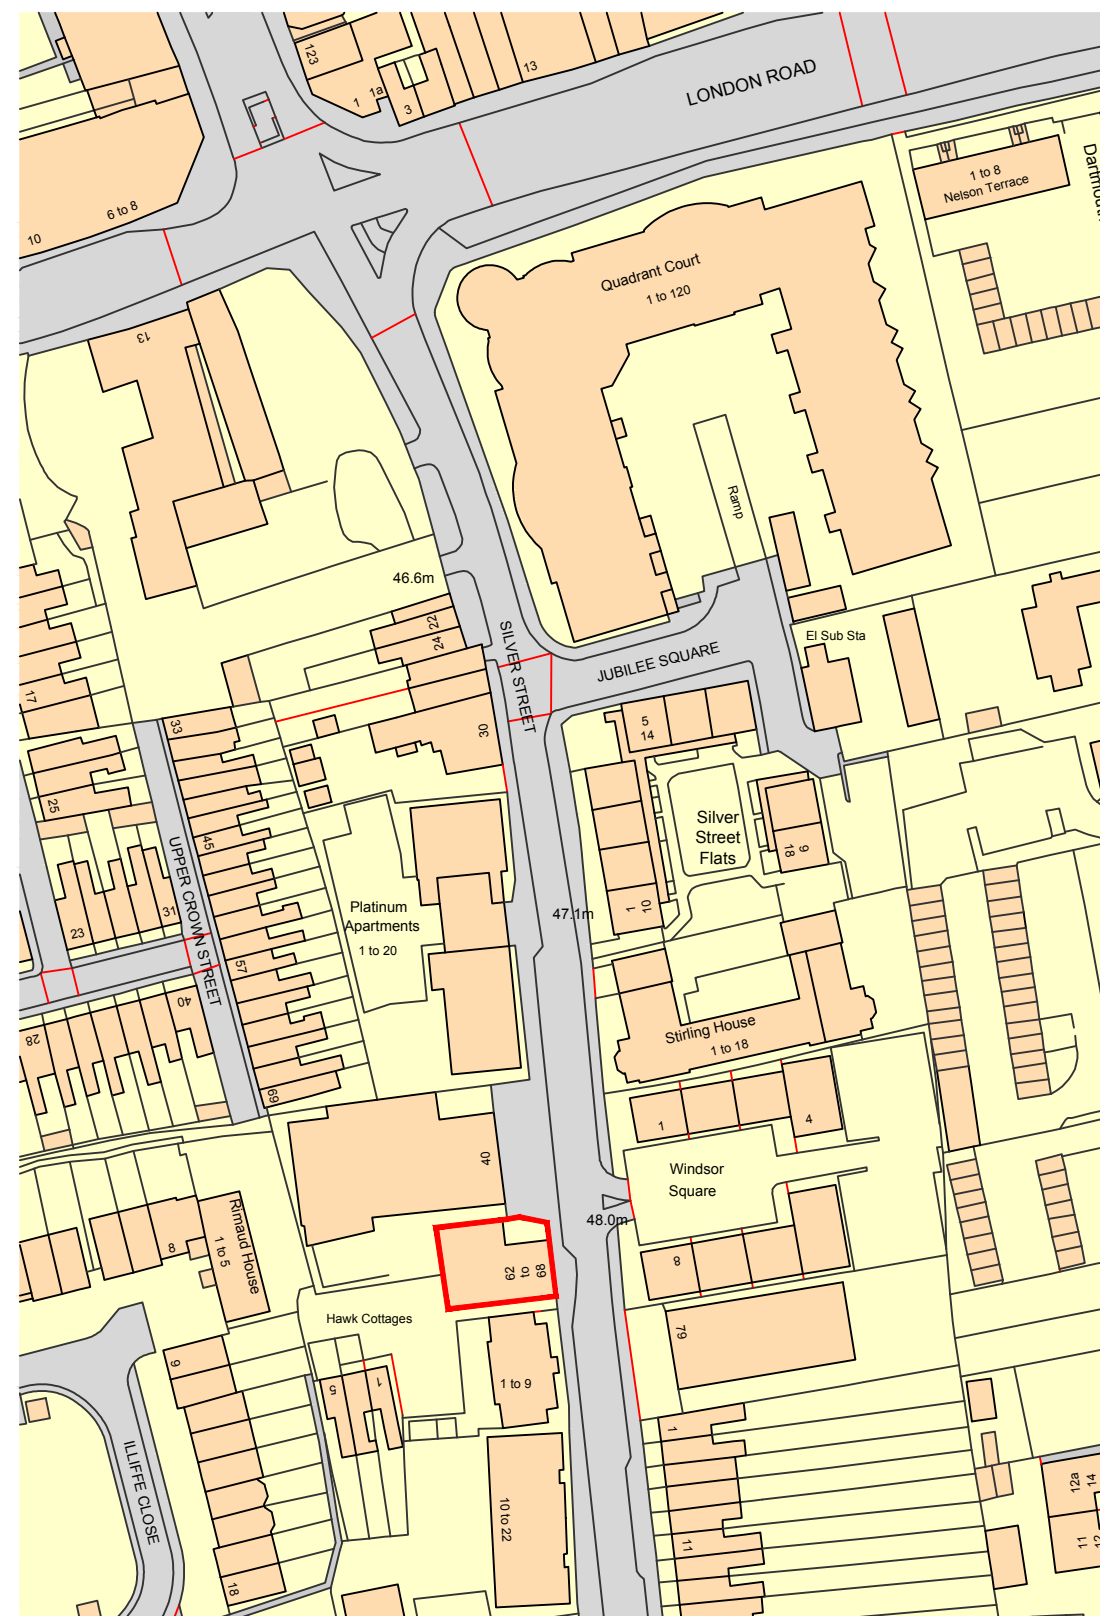

02 LOCATION PLAN
Scale 1:1250

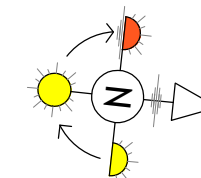

REV	DATE	DESCRIPTION

PLANNING

CLIENT **MR RICHARD TURNER**
ADDRESS **62 SILVER STREET
READING
BERKSHIRE
RG1 2SU**



Unit 1,
The Trading Estate,
Littleton Lane,
Shepperton,
TW17 0NF

info@designworkstudios.co.uk
www.designworkstudios.co.uk

DRAWING BY **PT**
CHECKED BY **DS**
SCALE **AS SHOWN @A3**
DATE **12.06.2017**

DWG # **1095-00-LP** | REV **-**

TITLE
**LOCATION PLAN &
SITE PLAN
PROPOSED**