



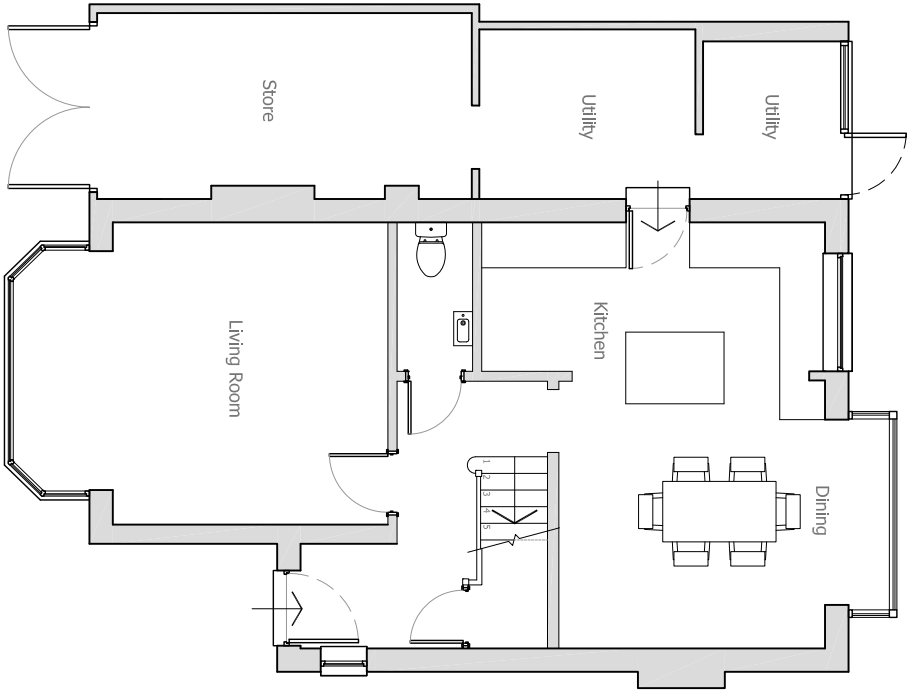

1 GROUND FLOOR PLAN

Existing


SCALE 1:100

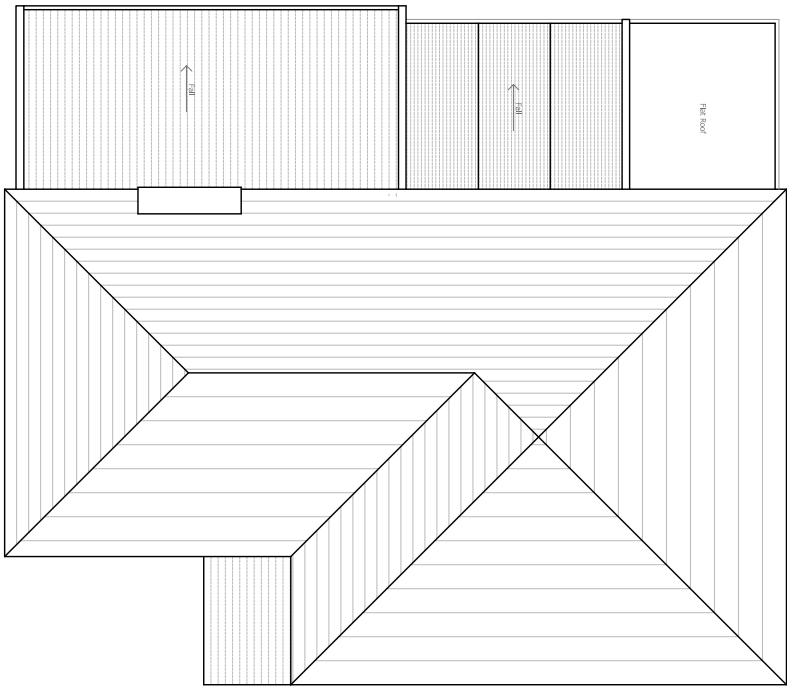

2 ROOF PLAN

Existing


SCALE 1:100

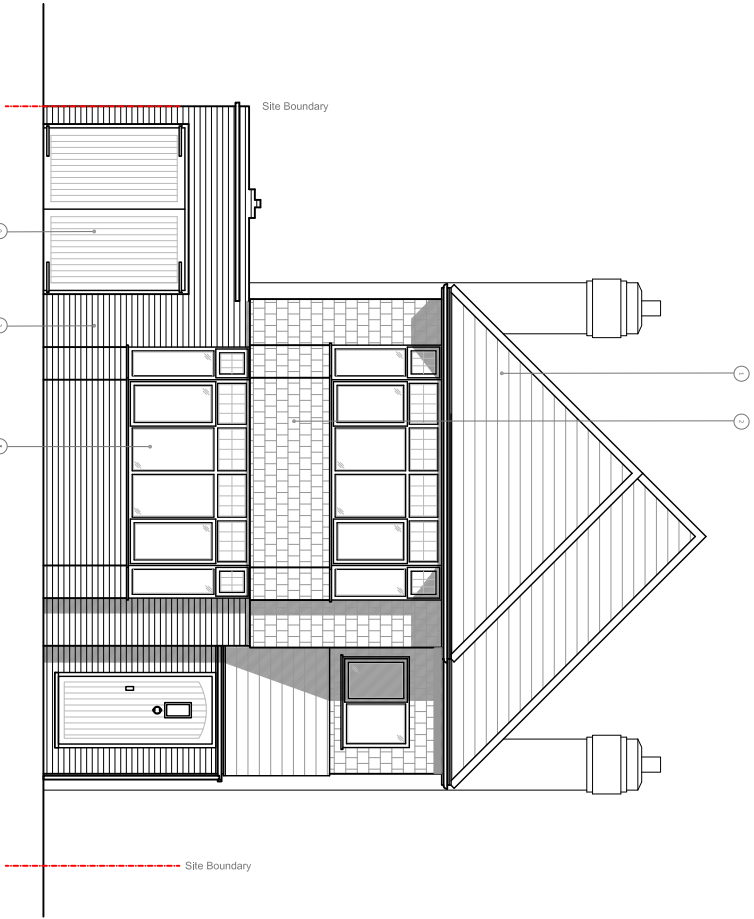

3 FRONT ELEVATION (North)

Existing


SCALE 1:100

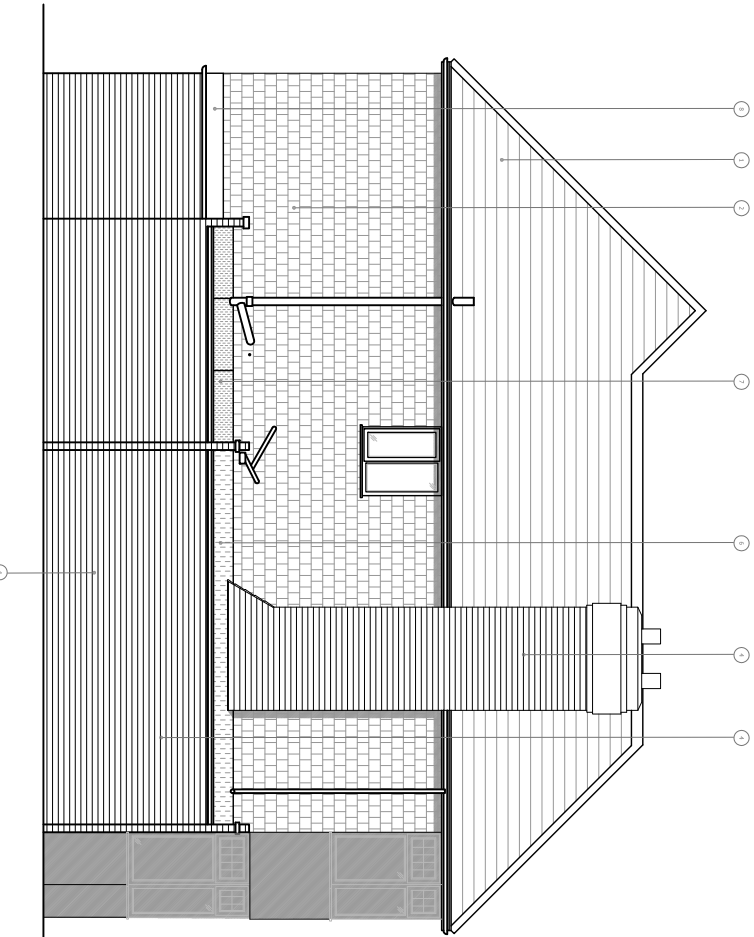

4 SIDE ELEVATION (East)

Existing

SCALE 1:100

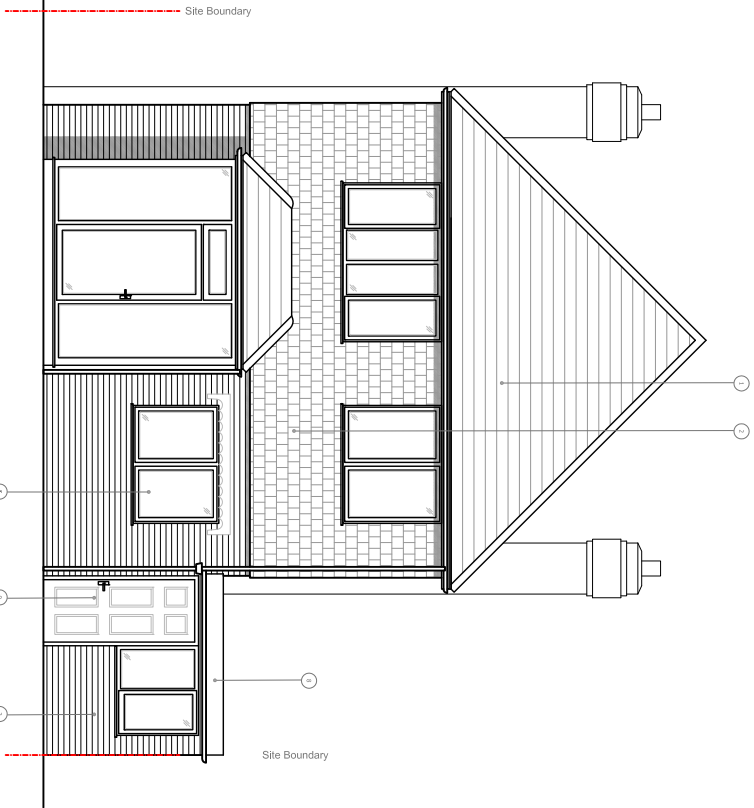


5 REAR ELEVATION (South)

Existing

SCALE 1:100

- Key
- Roof tile
 - Tile hanging
 - Brick, painted white
 - Brick
 - UPVC double-glazed windows
 - Cement roof sheet
 - Polycarbonate roof sheet
 - Felt roof membrane
 - Timber door

 

Project	Project Address	Drawing Title	Date	Scale	Drawn by	Drawing No	Revision	Notes
Refurbishment	2 Penroath Avenue Tilhurst	Existing Plans & Elevations	Feb 2017	1:100 @ A3	GC	P-002	-	-