



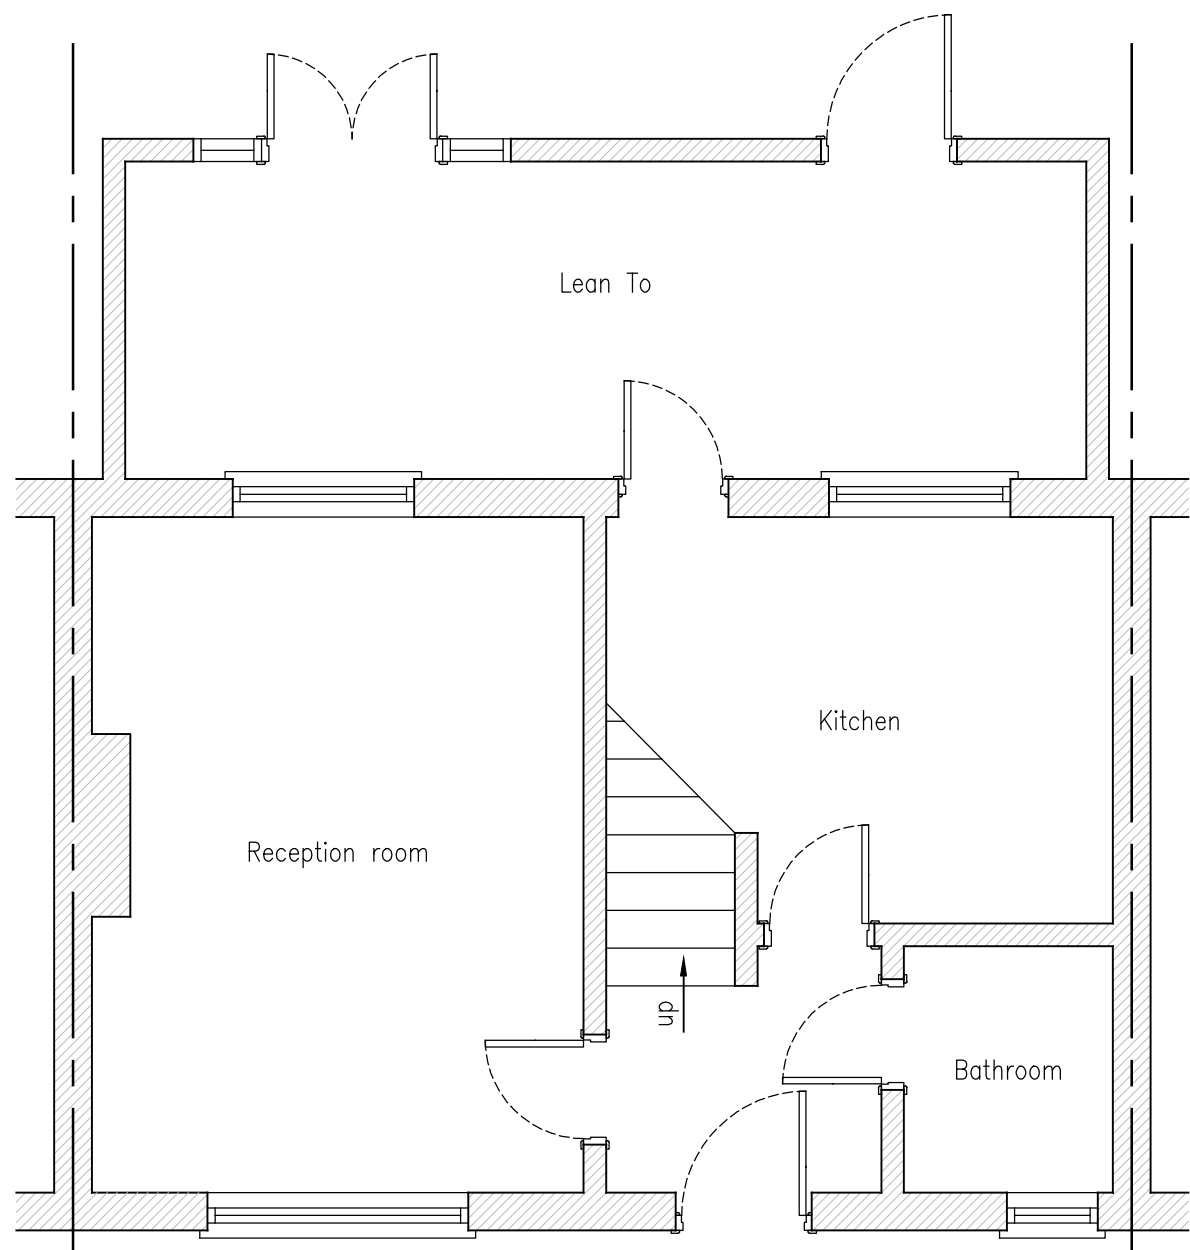


EXISTING GROUND FLOOR PLAN

1:50

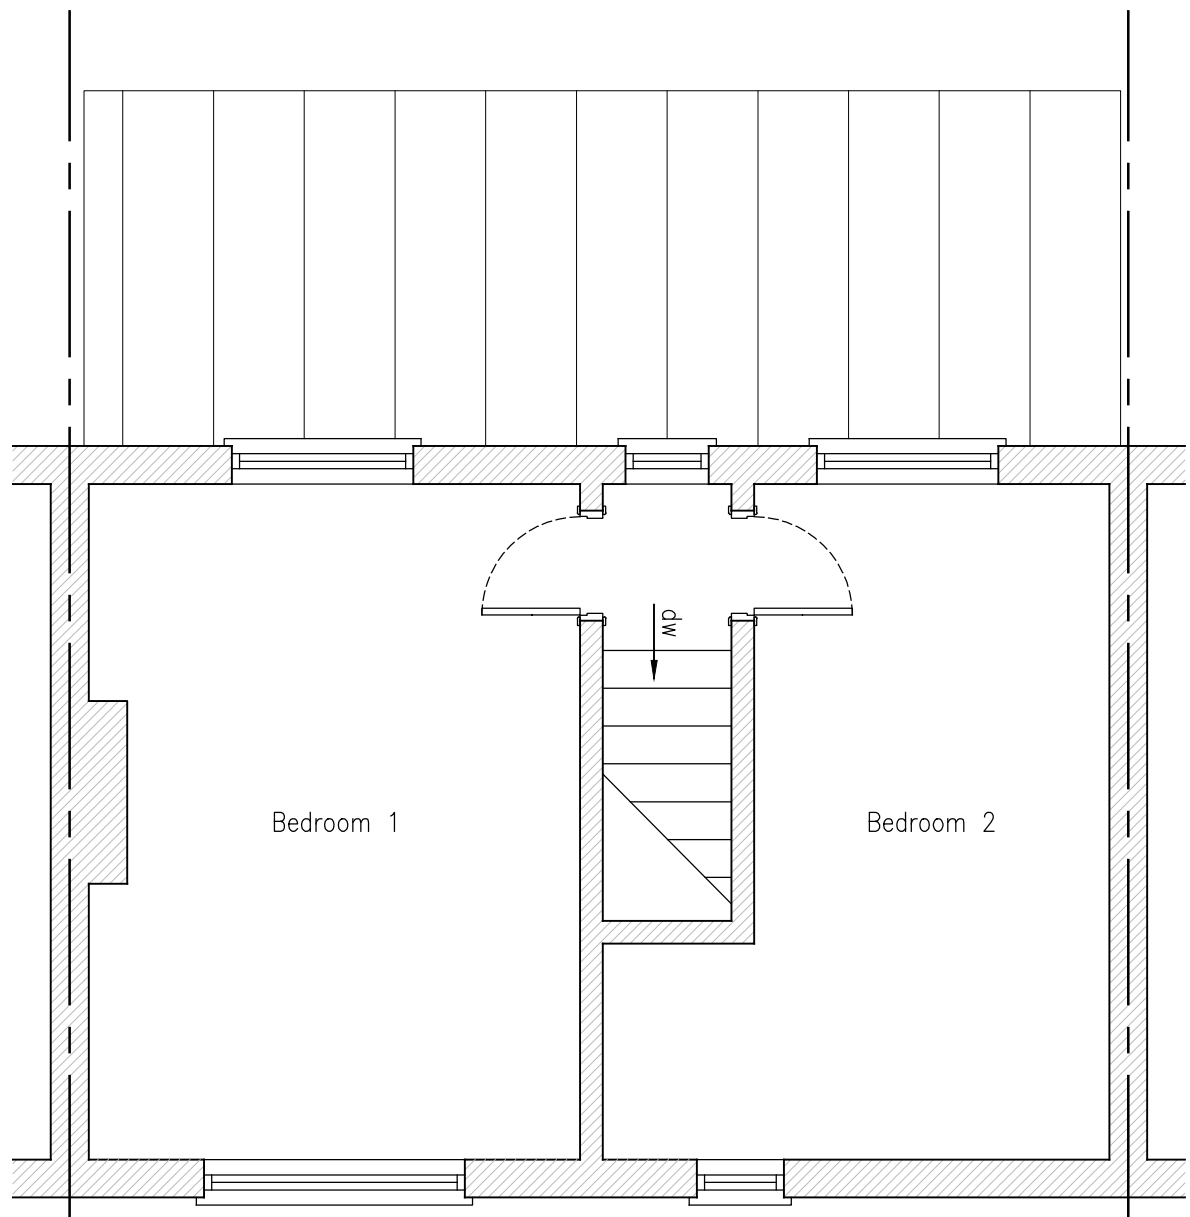

EXISTING FIRST FLOOR PLAN


1:50

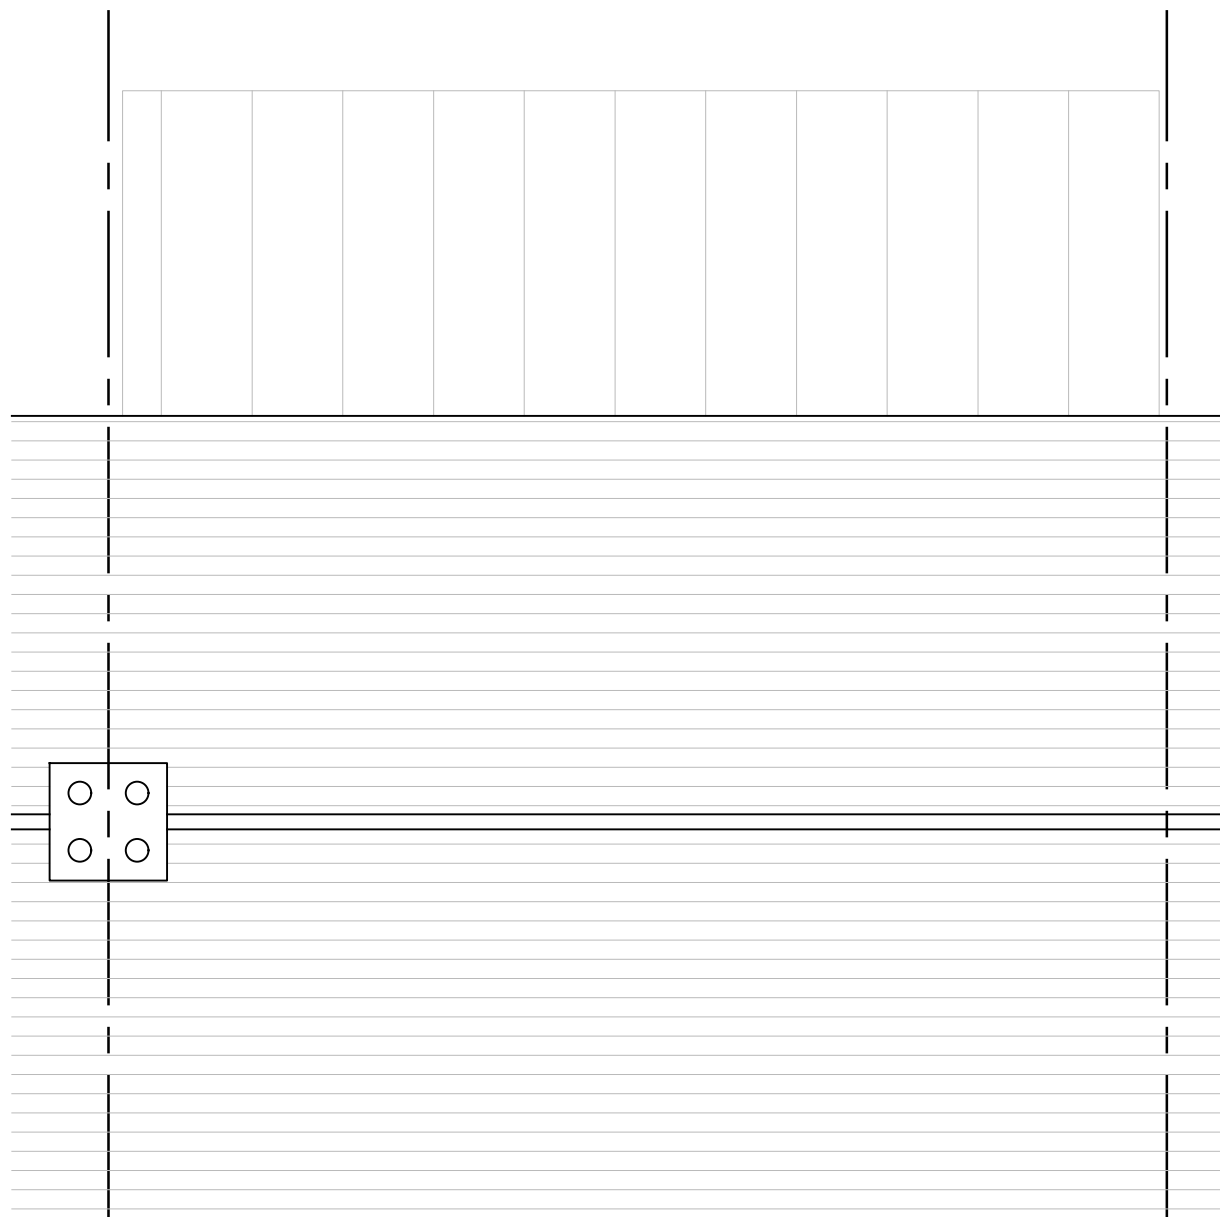

EXISTING ROOF PLAN


1:50

NOTES:
do not scale from this drawing.

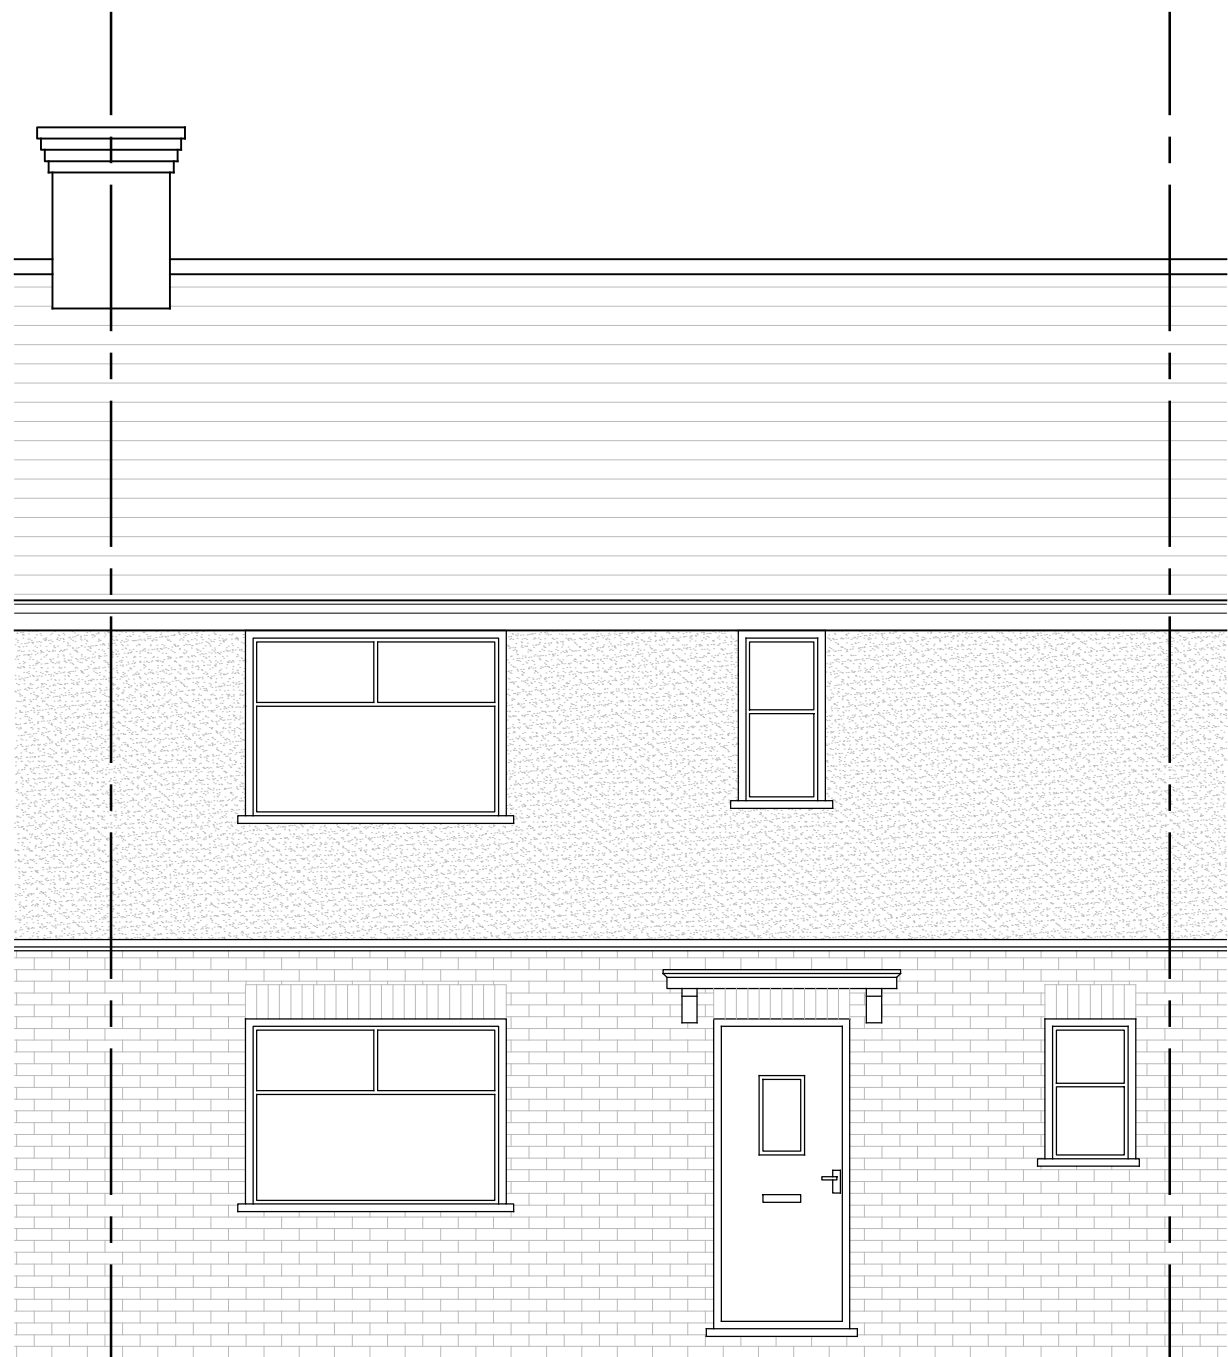

EXISTING FRONT ELEVATION

1:50

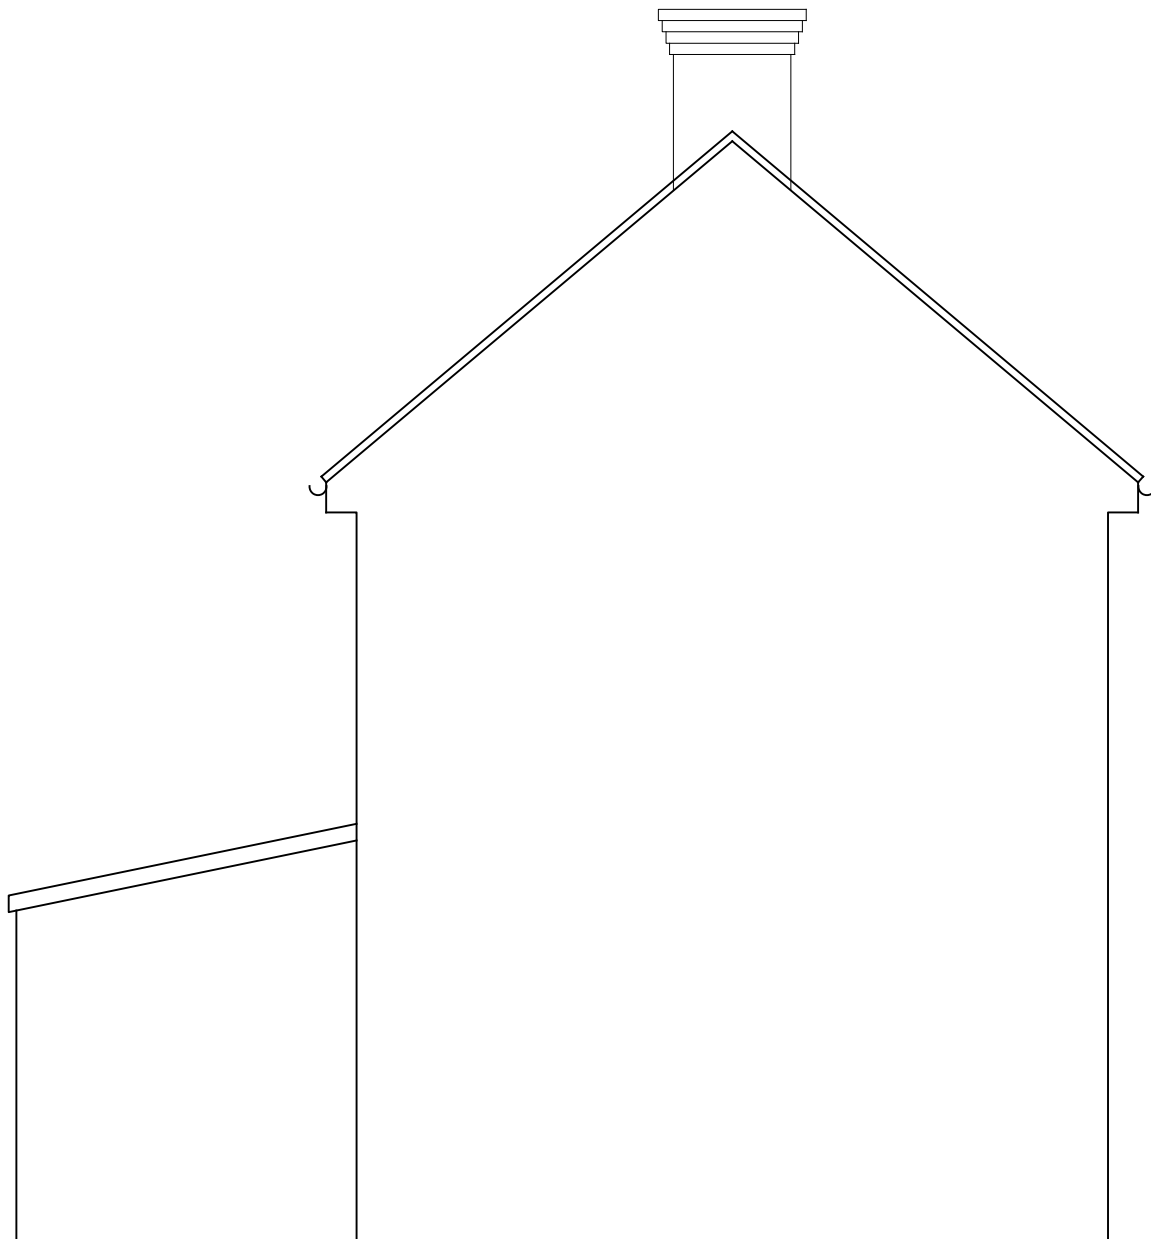


EXISTING LEFT SIDE ELEVATION

1:50





EXISTING REAR FLOOR PLAN

1:50

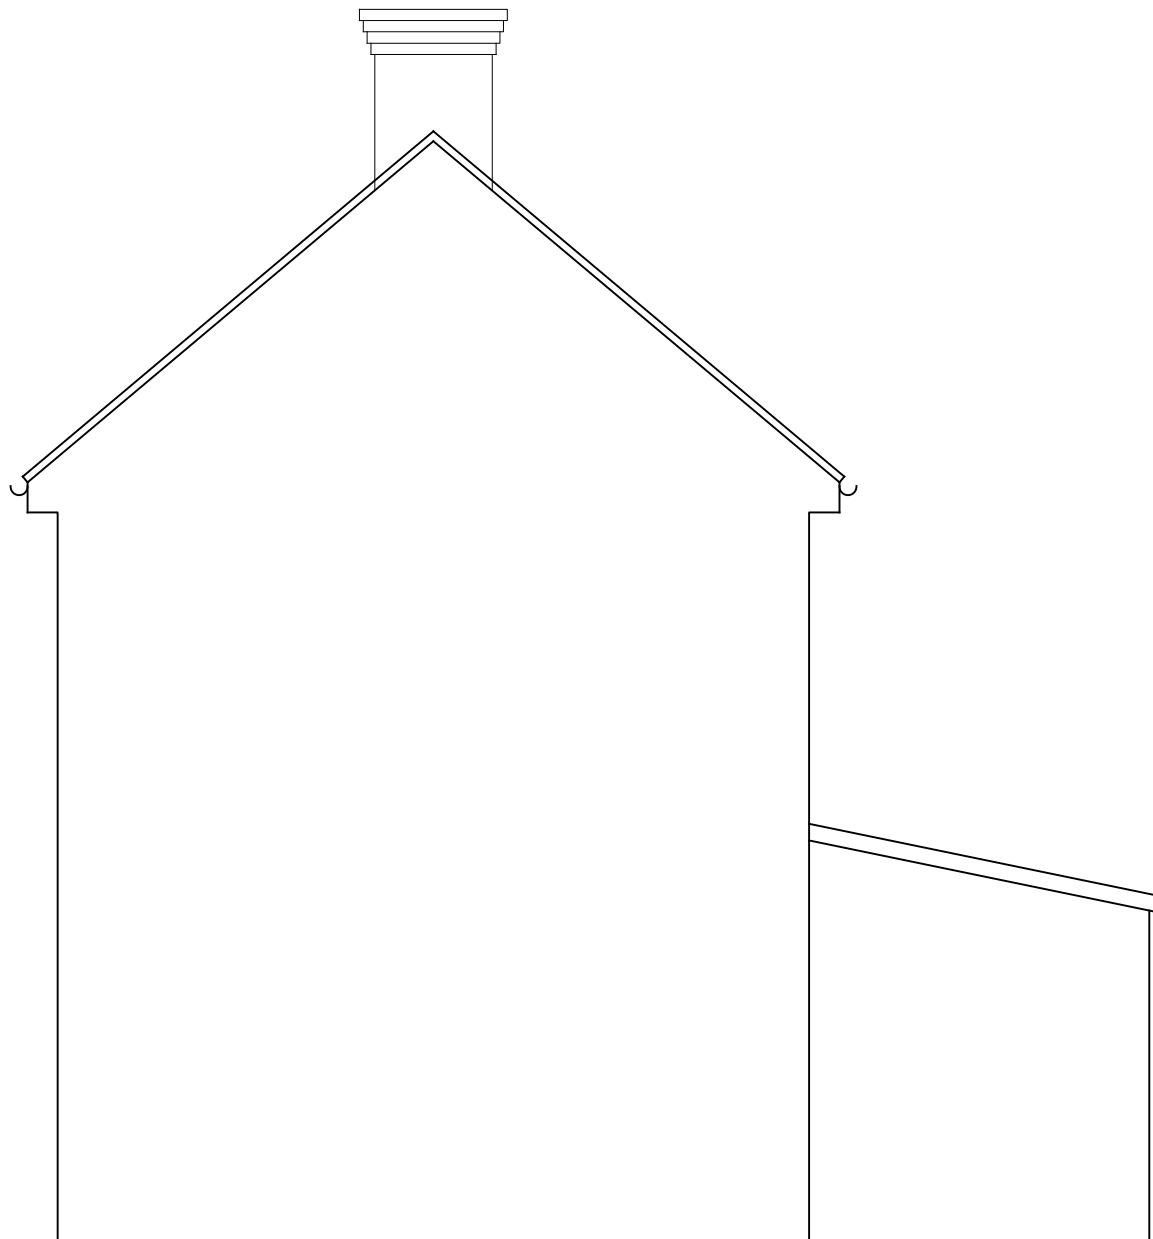

EXISTING RIGHT SIDE ELEVATION

1:50

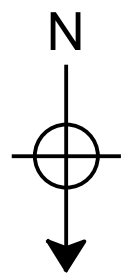 

REV:	DESCRIPTION:	BY:	DATE:
CLIENT:	MRS OSEMWEGIE		
PROJECT:	PROPOSED REAR EXTENSION		
ADDRESS:	70 HARTLAND ROAD, READING, RG2 8BW		
TITLE:	EXISTING PLANS AND ELEVATIONS		
SCALE AT A1:		DATE:	STATUS:
1:50		June 2017	for planning
PROJECT NO:	DRAWING NO:	REVISION:	
53	02	00	



TS DRAWING SERVICES
Address: 3 Tarragon drive
Guildford, Surrey, GU2 8gp
Contact No: 07727 181673
Email: tsdrawingervices@outlook.com