



GROUND FLOOR PLAN

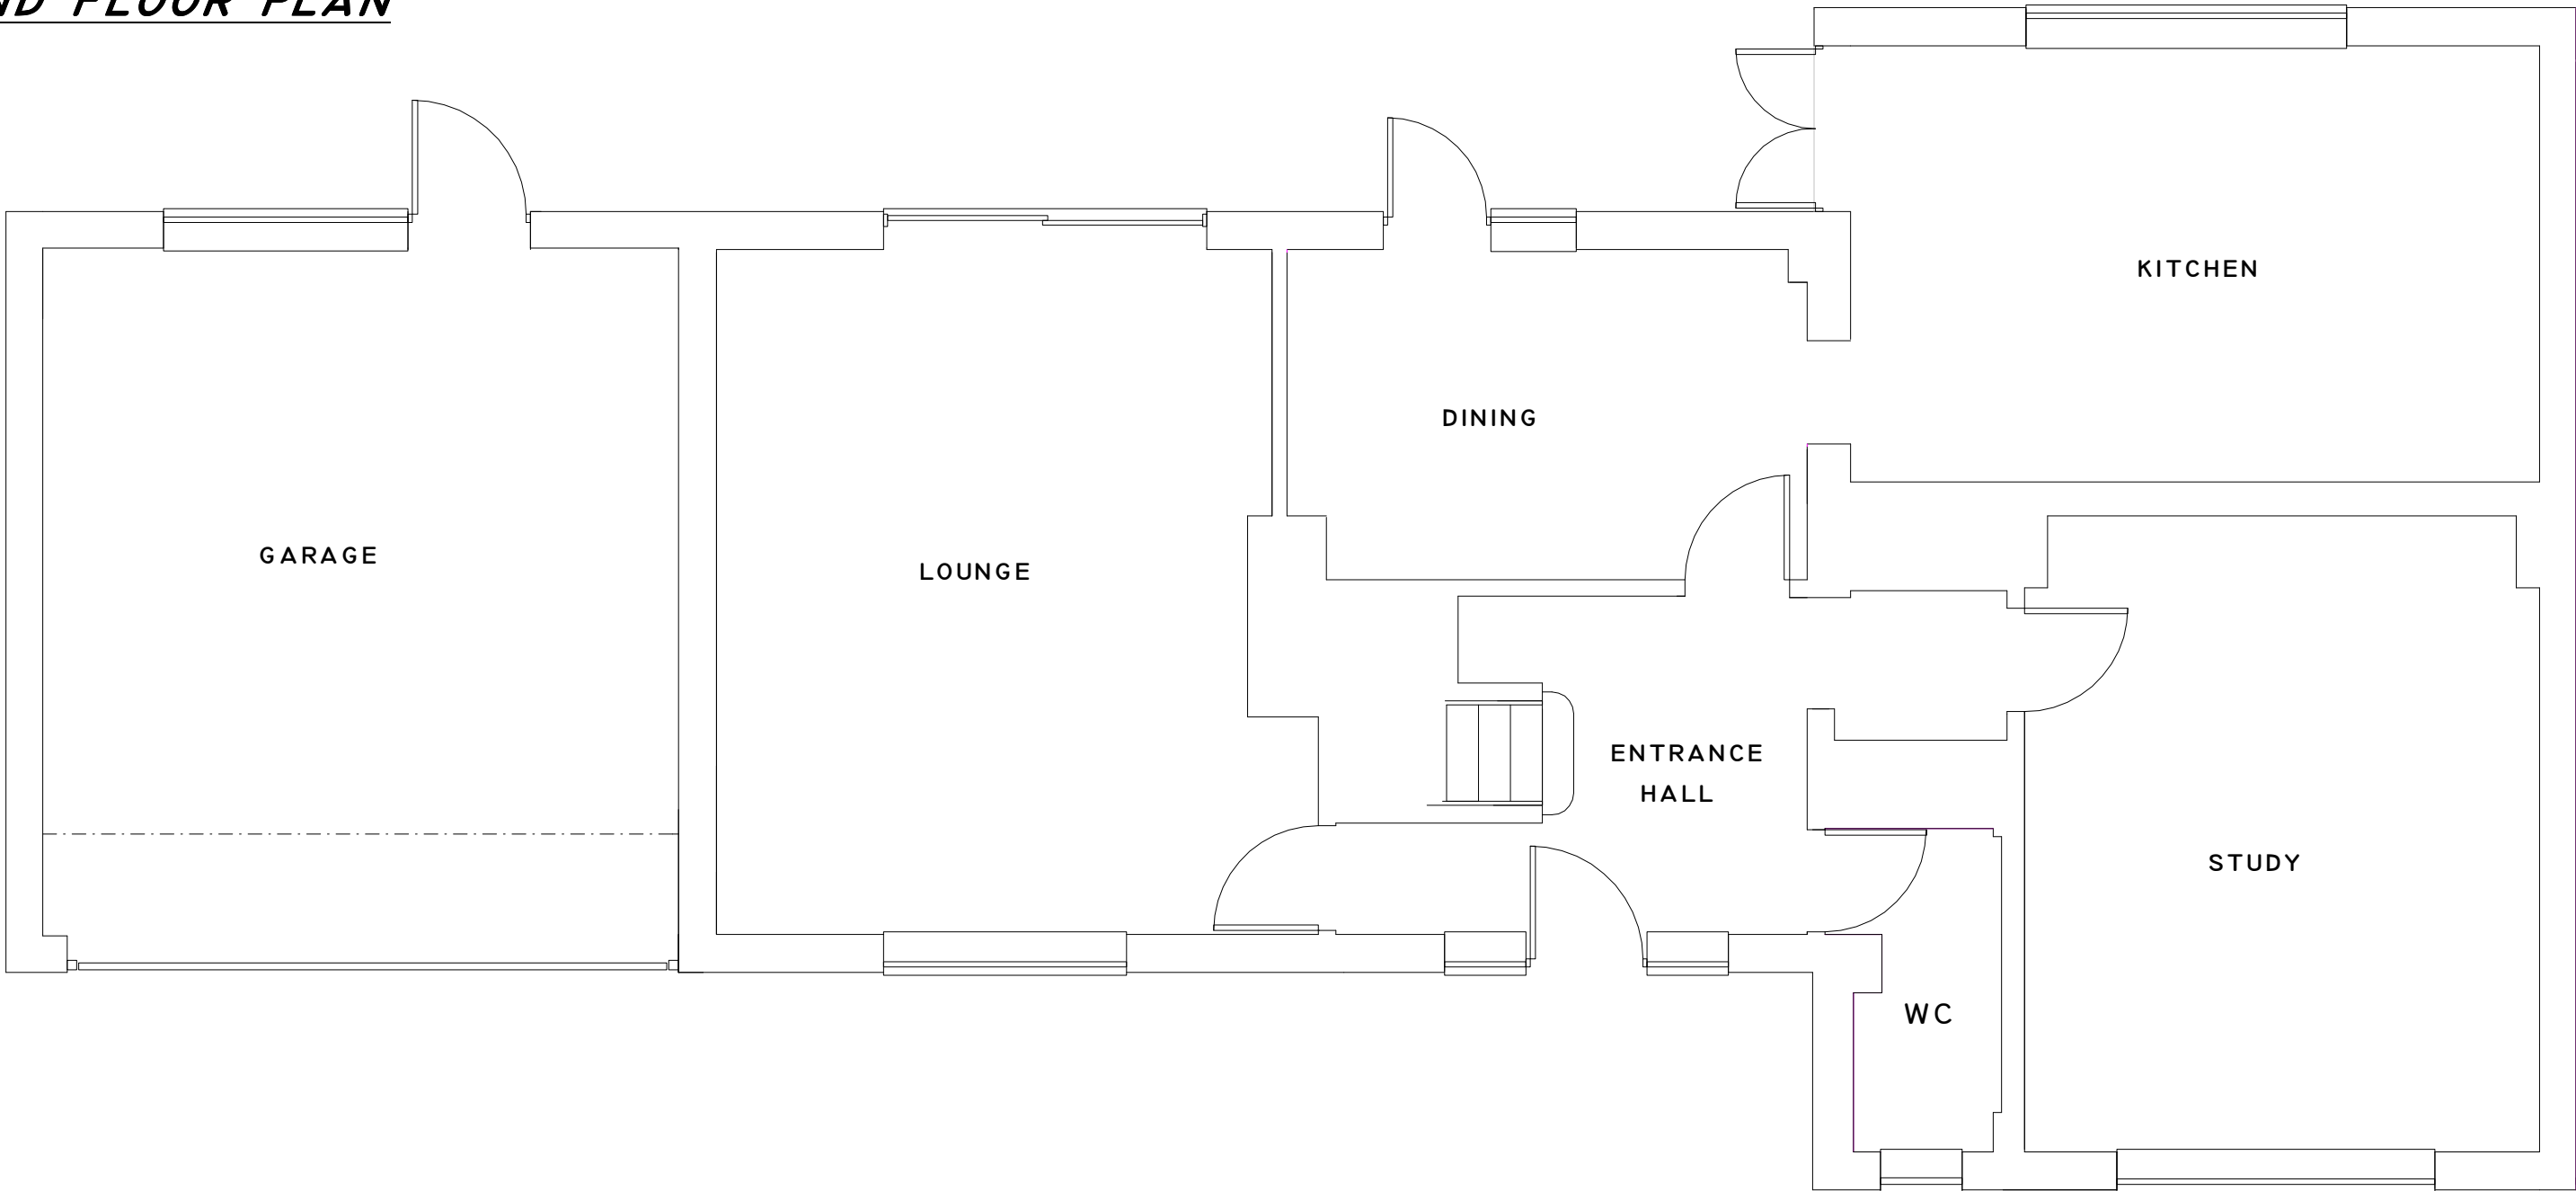

SOUTH WEST ELEVATION



SOUTH EAST ELEVATION

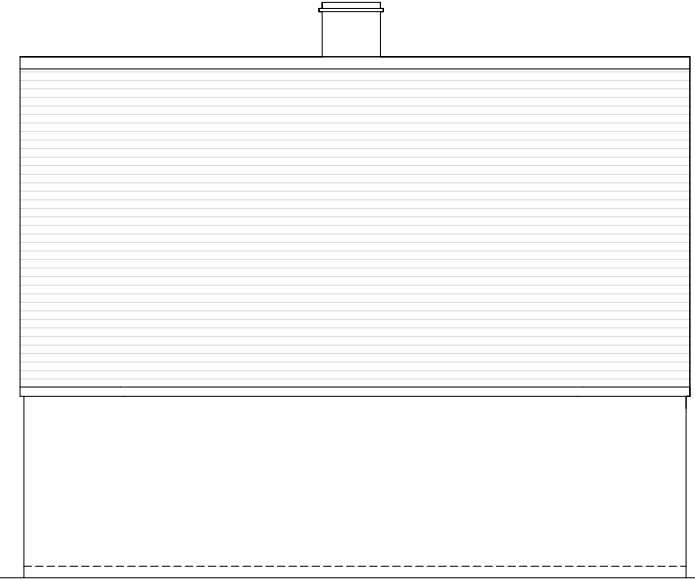


NORTH EAST ELEVATION



NORTHWEST ELEVATION




FIRST FLOOR PLAN

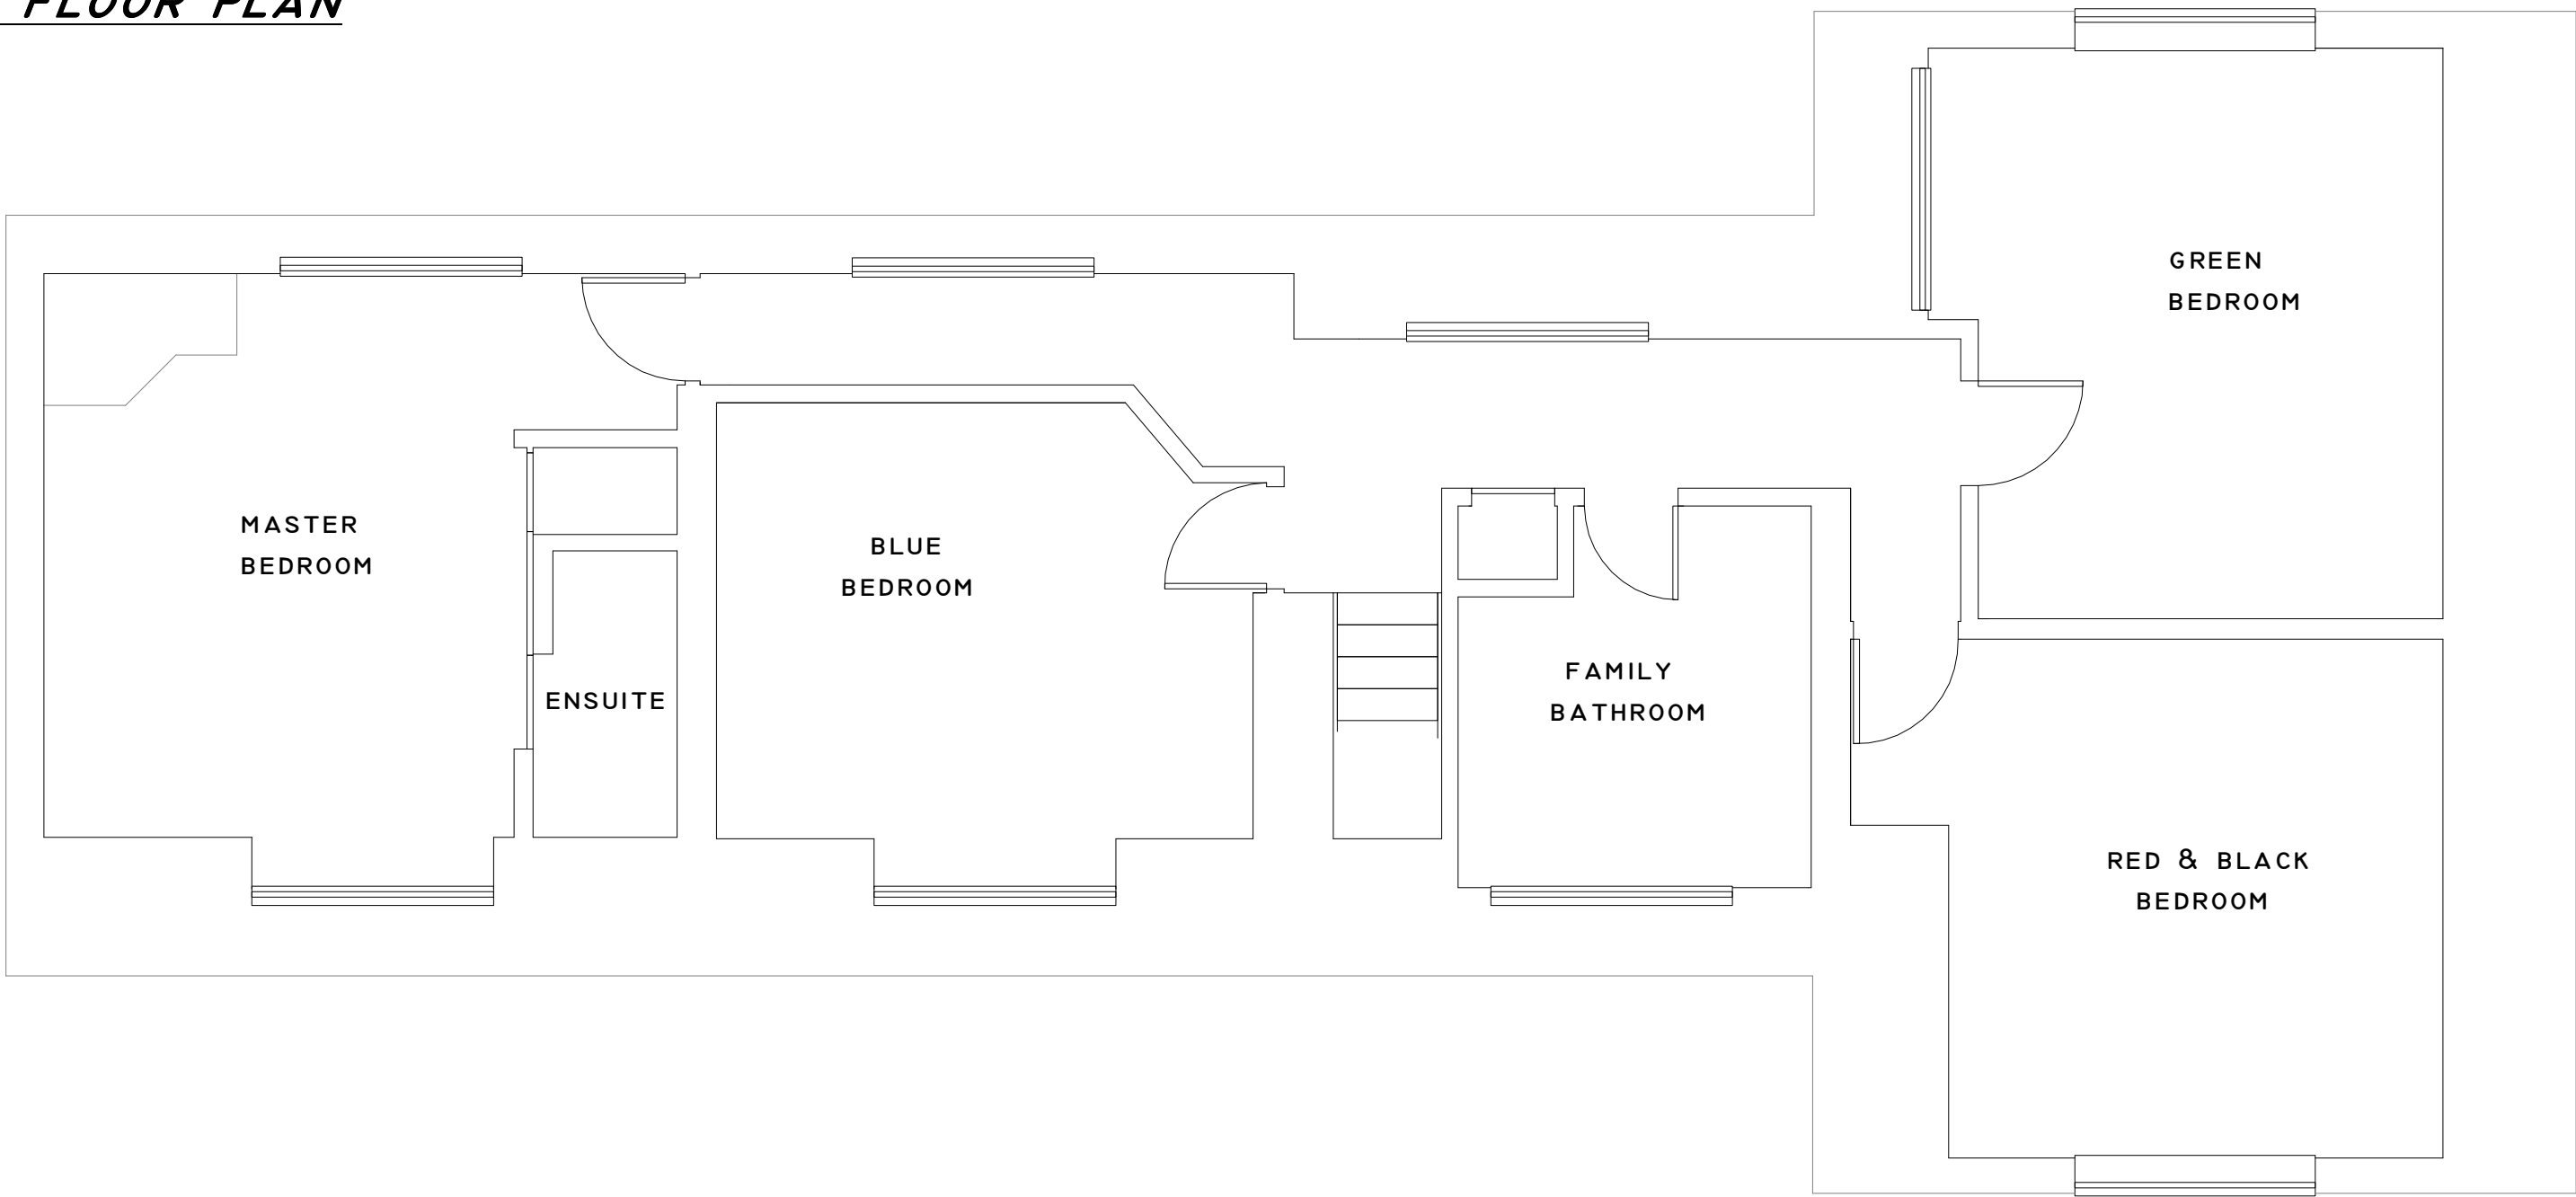

Scale 1:100


ROOF PLAN

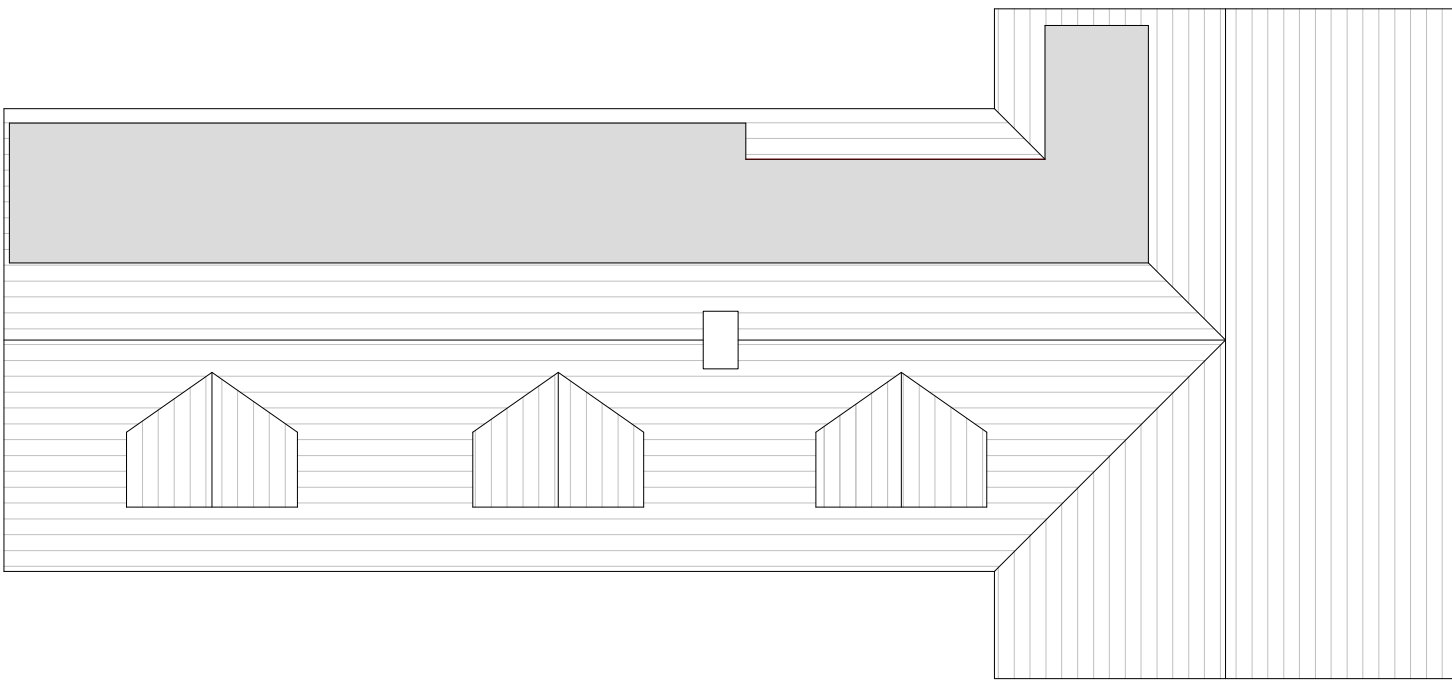

EXISTING MATERIALS

PITCHED ROOF - SMALL PLAIN TILES
FLAT ROOF (DORMER PROJECTION) - FELT
MAIN HOUSE ELEVATIONS - FACE BRICKWORK
FIRST FLOOR DORMER PROJECTION ELEVATIONS - SMALL PLAIN TILE, VERTICALLY HUNG
WINDOW / DOOR JOINERY - PREDOMINANTLY UPVC

North

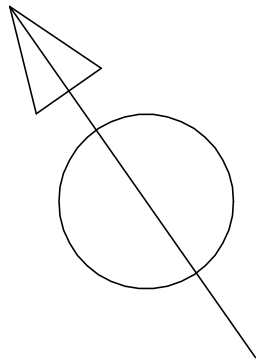

Scale 1:50

SEKON Pamella House 23 Market Place Devizes, Wiltshire SN10 1JQ		Mr & Mrs T Ridout 21 Hawthorne Road Caversham RG4 6LY	
Telephone 01380 - 729508 e-mail martin.nokes@hotmail.co.uk		EXISTING plans Scales 1:50 & 1:100 (when printed on A1)	
Drawing No.		RID.2017.EX.PL	
Drawn by		Martin Nokes	
Date		April 2017	