


Demolition Site Plan

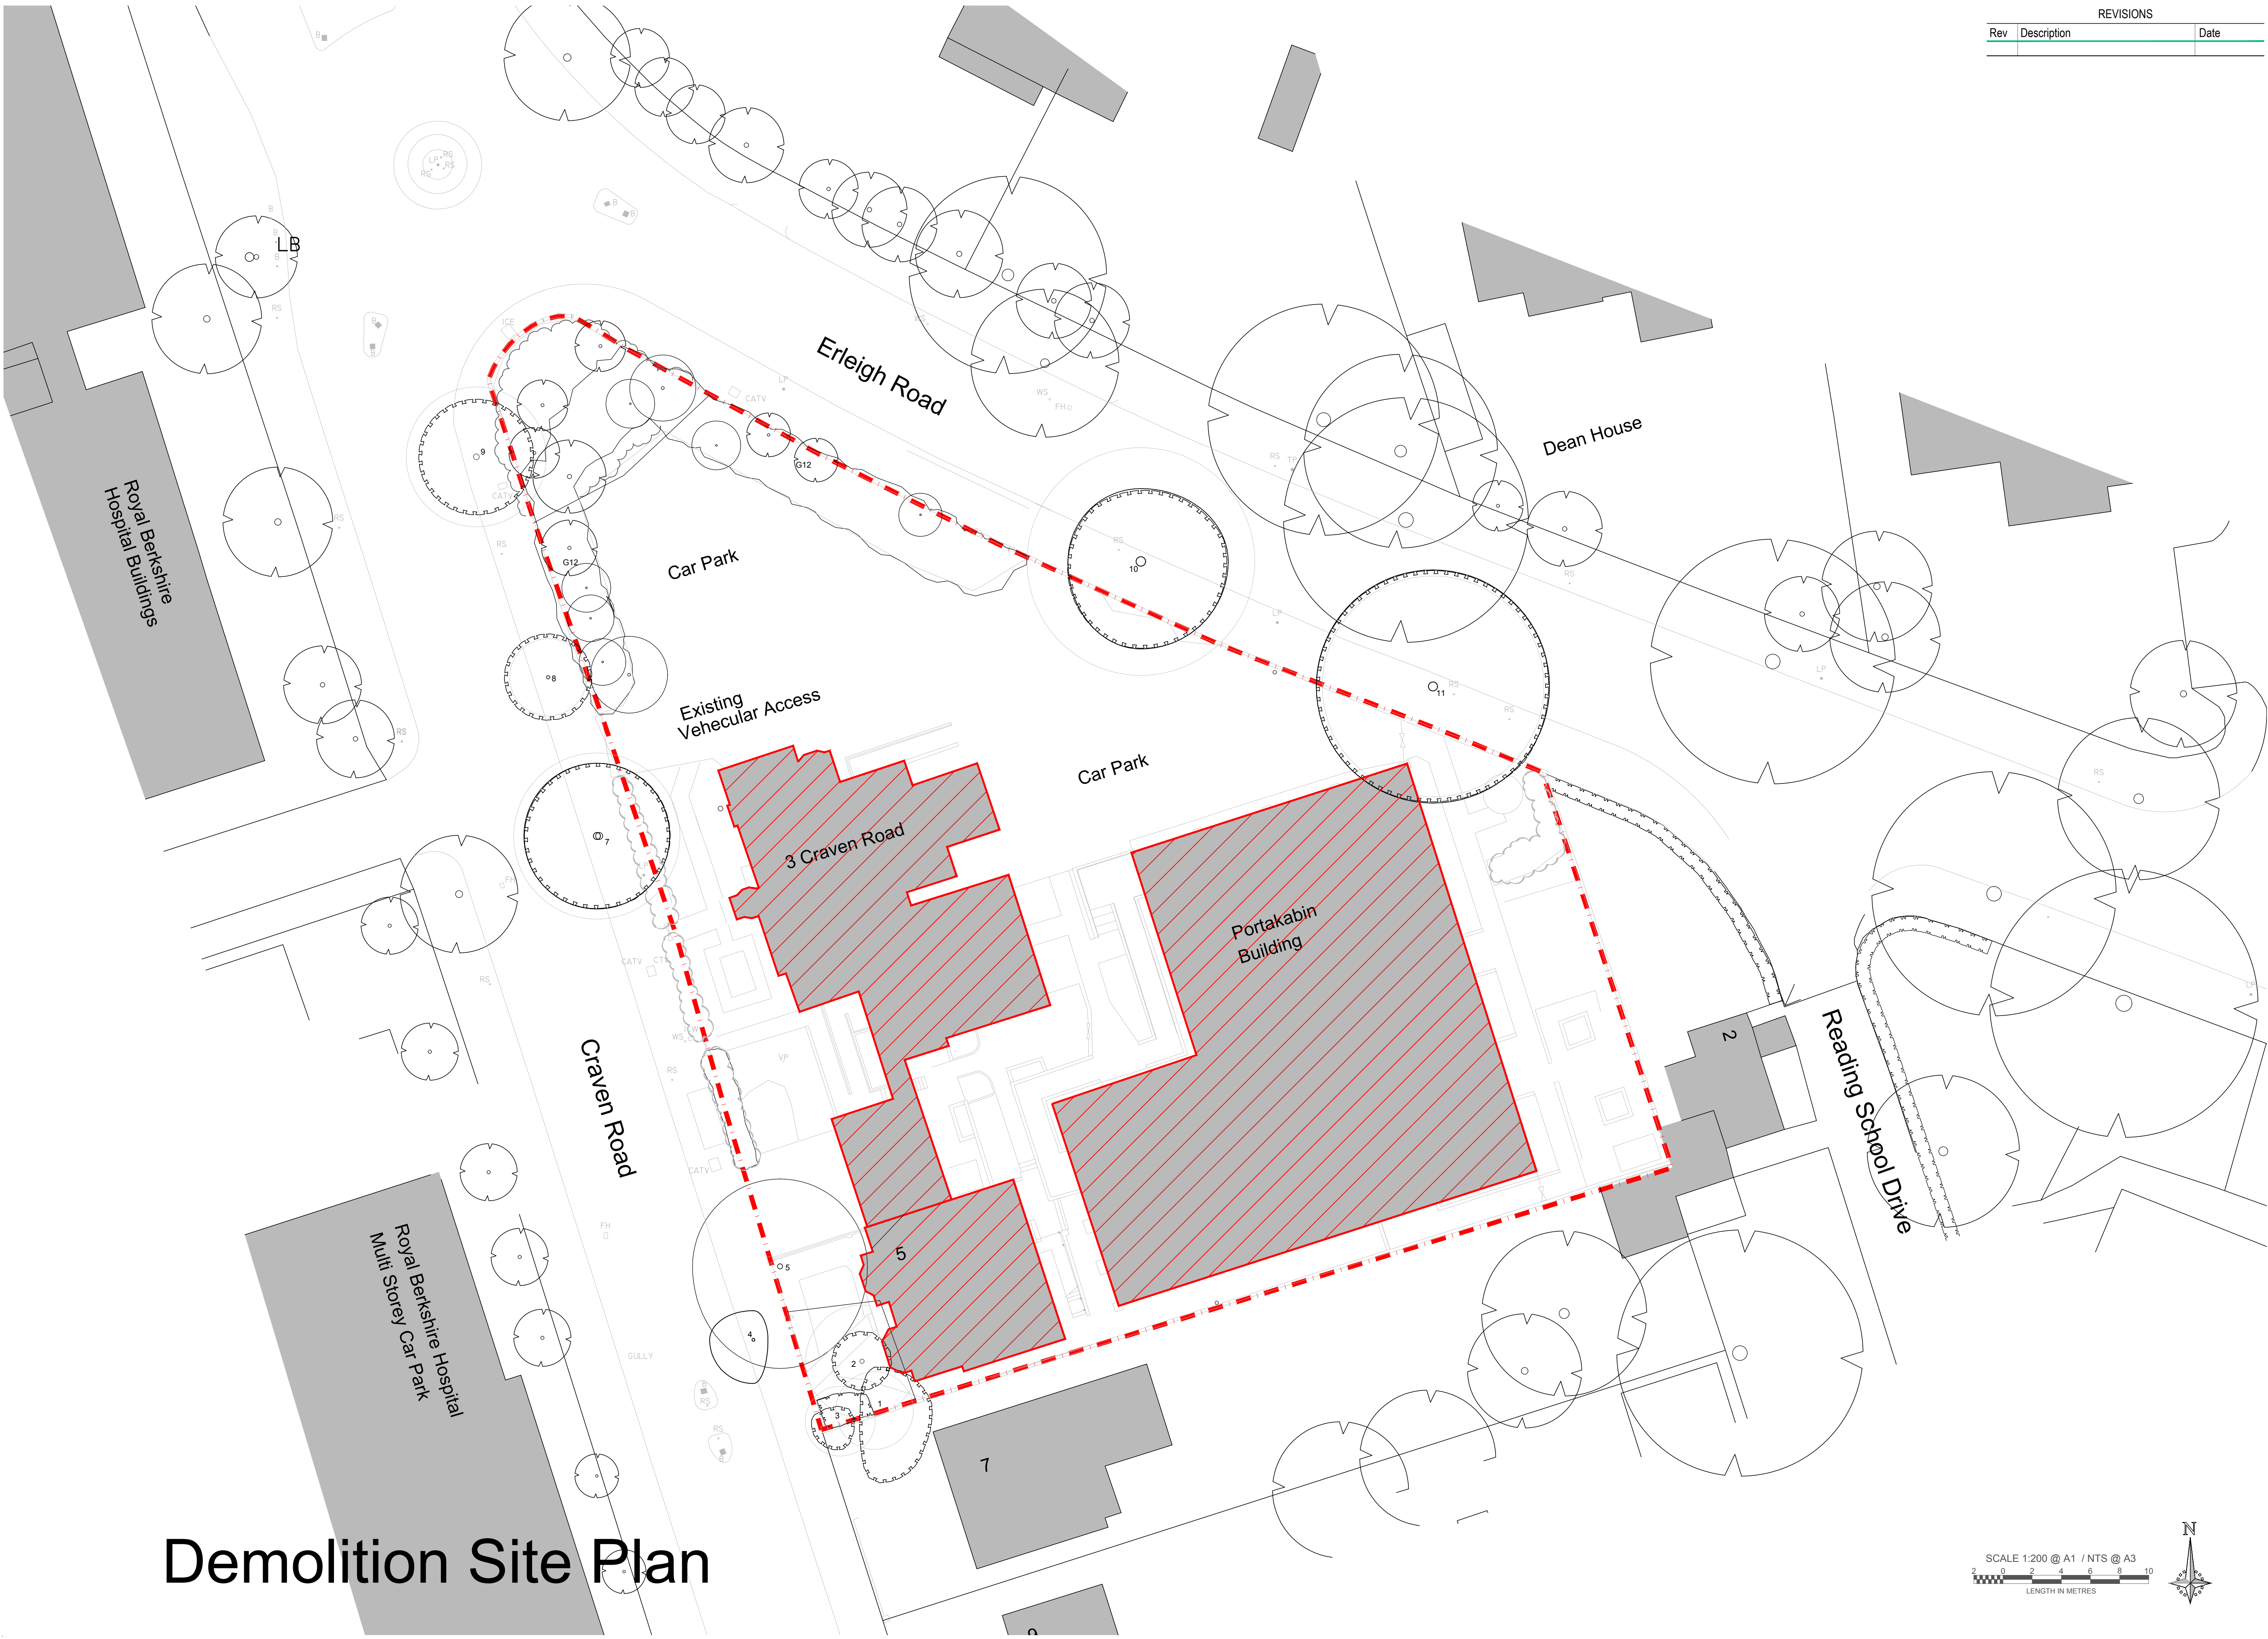

REVISIONS		
Rev	Description	Date



© 2017 Inspire Design Ltd

Drawn By: 

Checked By: 

Project

Project No. **SE - 2372**

Discipline

Stage No. **03 - AC**

Revision

Date

Job No

Scale

Proposed Retirement Living Development, 3-5 Craven Road, Reading

Demolition Site Plan

30.10.2017

162978

1:400 @A3

1:200 @A1

SCALE 1:200 @ A1 / NTS @ A3



LENGTH IN METRES

