


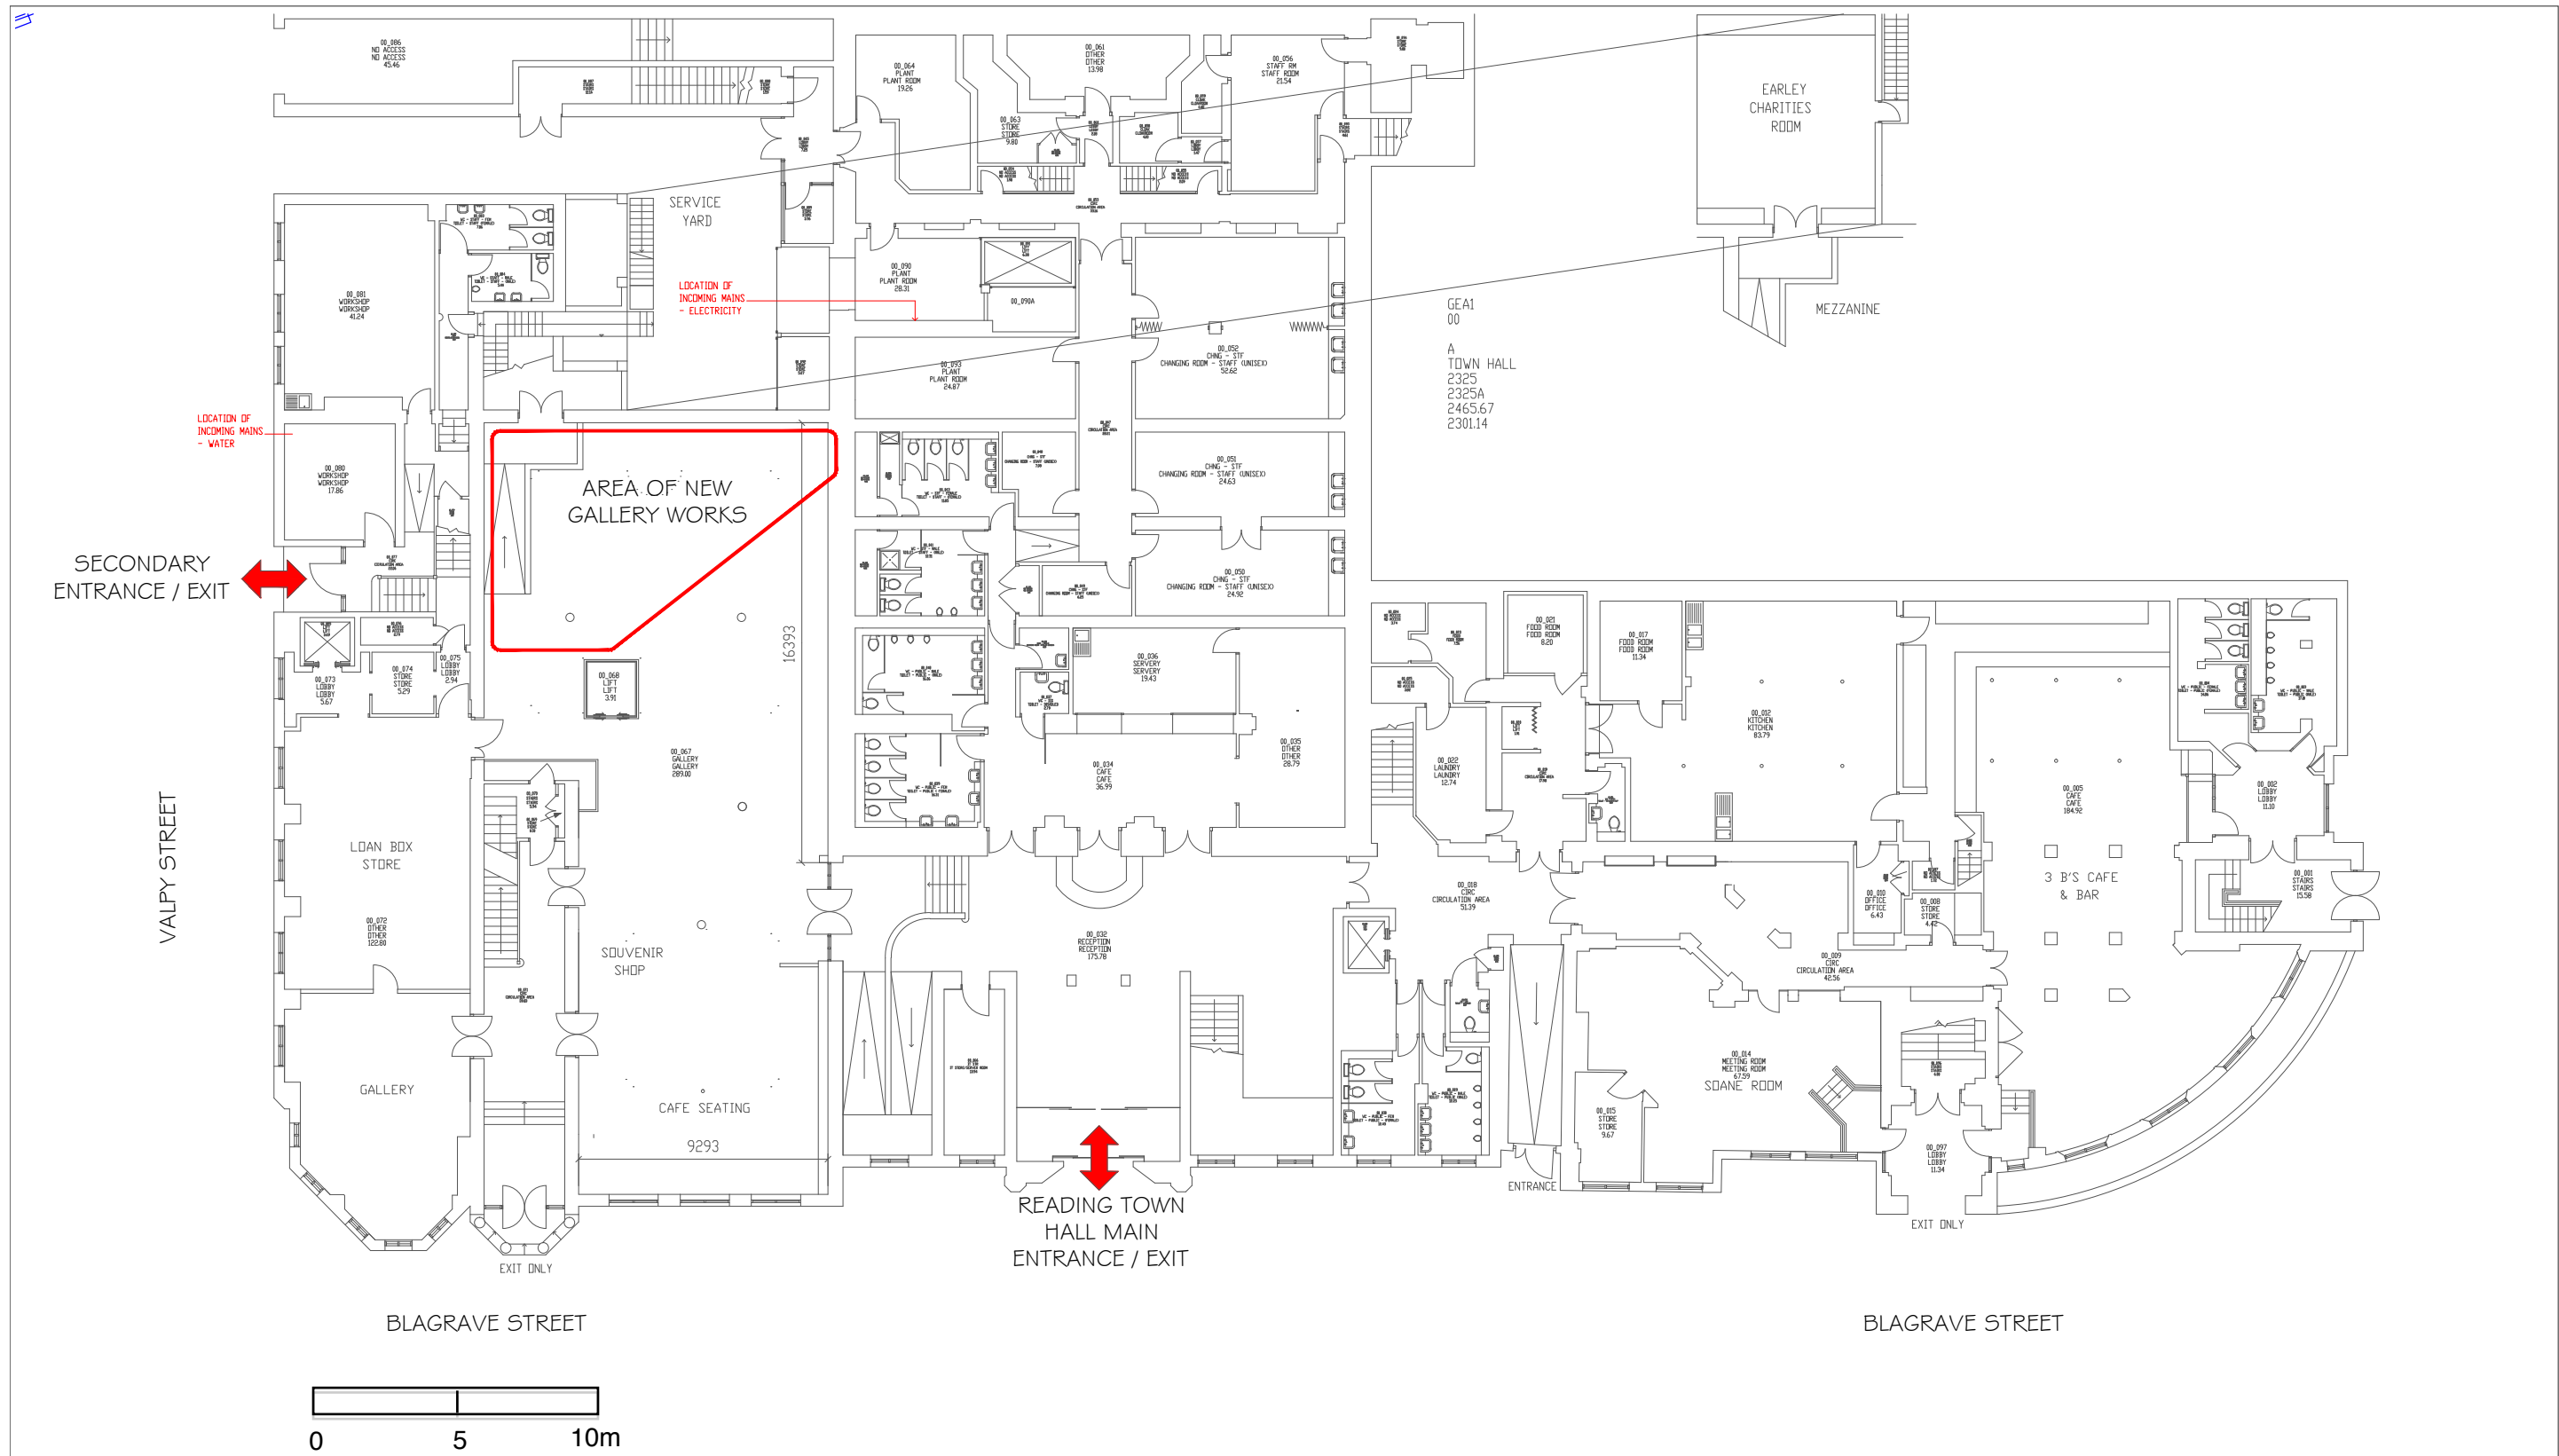

		Project READING MUSEUM, THE READING STORY		Scale: NTS @ A3		Rev	Description	Date	
		Dwg Title SITE PLAN		Date: 12.04.17		T	TENDER	17.04.17	
				Dwg No: 1614-01					