





Bradbury Bichard owns the copyright of this drawing, which must not be reproduced in whole or in part without the permission of Bradbury Bichard

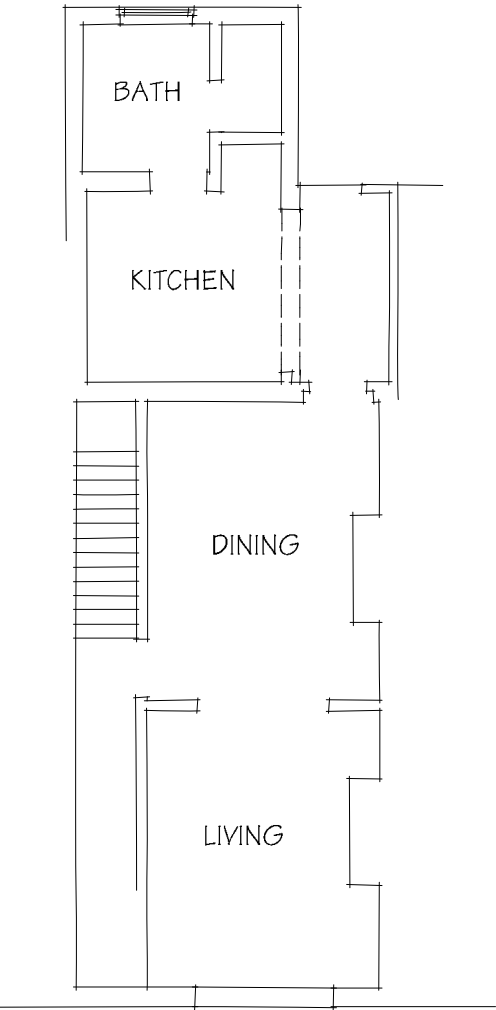


EXISTING GROUND FLOOR PLAN
1: 100

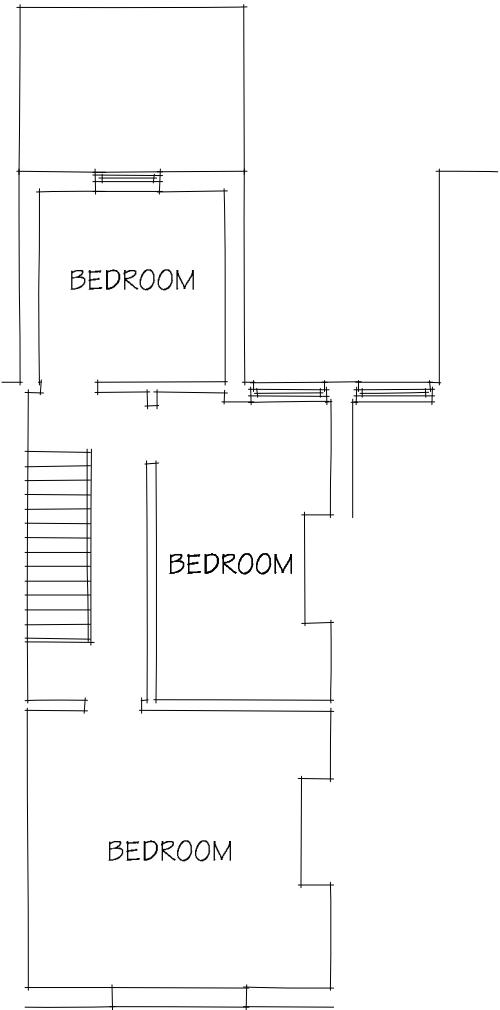


EXISTING FIRST FLOOR PLAN
1: 100

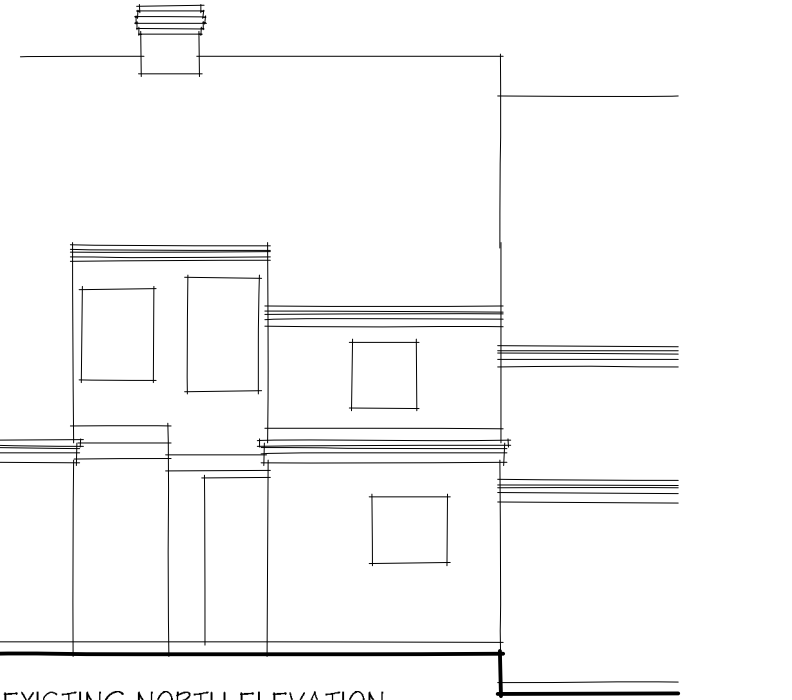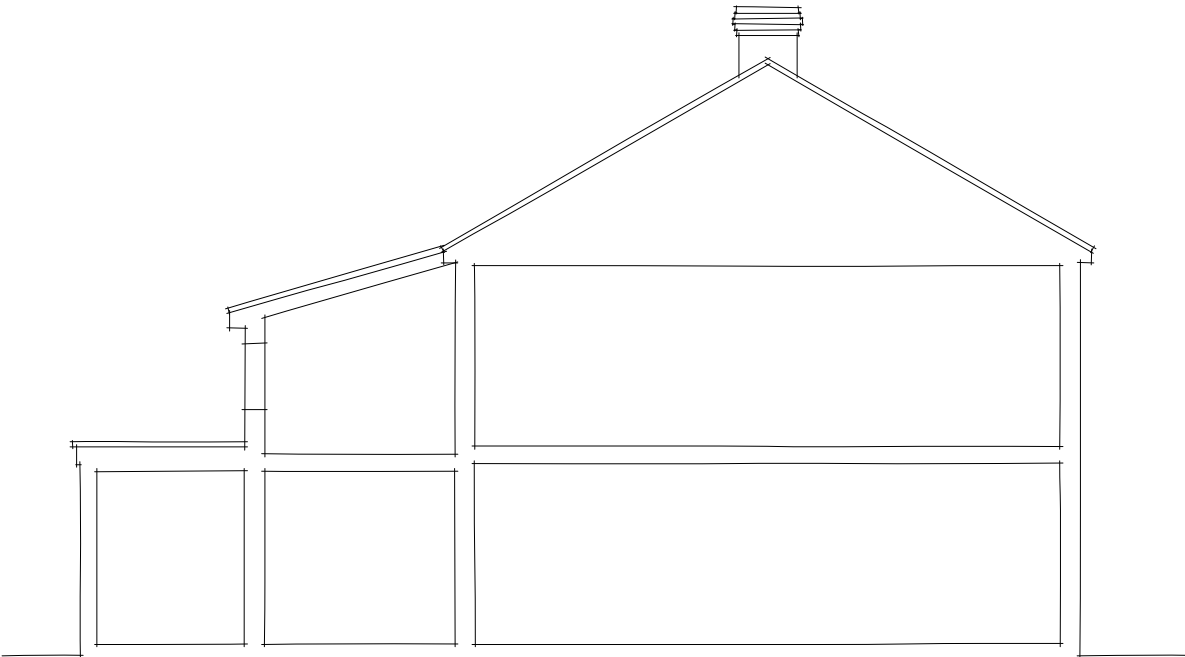



EXISTING NORTH ELEVATION
1: 100

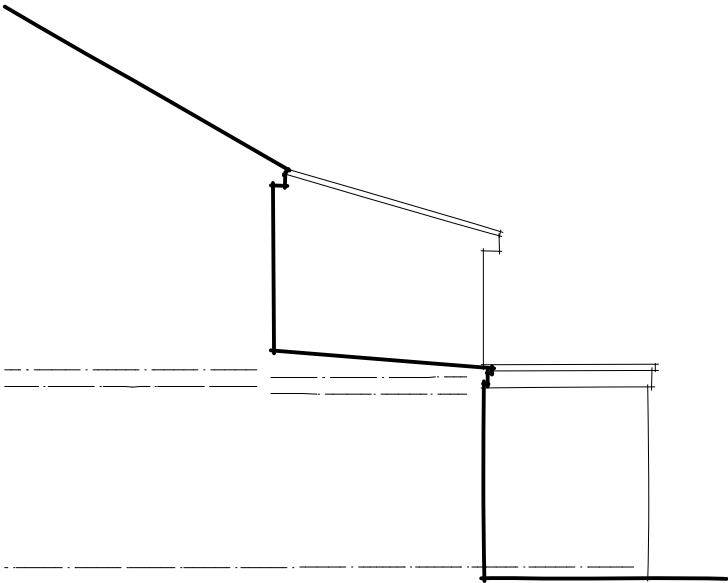

EXISTING WEST ELEVATION
1: 100

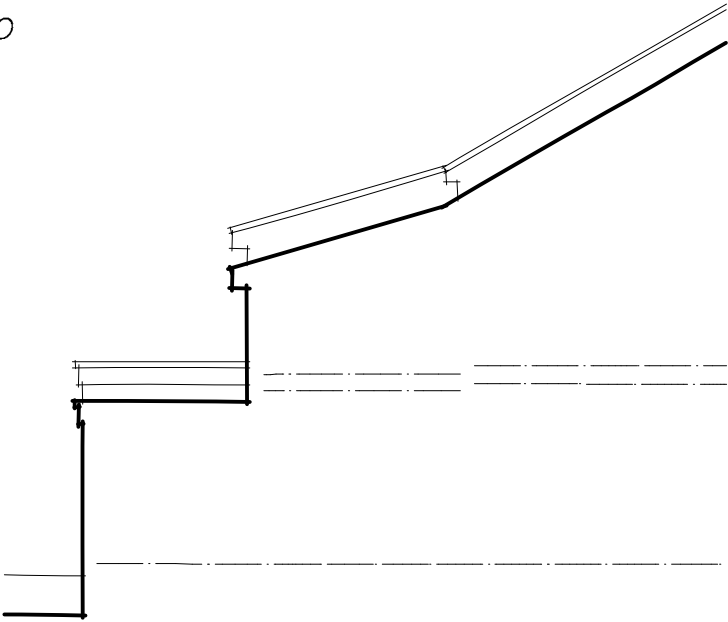

EXISTING EAST ELEVATION
1: 100

 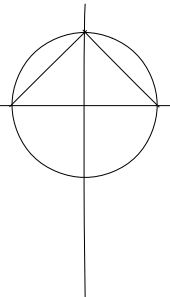

CLIENT: P Ambrose Esq

PROJECT: 33 Oxford Street
Caversham
READING

DRAWING: Proposed First Floor Extension
Existing Plans and Elevations
PLANNING APPLICATION

SCALE: 1: 100 @ A3

DATE: June 2017

DWG NO. 1420.03

BRADBURY BICHARD
Chartered Architect and CDM Co-Ordinator

40 Corfe Way
Broadstone
Dorset
BH18 9NE

Telephone:
(01202) 693988
E-mail:
neil@bradburybichard.co.uk

All dimensions are to be checked and not scales

© Bradbury Bichard