


Disclaimer
THIS DRAWING MUST NOT BE SCALED UNLESS ISSUED FOR PLANNING PURPOSES.
ALL DIMENSIONS ARE TO BE VERIFIED PRIOR TO SETTING OUT, COMMENCING
WORK, OR PRODUCTION OF FABRICATION DRAWINGS.
REPORT ANY DISCREPANCIES TO THE SUPERVISING OFFICER IMMEDIATELY.
DRAWINGS MARKED AS 'DRAFT' ARE FOR APPROVAL ONLY AND NOT ISSUED FOR
CONSTRUCTION PURPOSES. COPYRIGHT ©




Rev	Description	By	Date

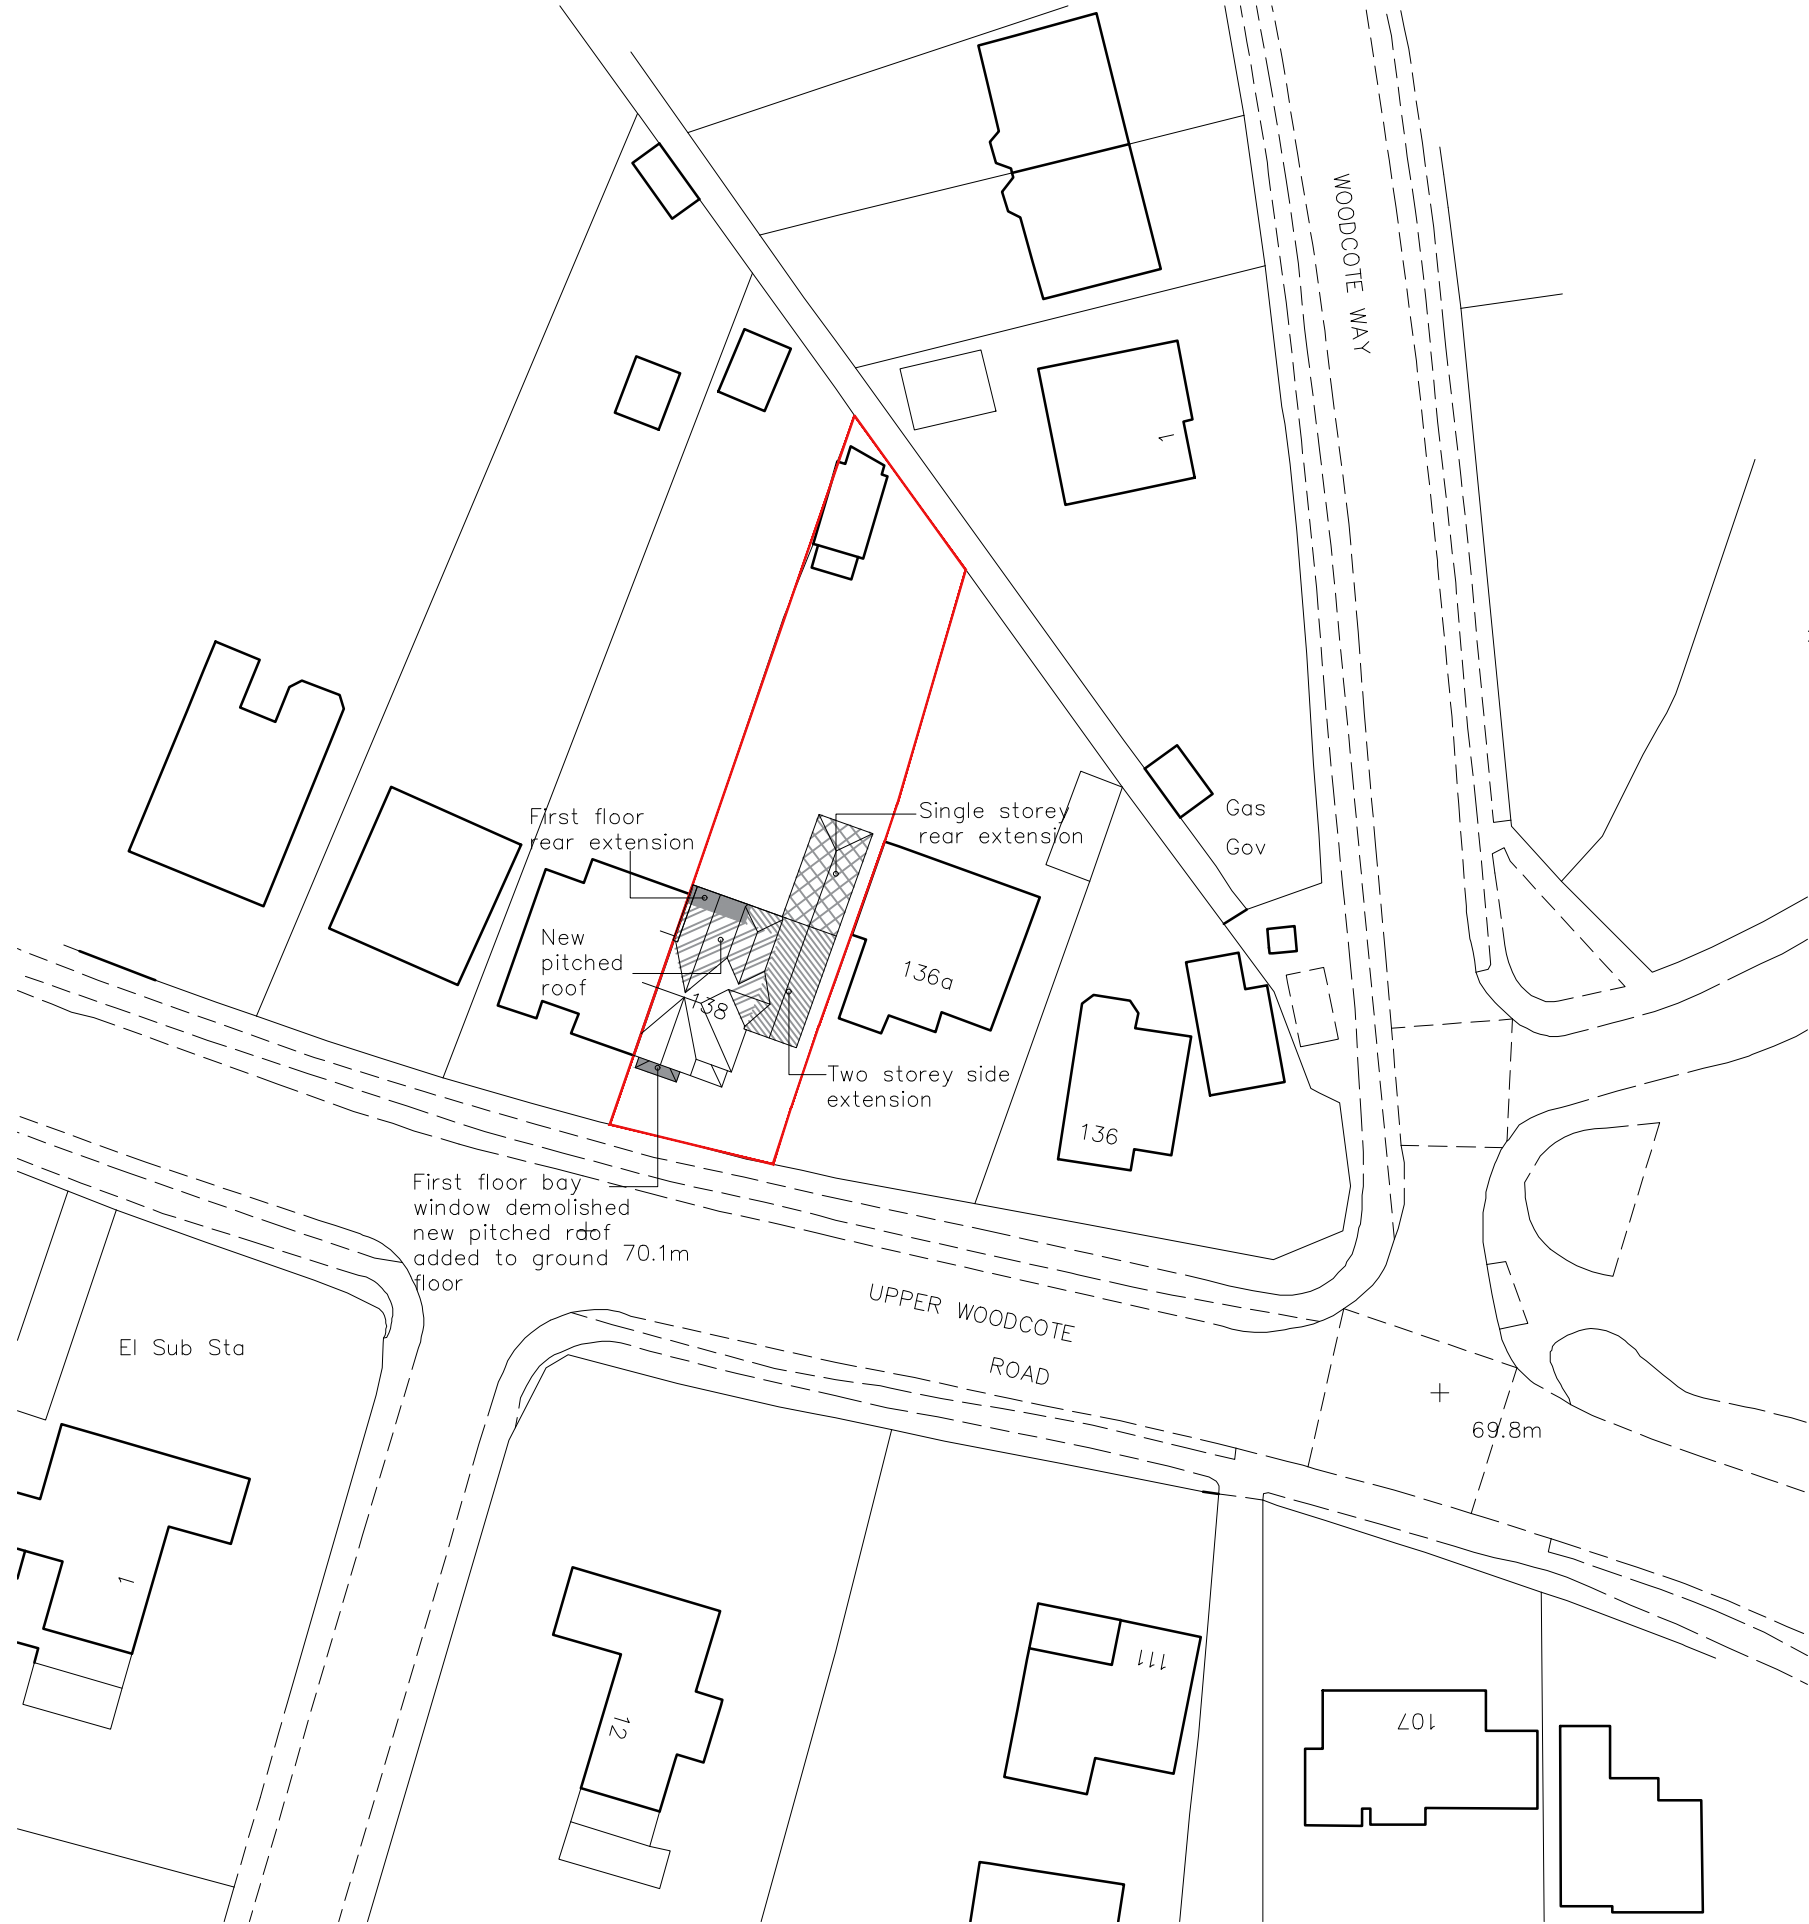

Site Plan (Scale 1:500)



Location Plan (Scale 1:1250)

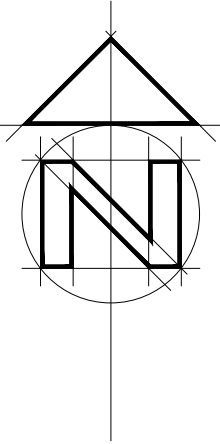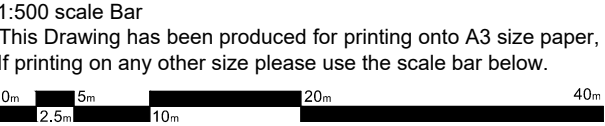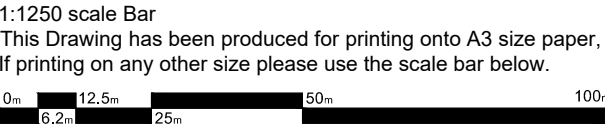

Day • Tanner Partnership ARCHITECTURE AND PLANNING

CLIENT **Mr & Mrs P Vallender**
JOB **138 Upper Woodcote Road, Caversham, RG4 7LD**
DRG **Block and Location Plan**
www.daytanner.co.uk
Suite 1A
Market House
19-21 Market Place
Wokingham
Berkshire
RG40 1AP
0118 989 0808
info@daytanner.co.uk