



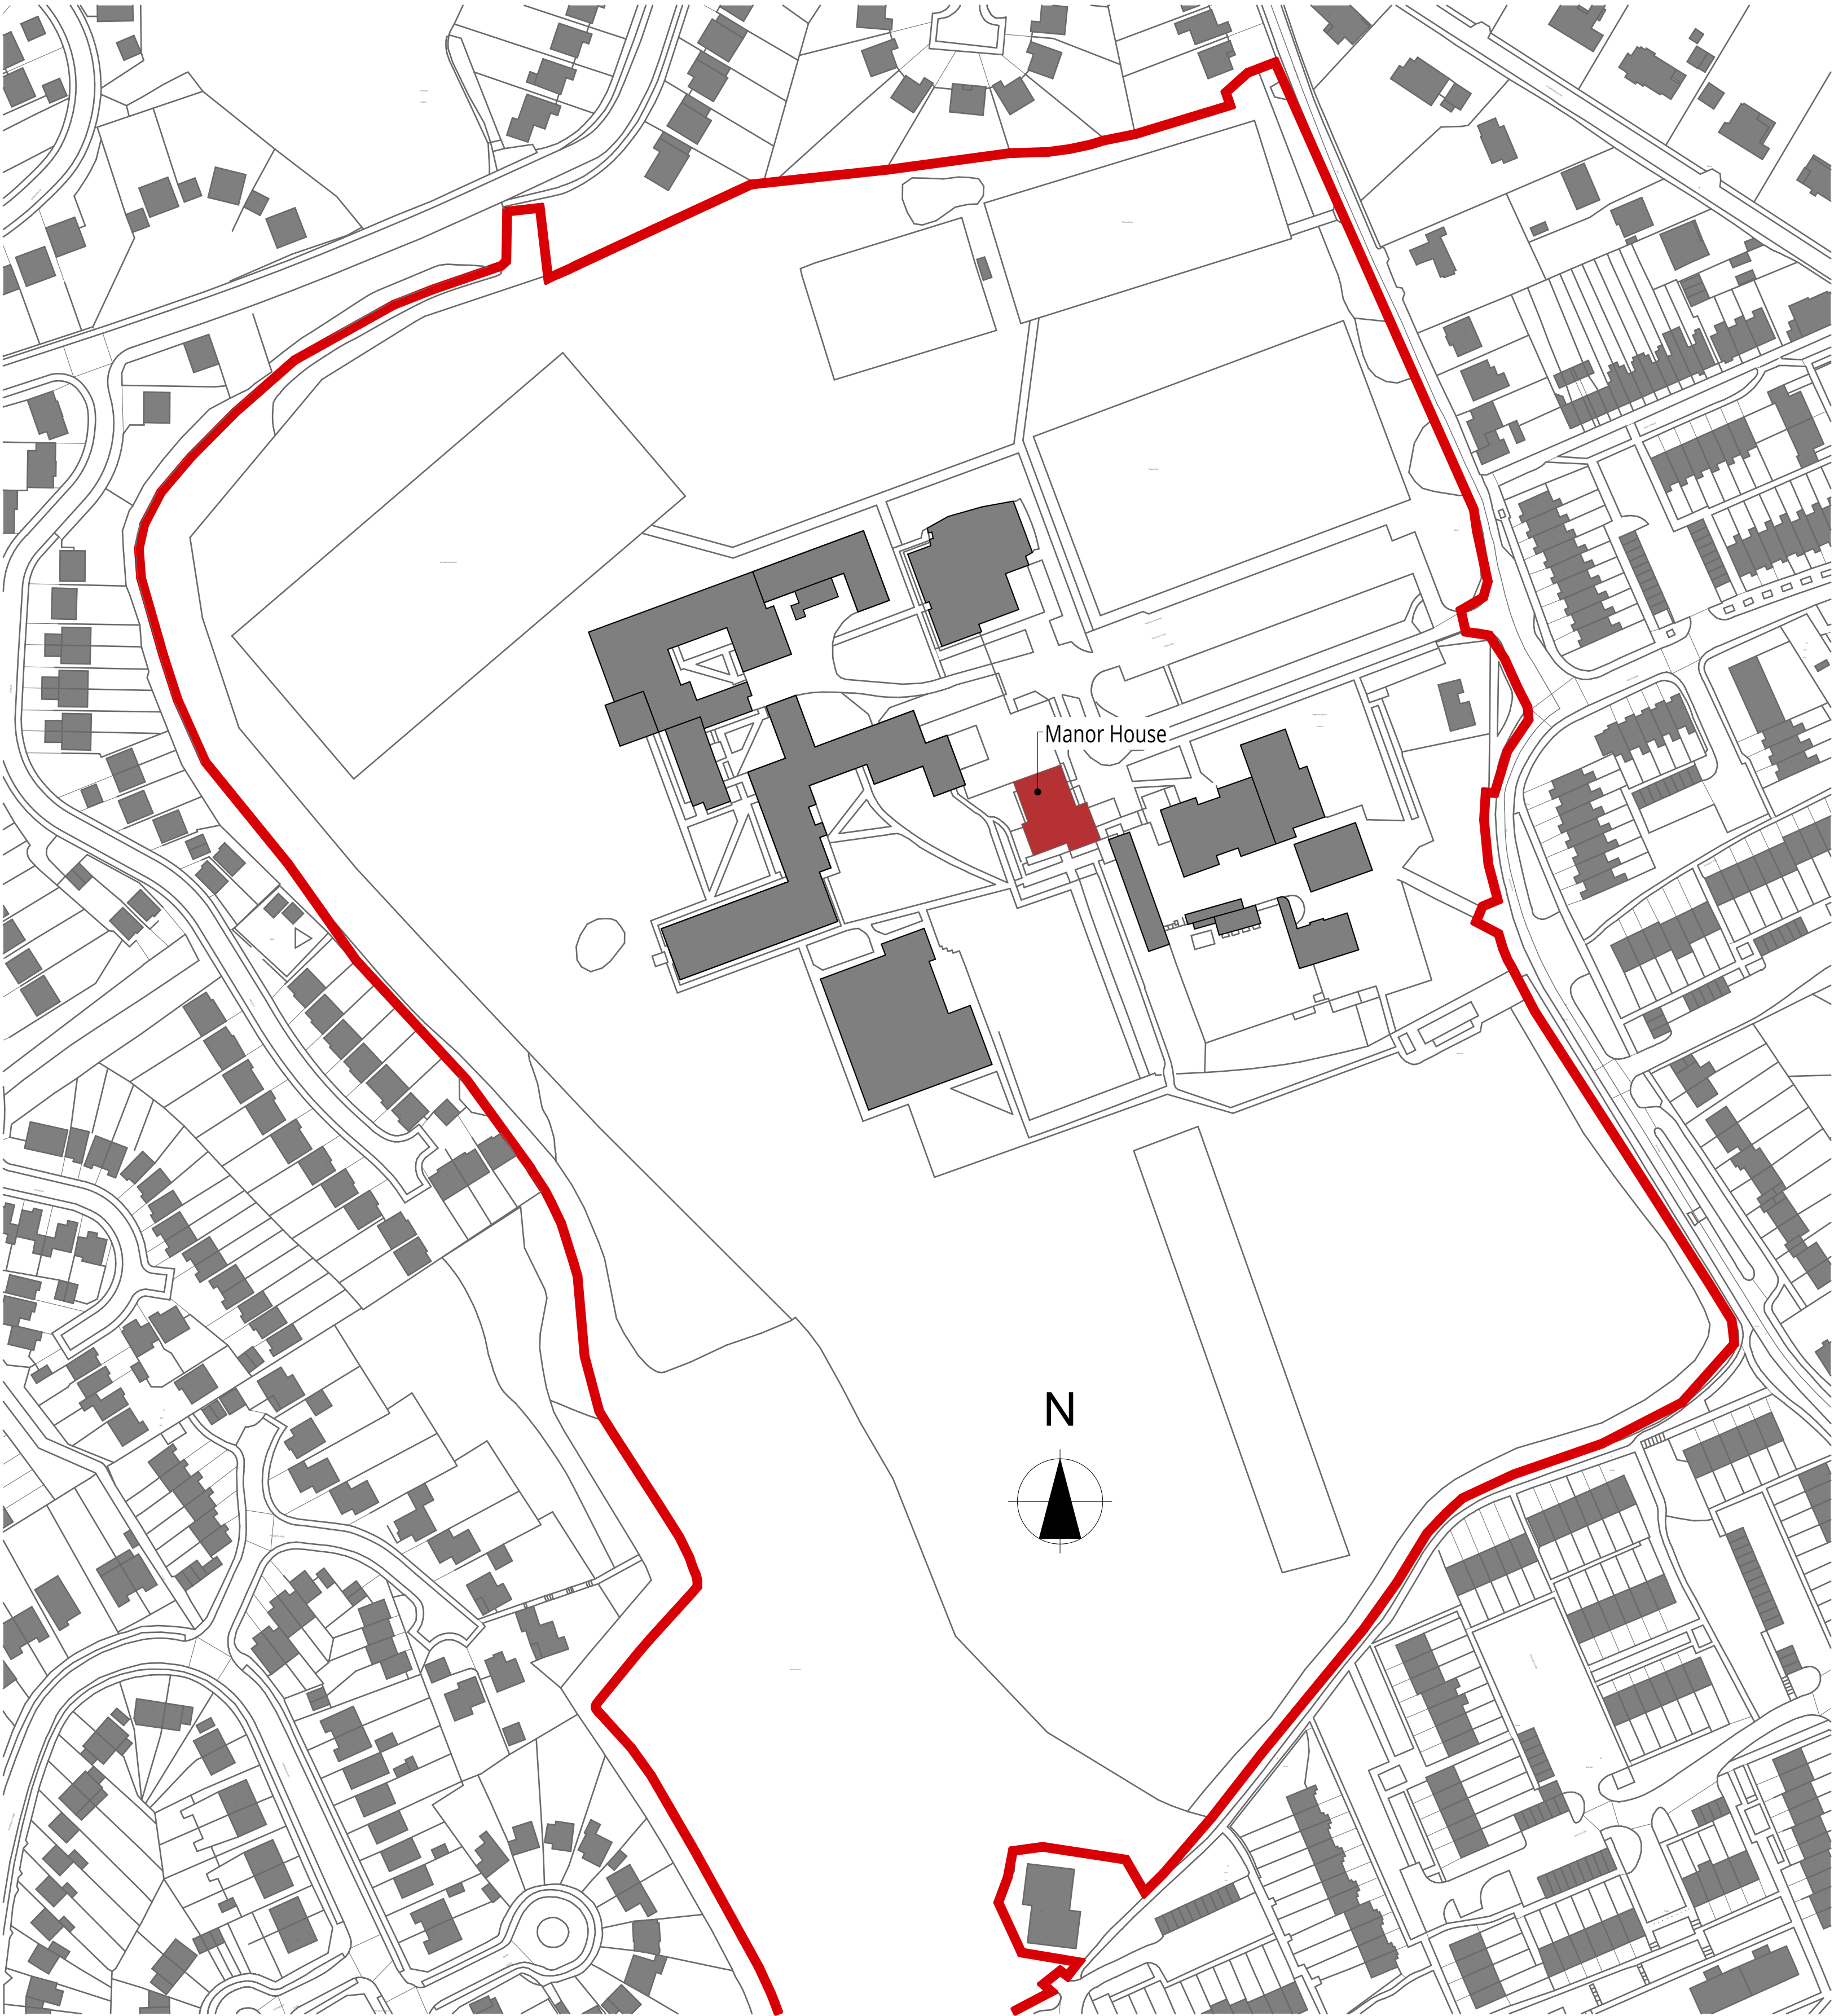


Location Plan

1:1250

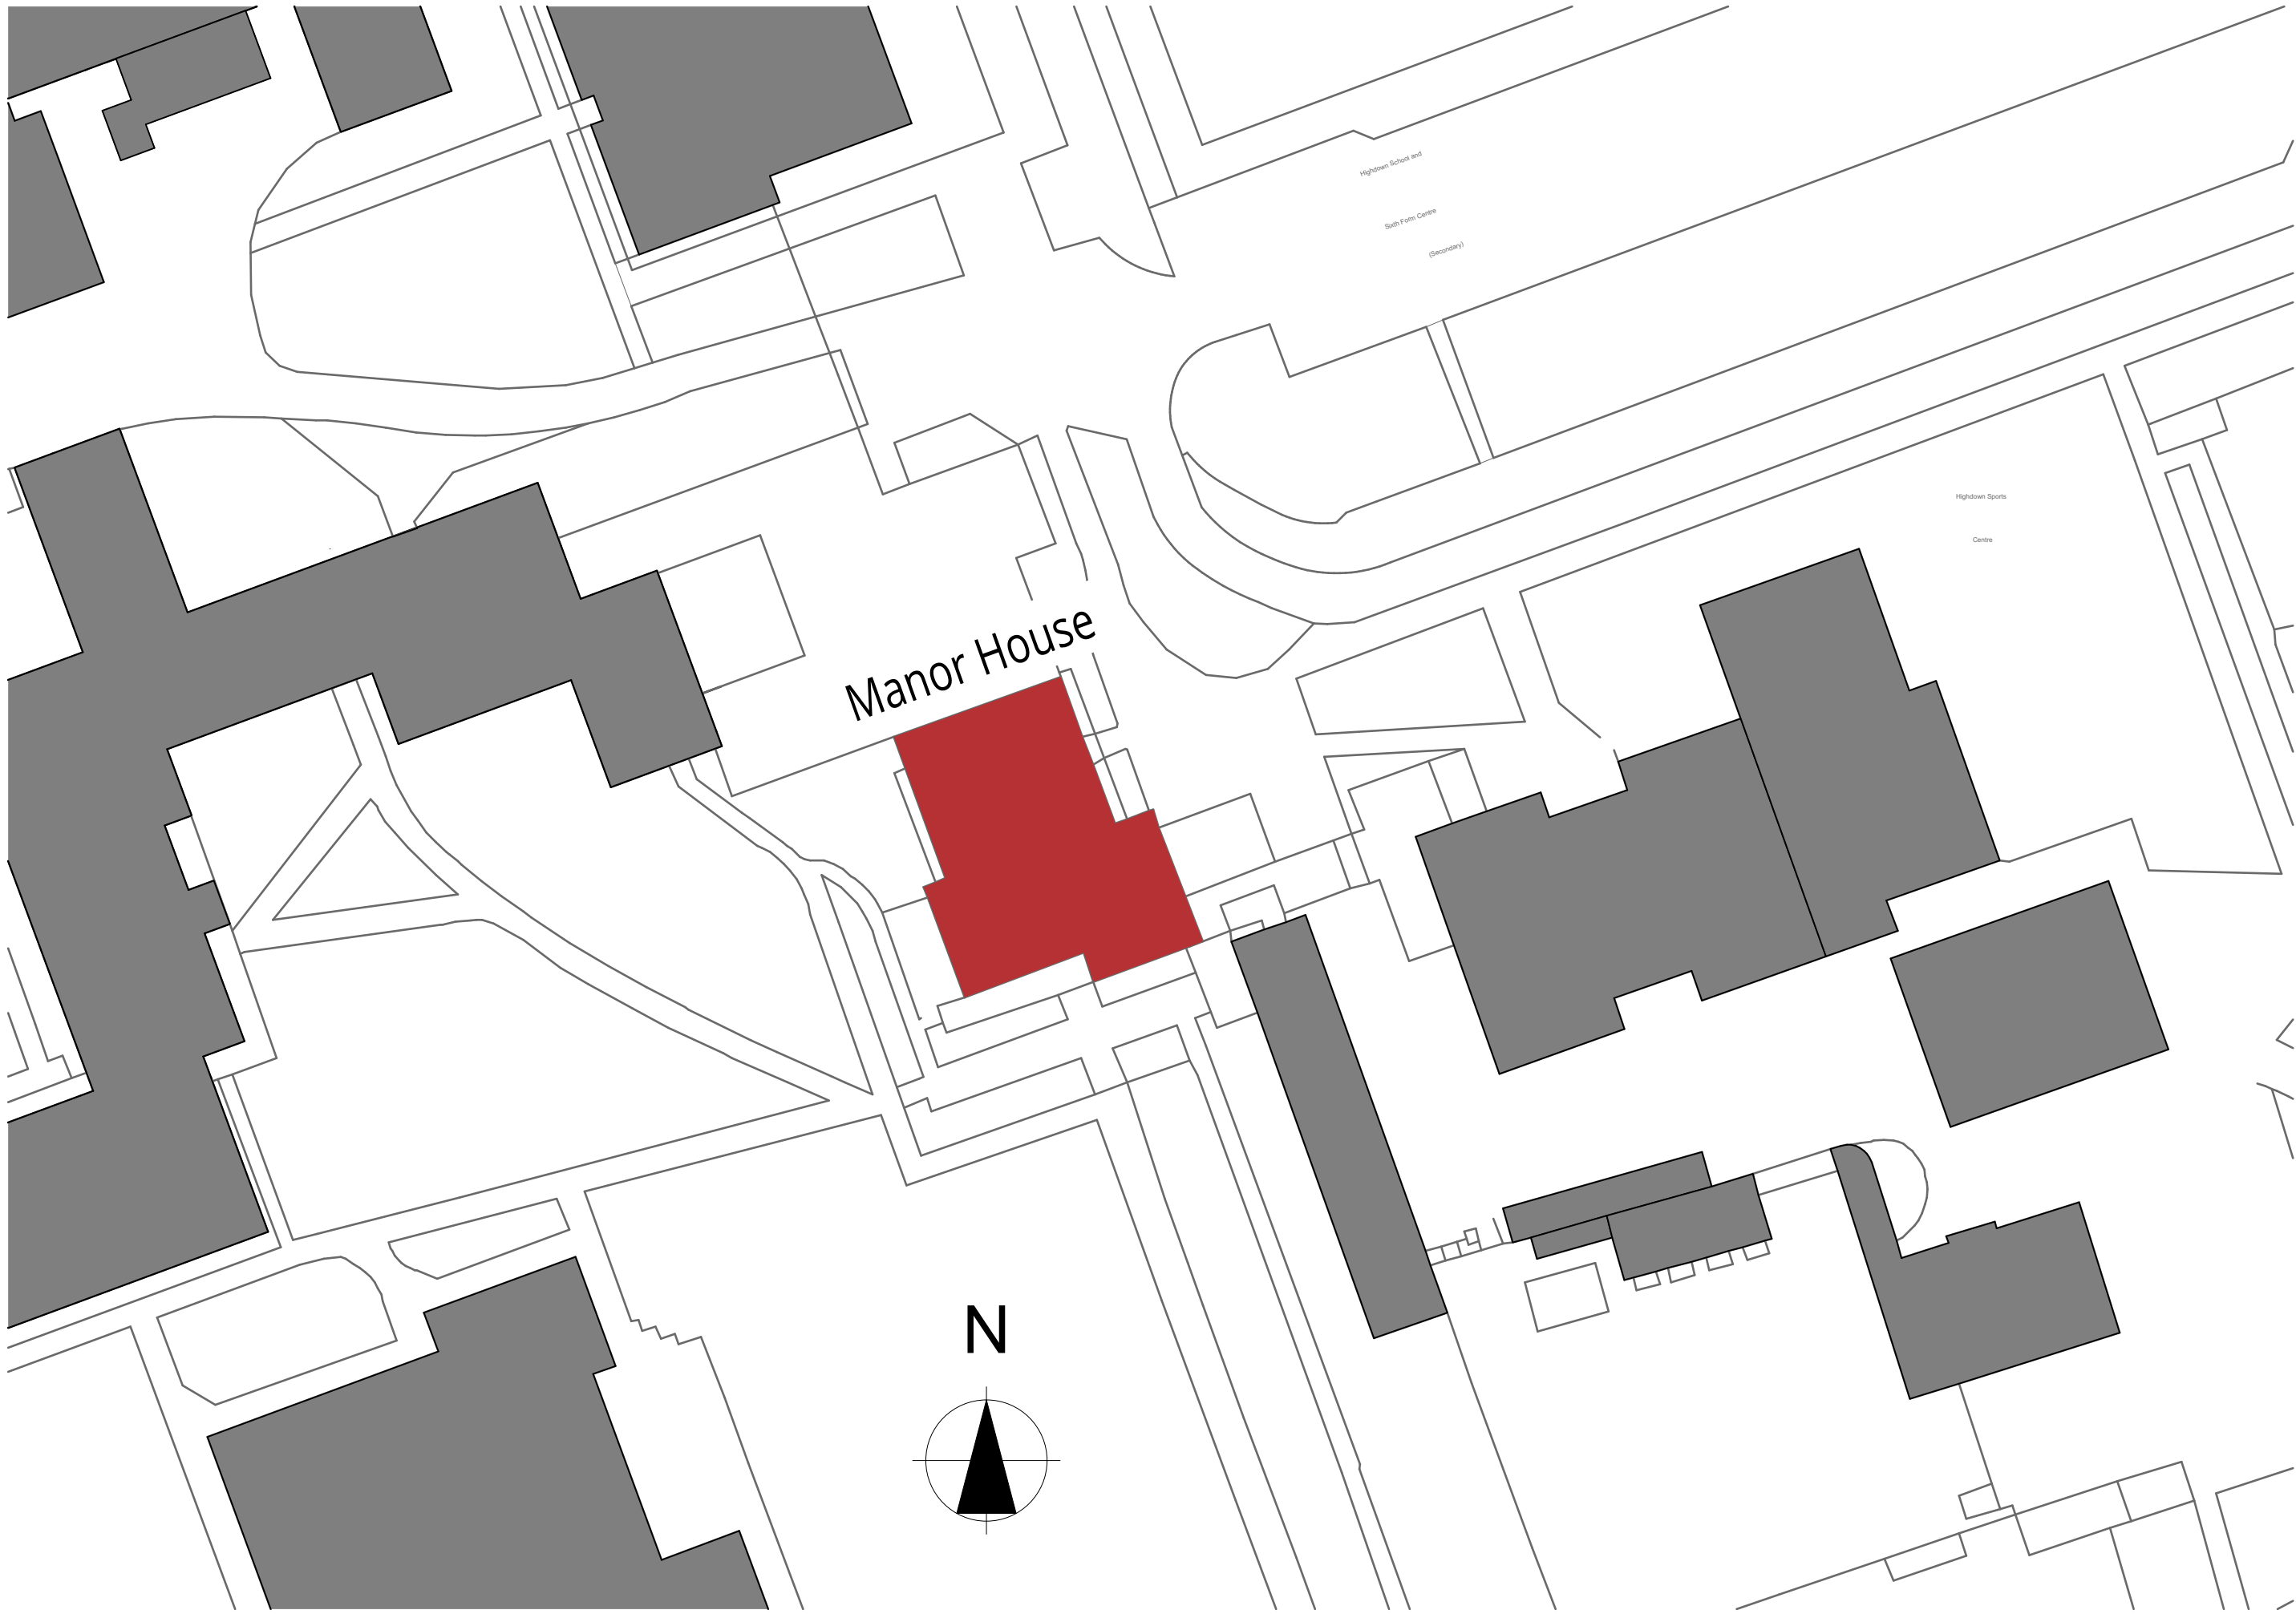

Site Plan

1:500

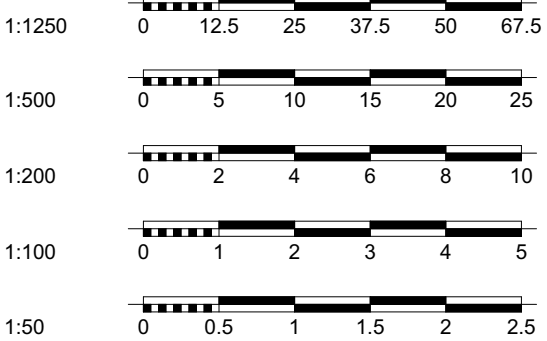

All dimensions to be confirmed on site. This drawing is to be read in conjunction with other drawings in this series and all relevant consultants drawings and documentation where applicable. This drawing has been produced for the specific client and project identified below and is not intended for use by any other person or for any other purpose other than indicated on this drawing. Please report any discrepancy on this drawing to Willes Simpson Woods for clarification. © WSW Consultancy Ltd. 2013

H	
G	
F	
E	
D	
C	
B	
A	

Revision Details:

Site address: HIGHDOWN SCHOOL & SIXTH FORM CENTRE, SURLEY ROW, EMMER GREEN, READING, RG4 8LR.

Project name: REPAIRS TO MANOR HOUSE

Drawing Title: SITE PLAN AND LOCATION PLAN

Client: HIGHDOWN SCHOOL

Project Status: PLANNING

Scale: 1:500, 1:1250 @A1

Project No. 1893/01

Dwg No. A01

Date: 17/06/2016

Drawn by: RMW

Rev.