



Rev.	Date	Note	Author	Checked

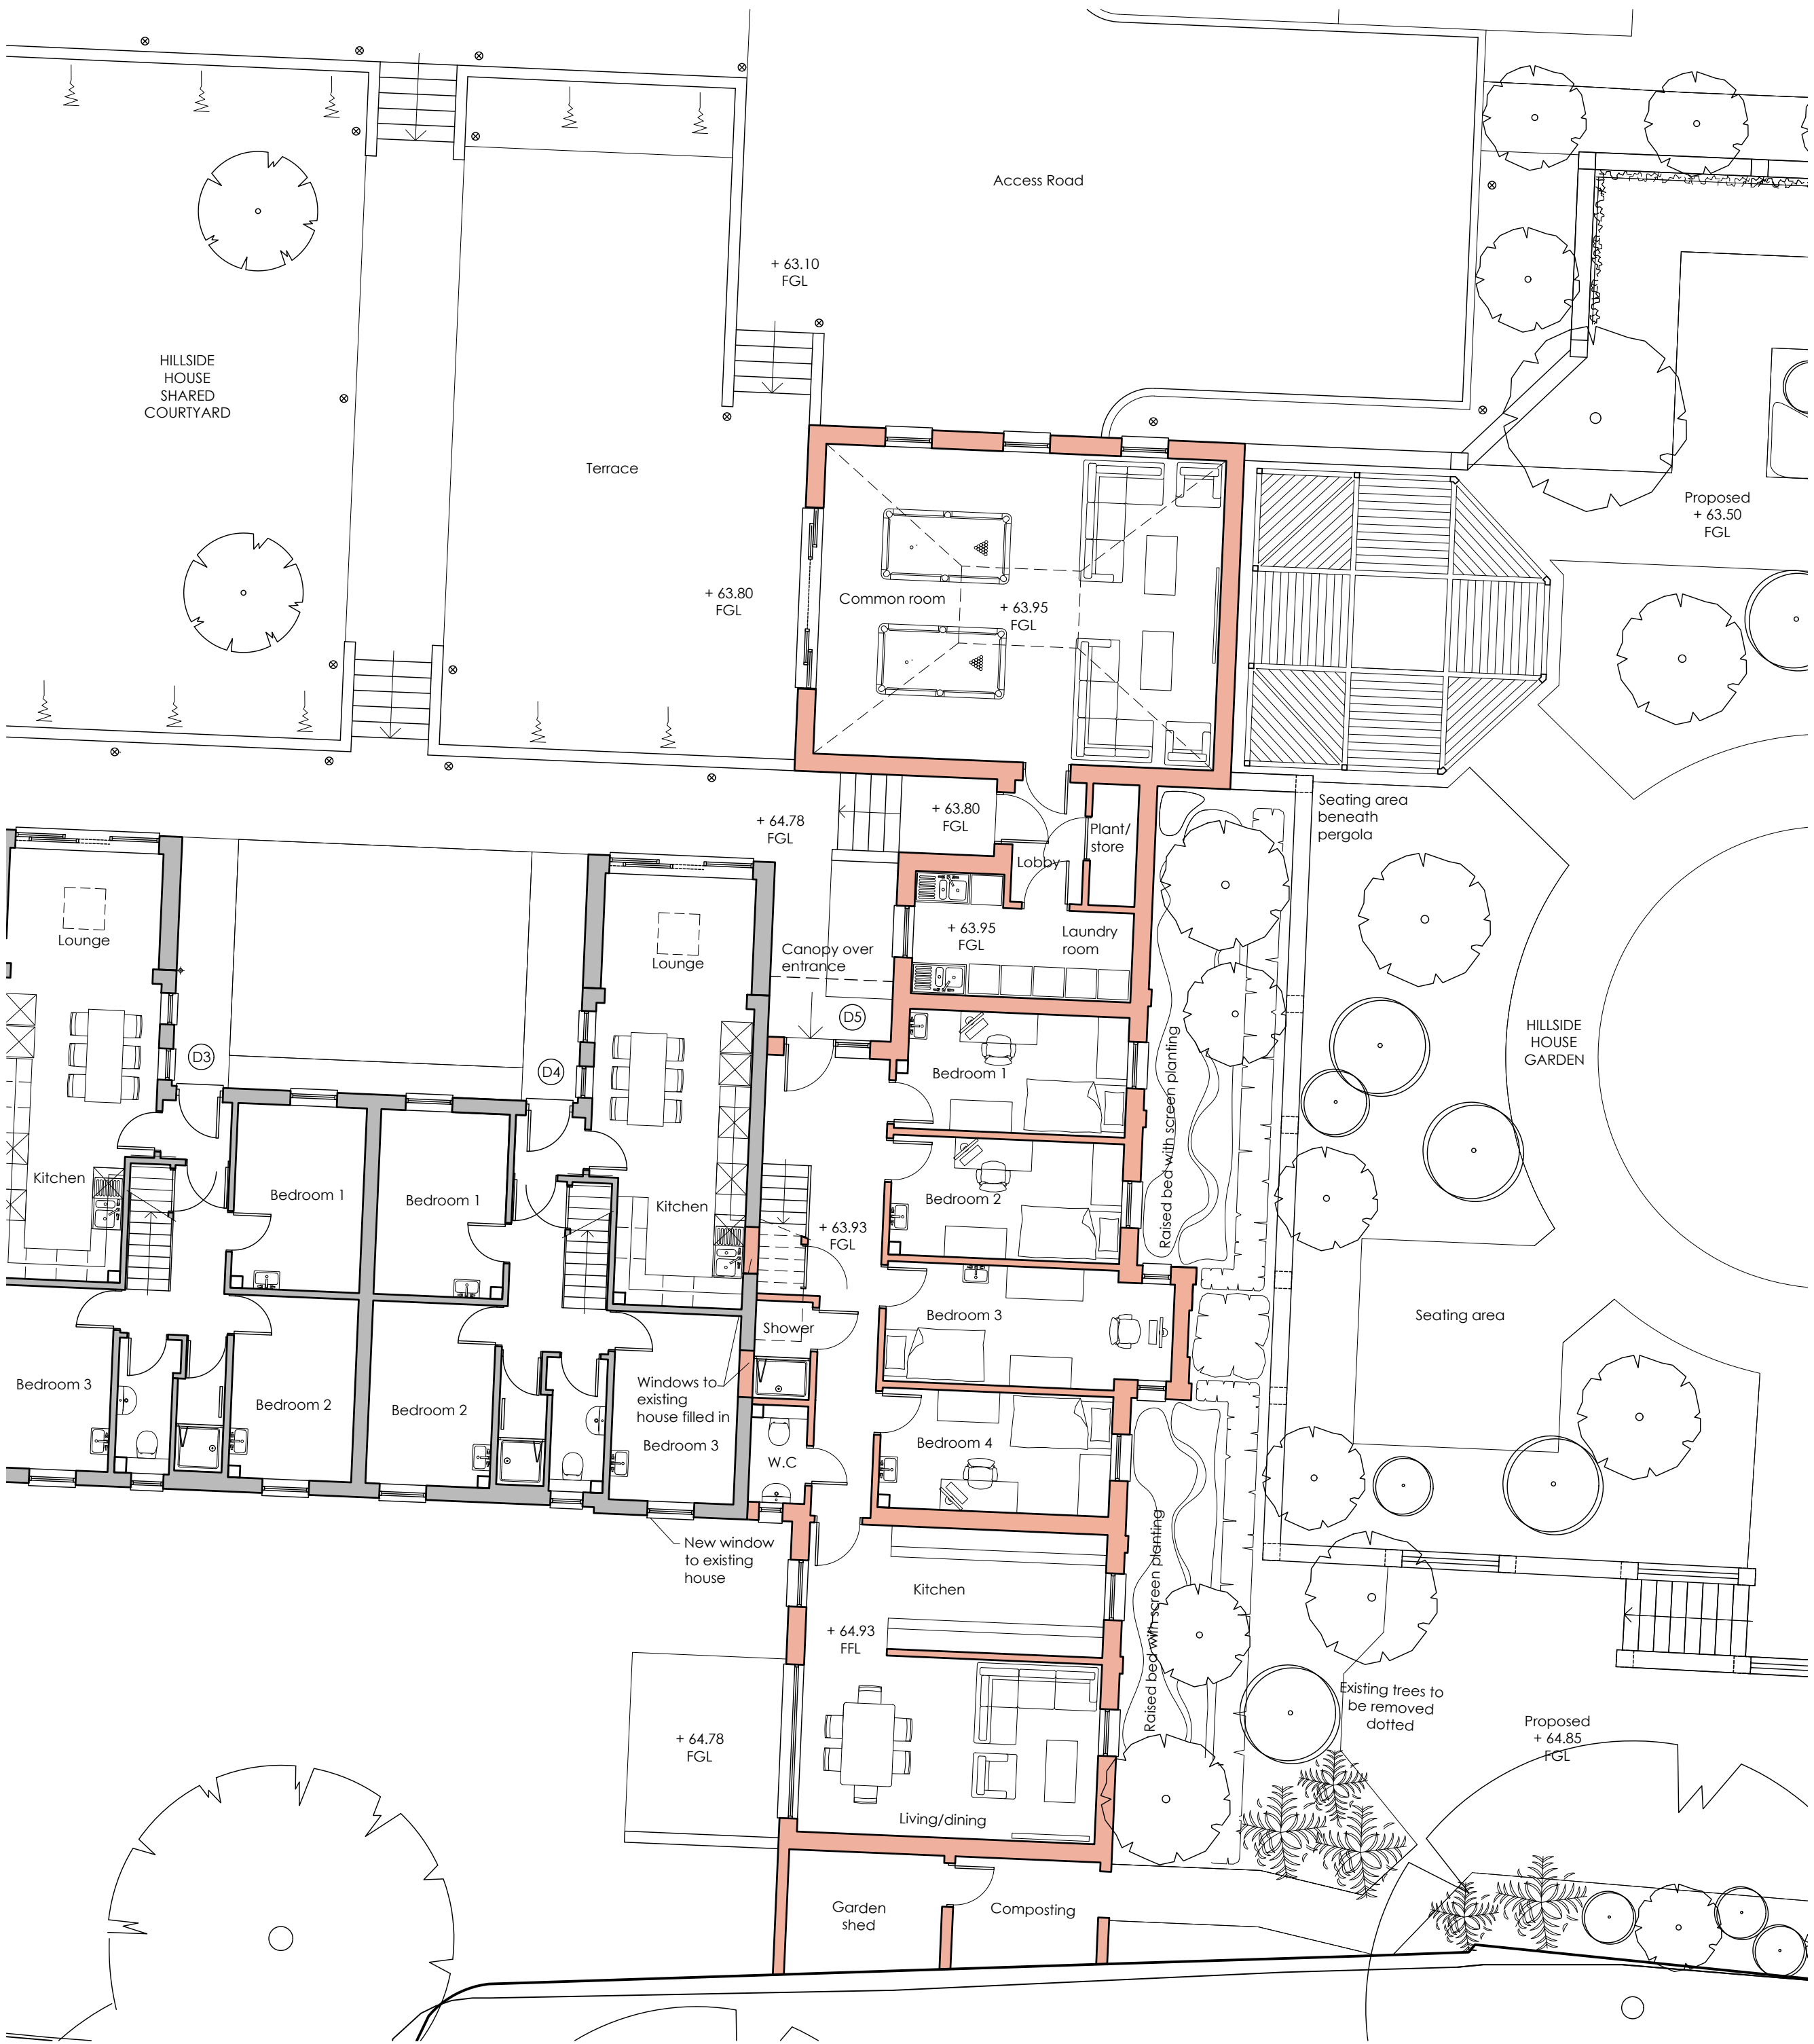

BLOCK D - PROPOSED GROUND FLOOR PLAN 1:100

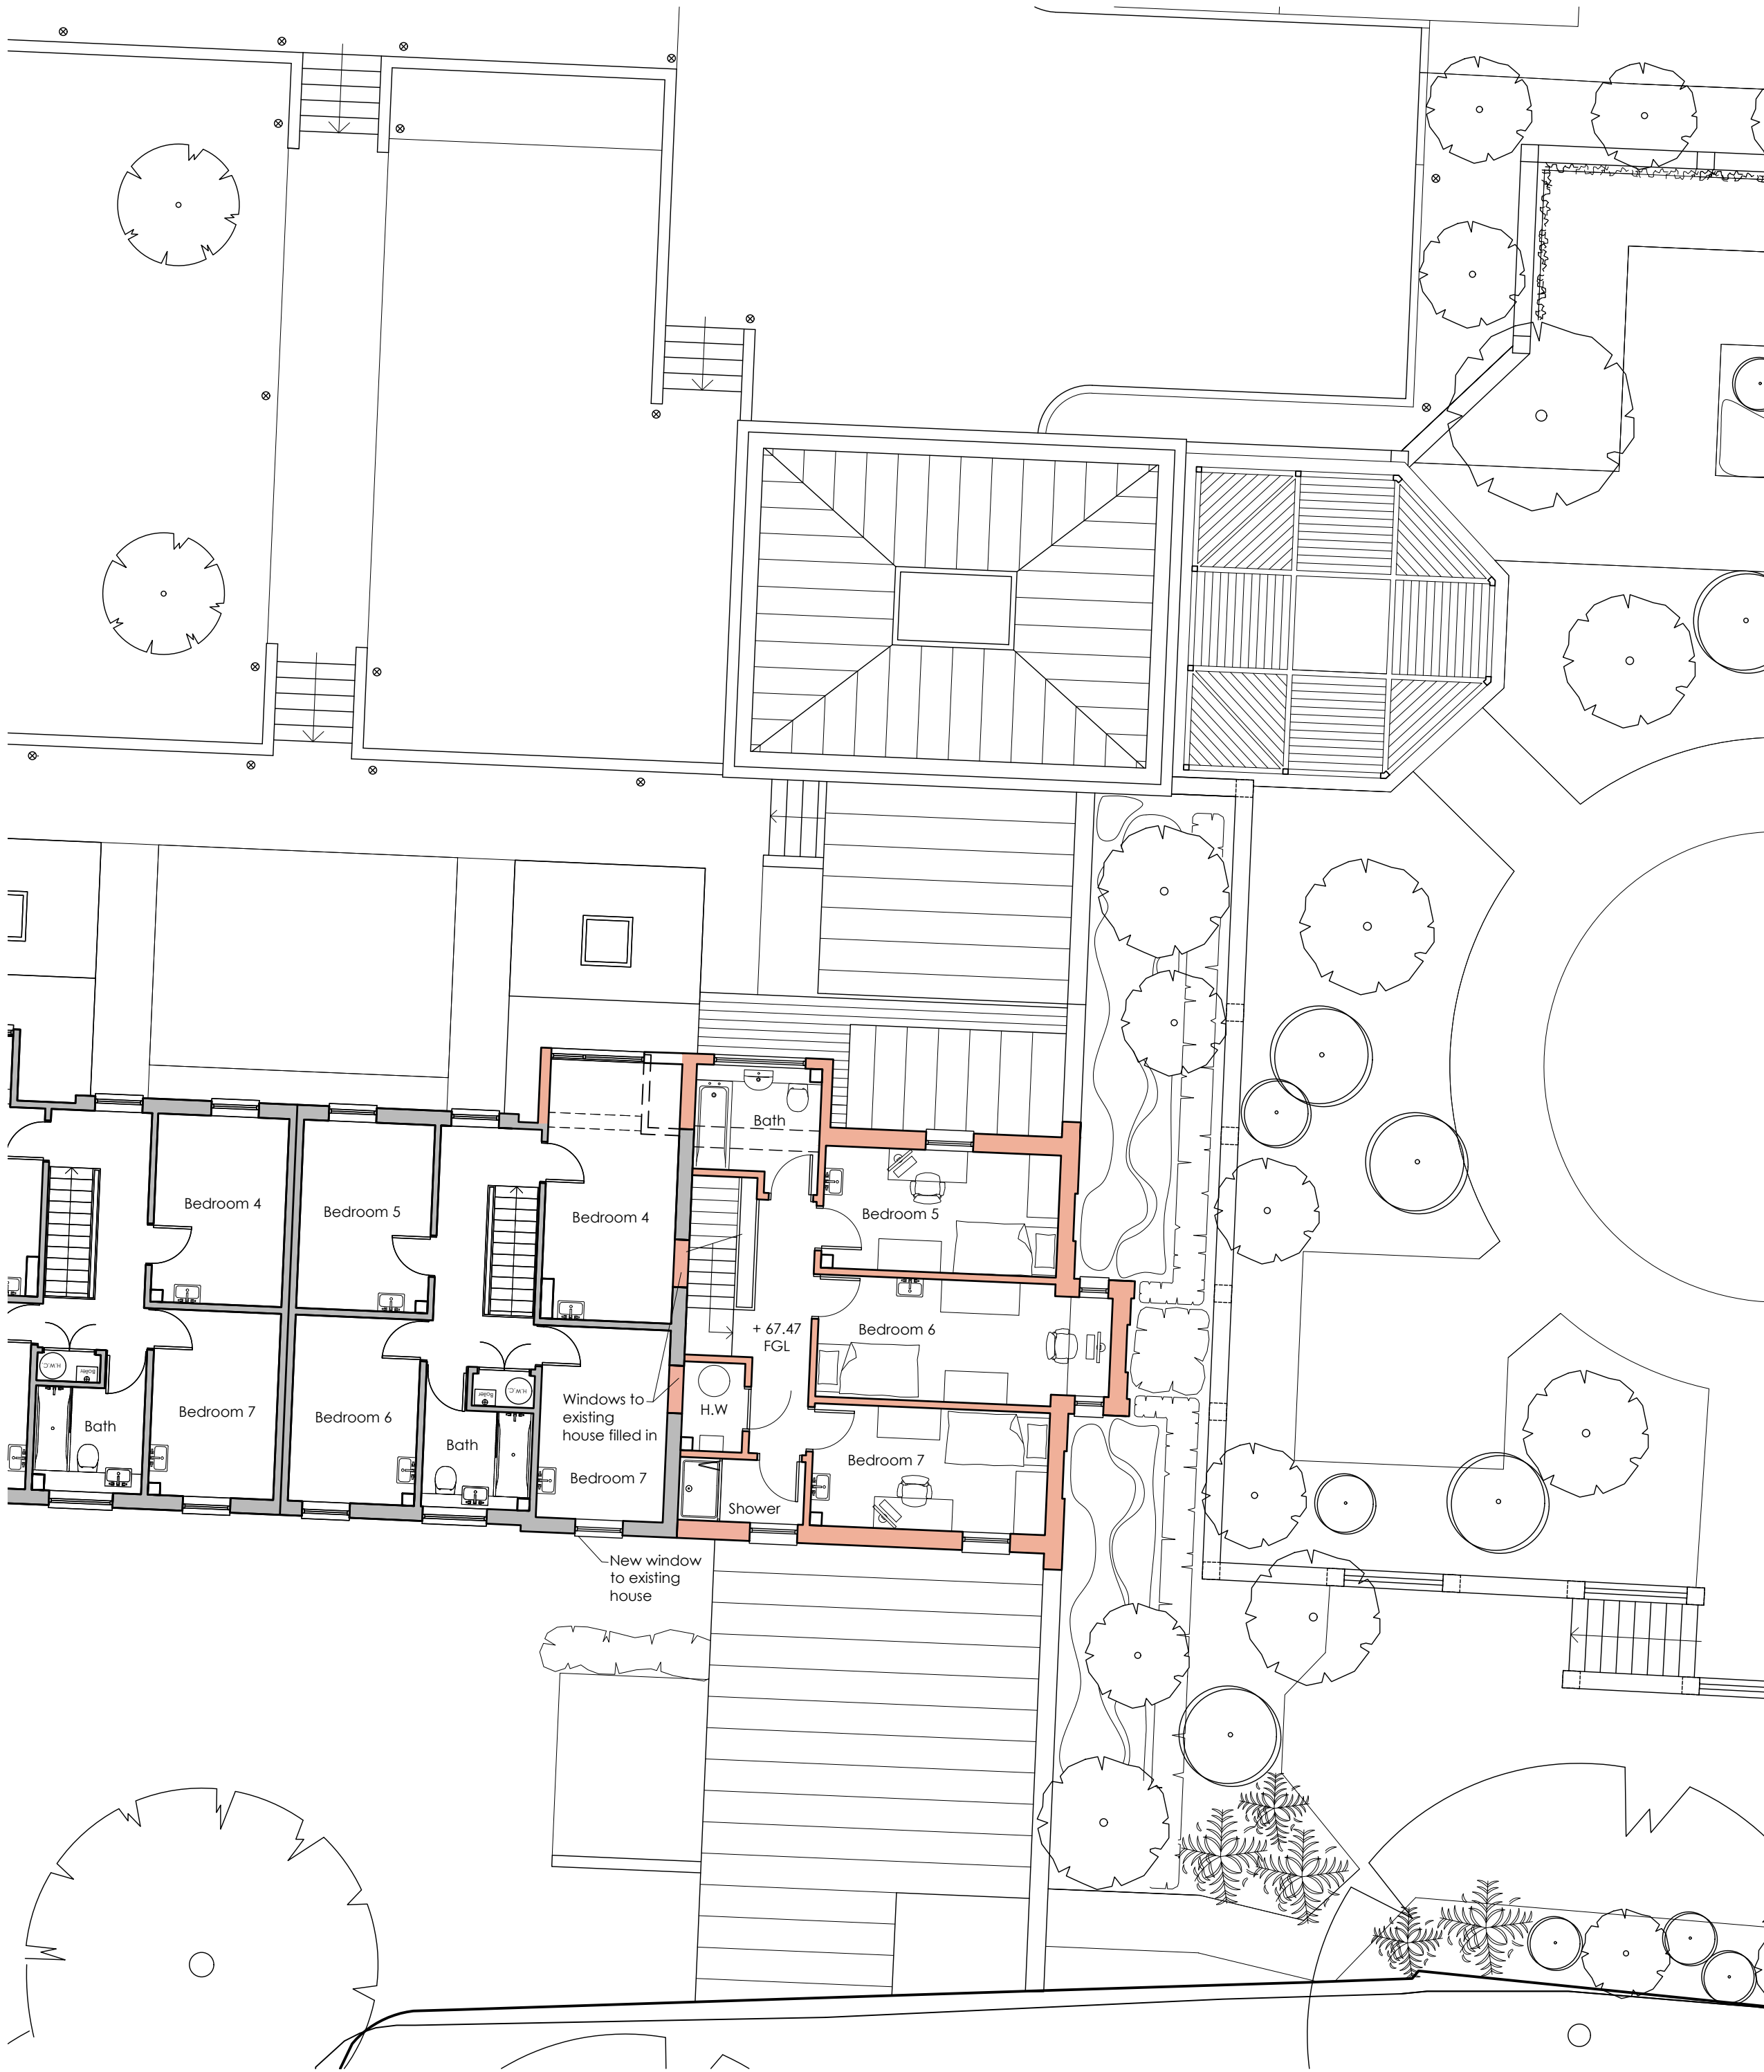


BLOCK D - PROPOSED FIRST FLOOR PLAN 1:100

- Existing retained walls
- Walls to be removed
- Proposed new walls

1:100
0 1 2 3 4 5 10m

© Weston & Co Architects Ltd.

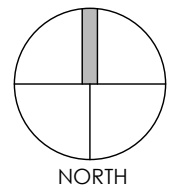

Project	Student Housing & Landscape Improvement Allcroft Road, Hillside House Reading RG1 5DJ				Drawing	Proposed Block D Floor Plans			
					Job-Dwg Number	16002-PL-11	Rev.	-	
Client	Turner Estates				WESTON + CO ARCHITECTS Watlington House 44 Watlington Street Reading, RG1 4UJ T. 0118 375 0232 www.weston-co.com				
Status	PLANNING								
Scale	1/100		Sheet Size					A1	
Author	MW	Checked	CTW	Date				10/01/2017	