



Revision Number	Revisions	Revision Date
R1	Issued for review	June 2017
P1	Issued for Planning Application	Aug. 2017

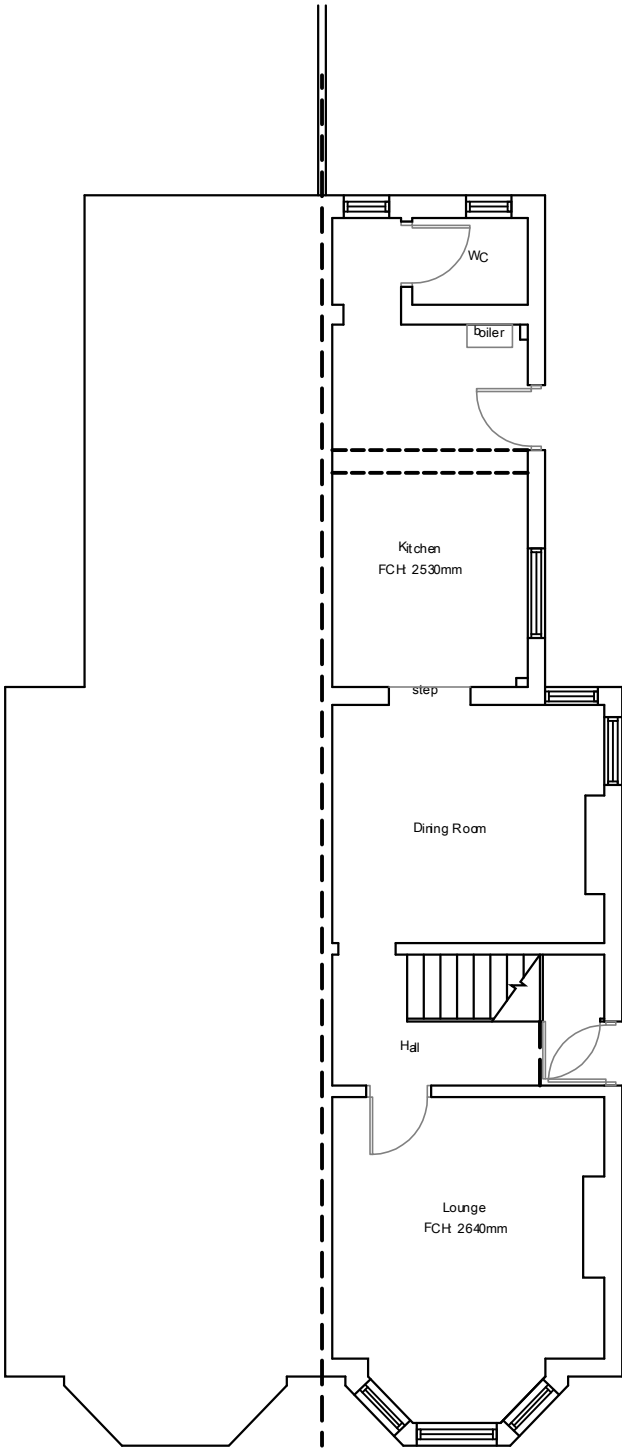

EXISTING GROUND FLOOR PLAN

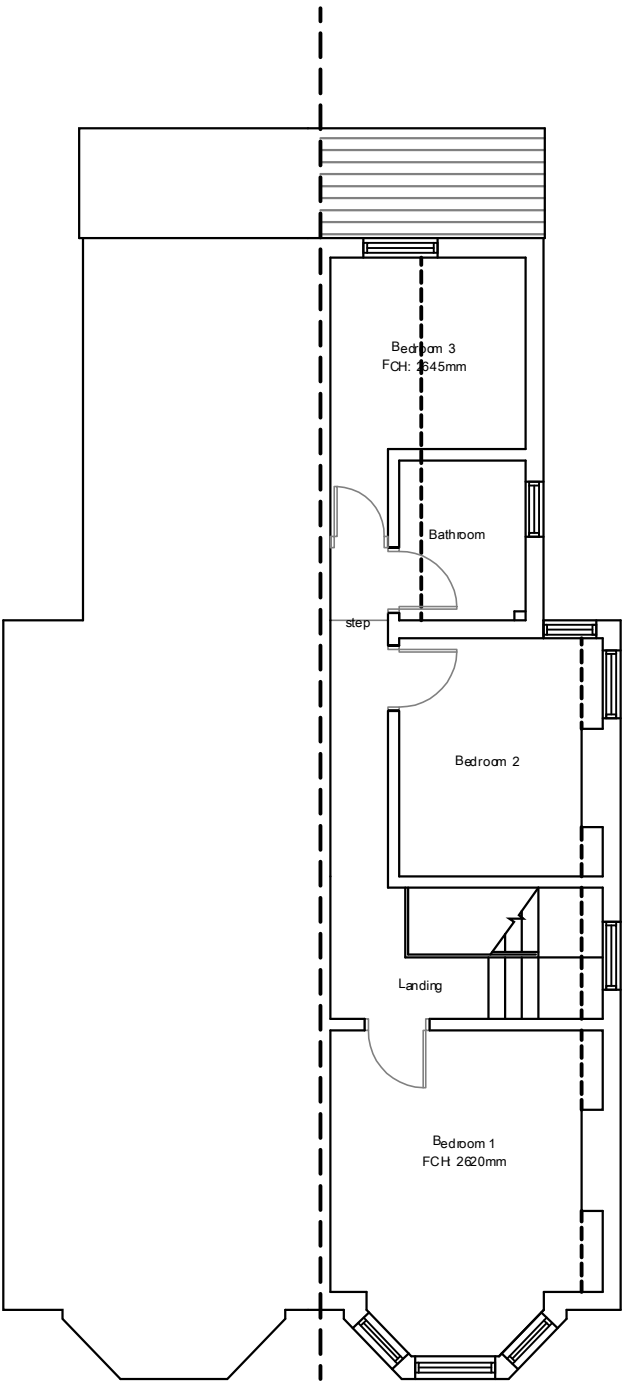

EXISTING FIRST FLOOR PLAN

Client: Mr and Mrs C Hodges
27 Palmer Park Avenue, Reading, RG6 1DN

Project: Proposed Extensions and Alterations

Drawing: Existing Plans

Drawn by: Psa	Dwg. No: 1703.01	Scale: 1:100 @ A3	Date: June 2017							
SCALE BAR @ 1:100										
0	1	2	3	4	5	6	7	8	9	10