





Rev.	Date	Note	Author	Checked
-	dd/mm/yy	Note	XXX	XXX

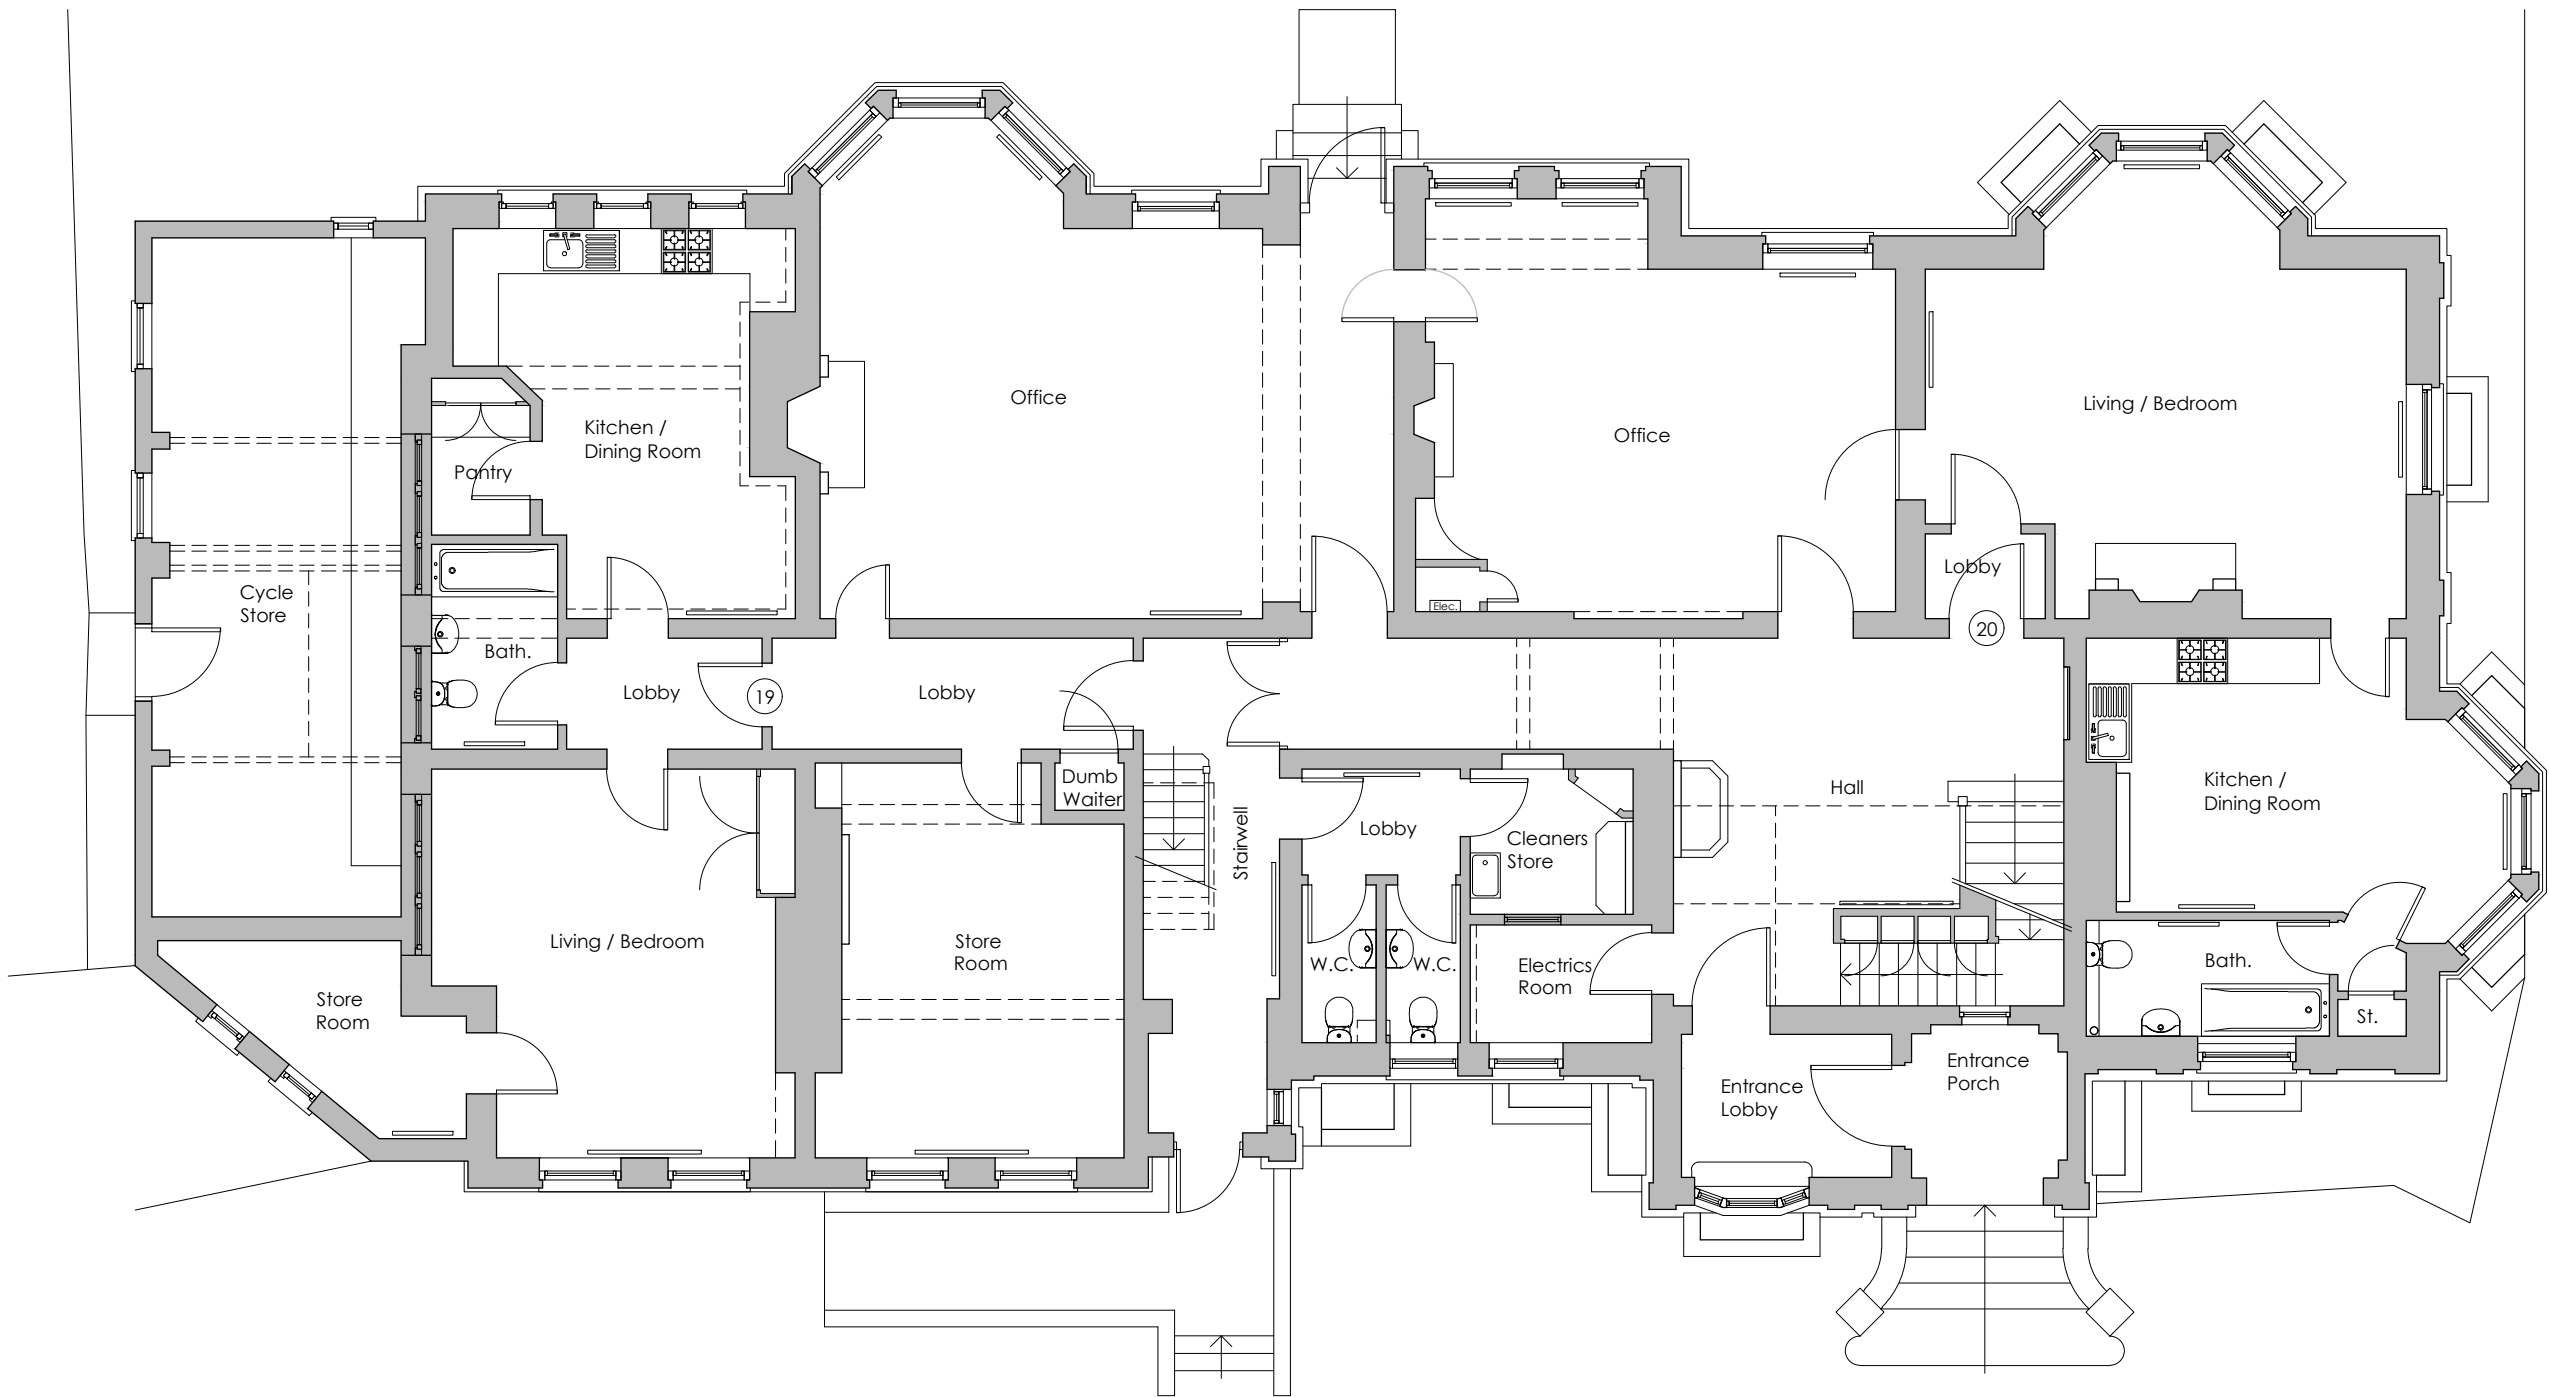

HILLSIDE HOUSE - EXISTING GROUND FLOOR PLAN 1:100

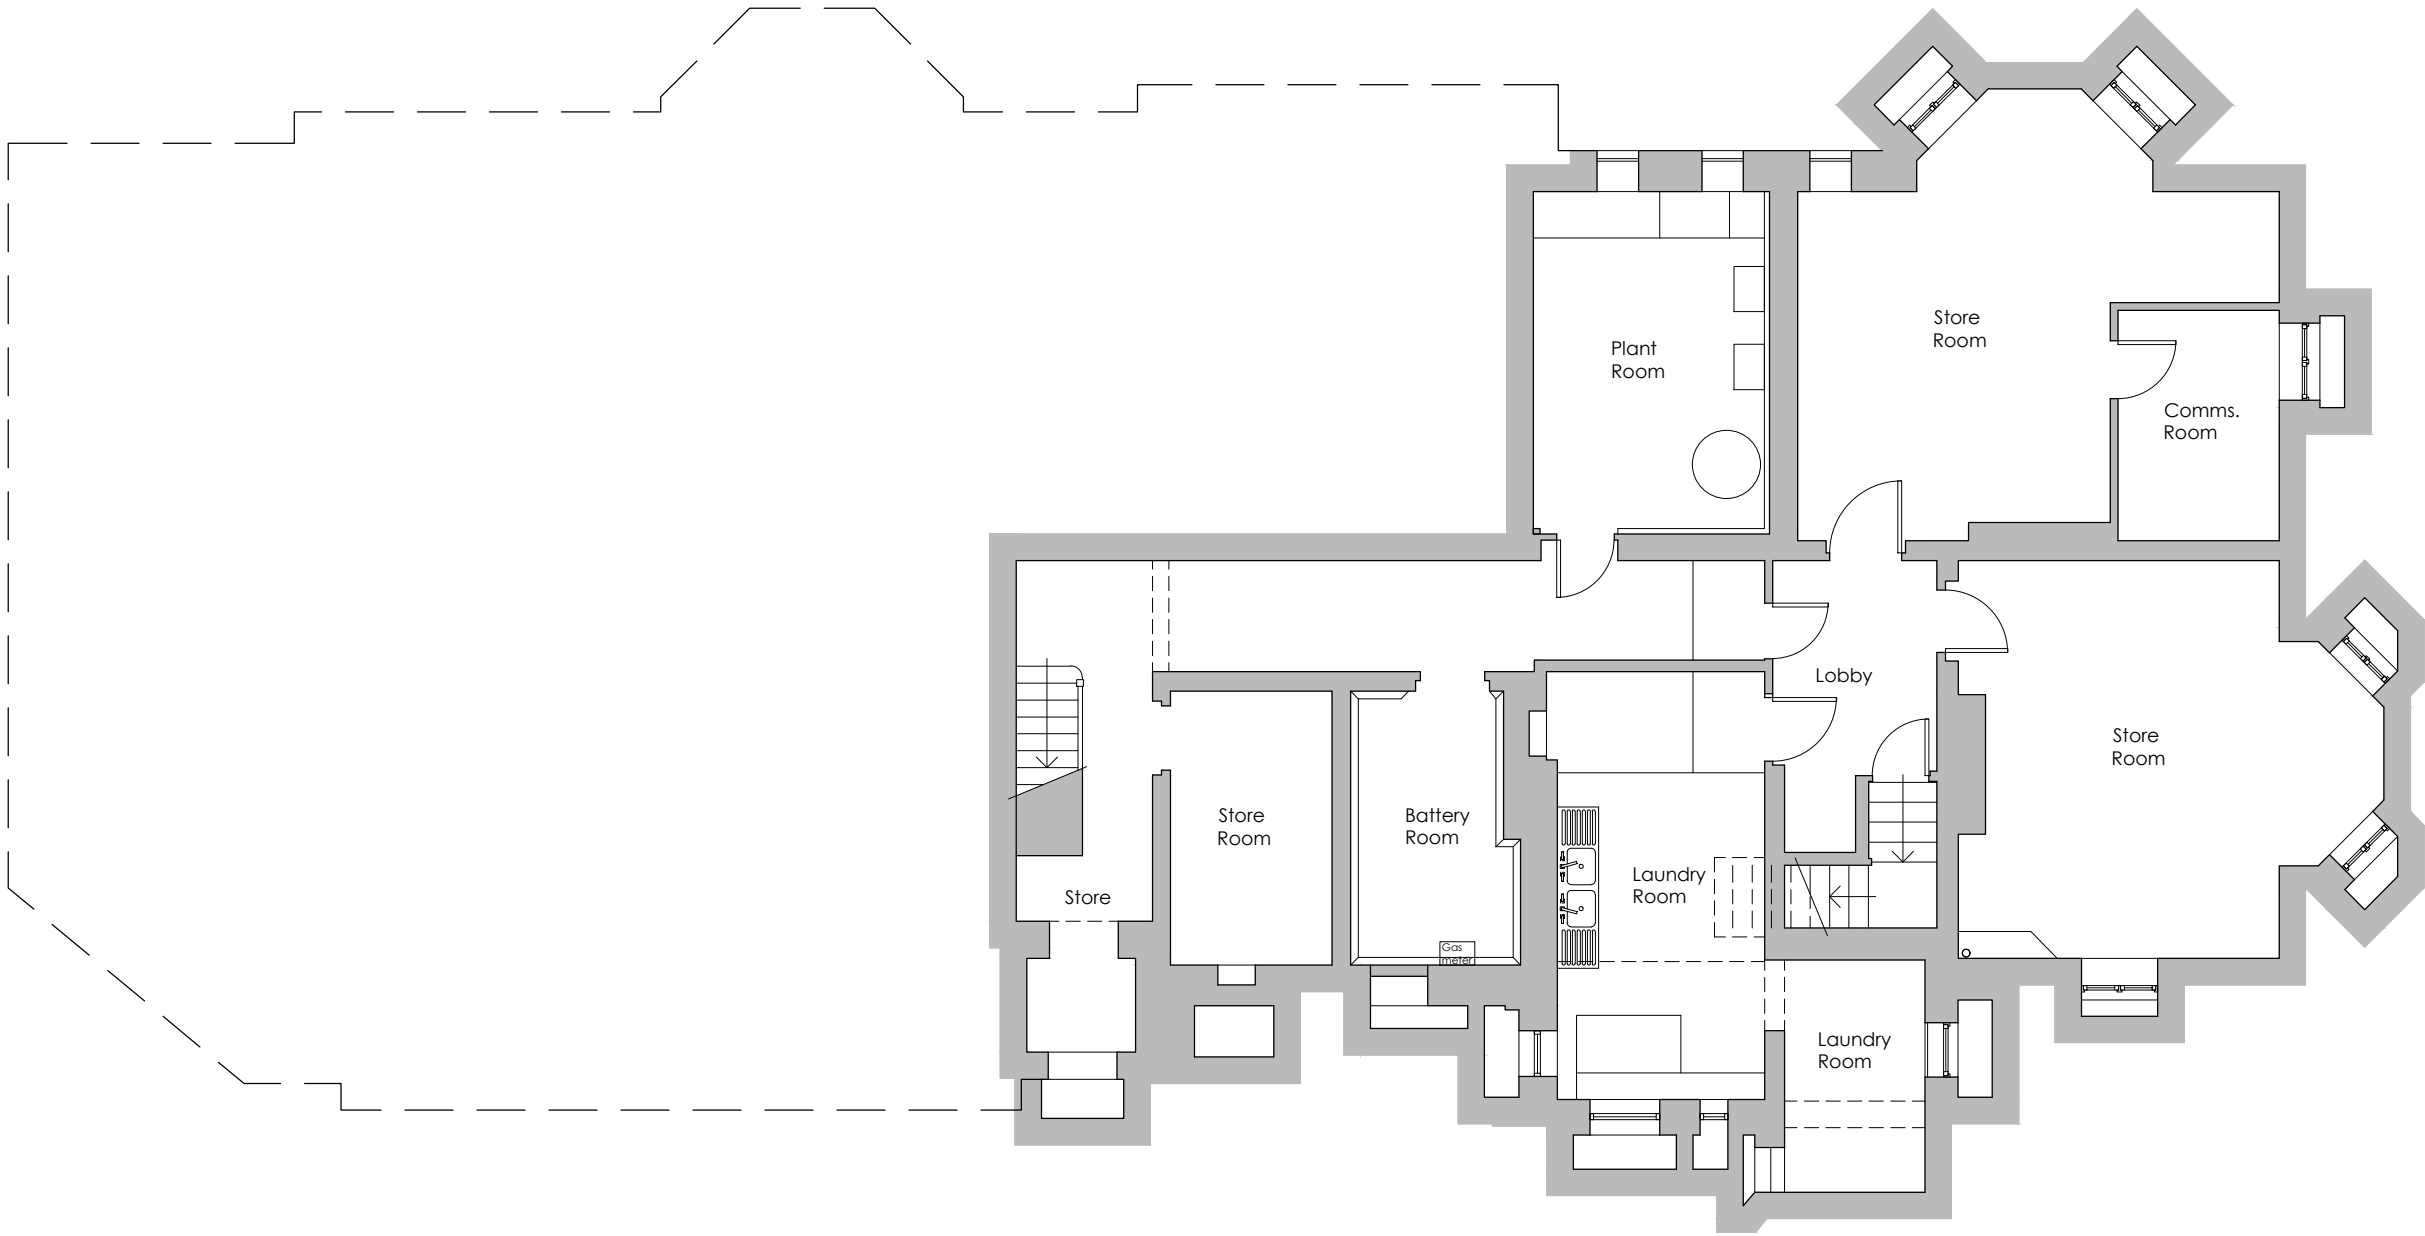

HILLSIDE HOUSE - EXISTING LOWER GROUND FLOOR PLAN 1:100
Remains Unchanged

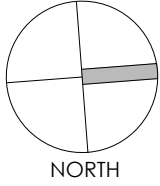 

Project	Student Housing & Landscape Improvement Hillside House, Allcroft Road Reading RG1 5DJ					Drawing	Existing Hillside House LG & G Floor Plans		
						Job-Dwg Number	16002-PL-20		Rev.
Client	Turner Estates					WESTON + CO ARCHITECTS Watlington House 44 Watlington Street Reading, RG1 4RJ T. 0118 375 0252 www.weston-co.com			
Status	PLANNING								
Scale	1/100		Sheet Size A2						
Author	AS	Checked	CTW	Date	25/01/2017				